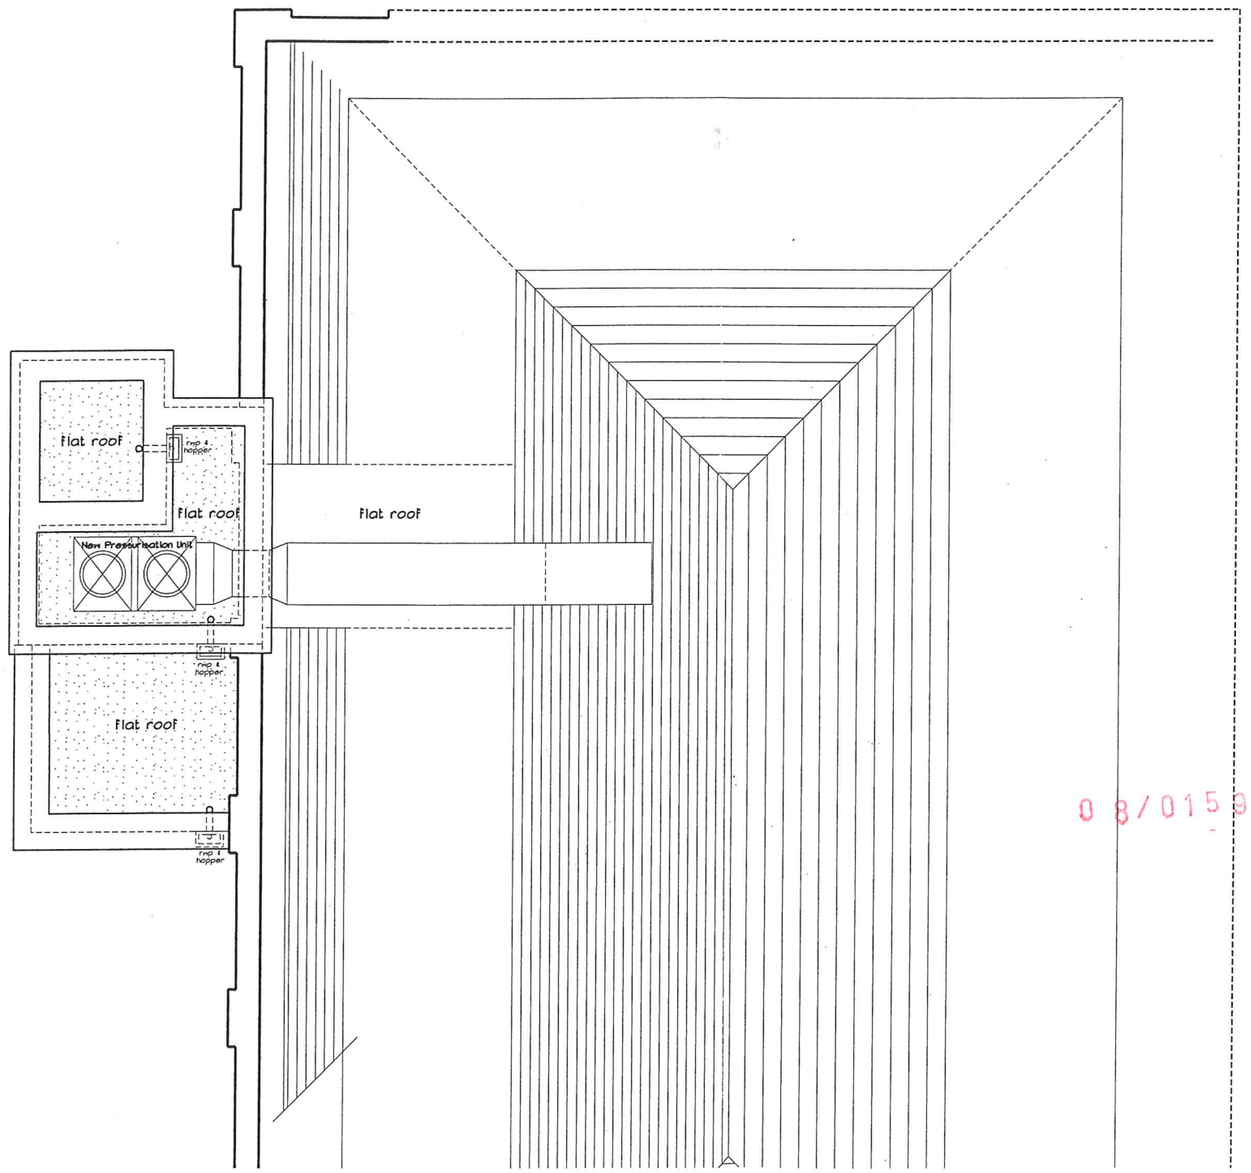

Roof Plan

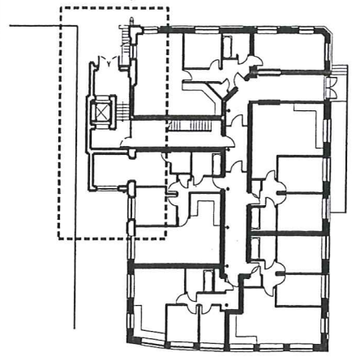

Location Plan

NOTE

Do not scale this drawing.
Architect to be notified of discrepancies in figured dimensions.
Contractor to check all dimensions from site.
This drawing is copyright and is for use on this site only.

08/01599 FUL 22 AUG 2008 / SMDC

Rev	Description	By	Chd	Date

Revisions

MMP CHARTERED ARCHITECTS
No.4 Thorp House, Thorp Street, Macclesfield SK10 1LJ
Tel. 01625 505505 Fx. 01625 505507 www.mmparch.co.uk

PROJECT TITLE:
The Printworks, Leek

DRAWING TITLE:
Proposed Floor Plans

Date:	Project Number:	Dwg. Number:
08.07.08	0607	(0-)03
Scale: 1:100 (A3) 1:50 (A1)	Project Partner: N/m	Drawn: N/m

© MMP Architects

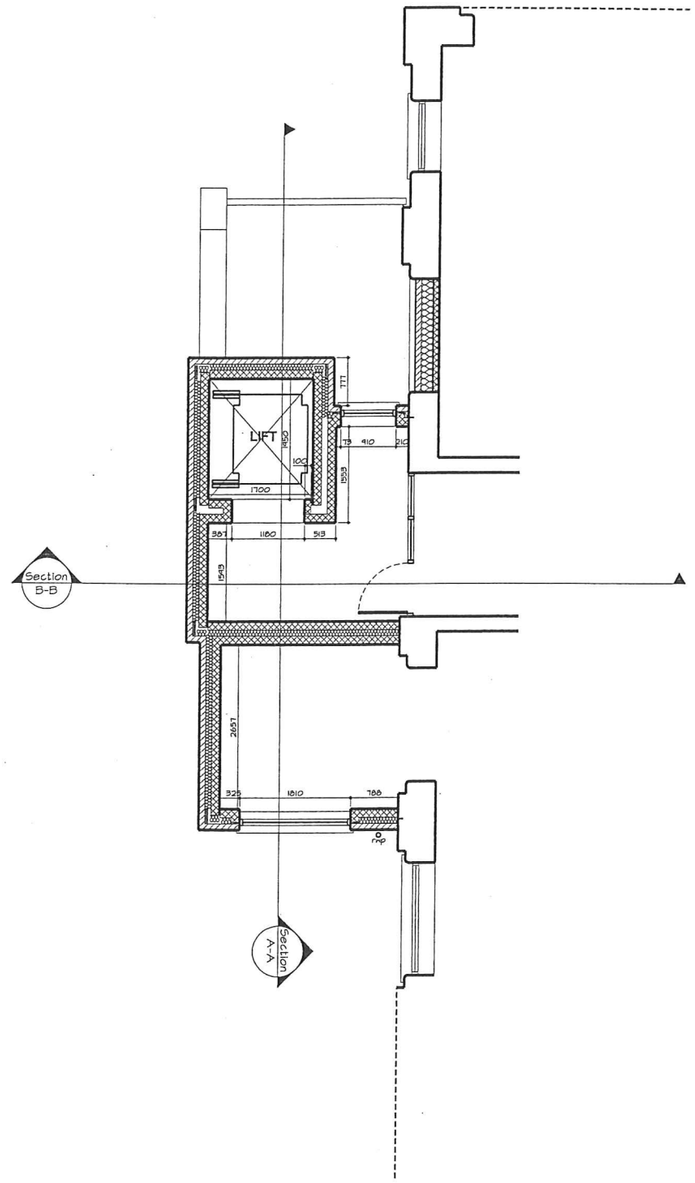

Second Floor Plan

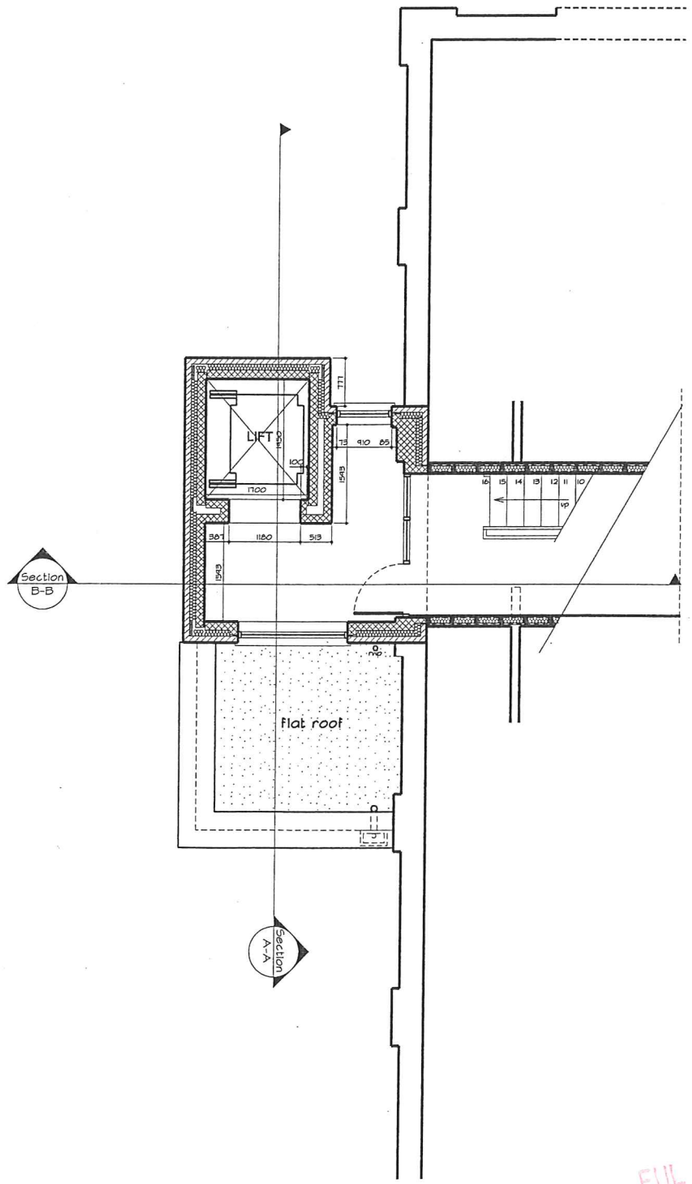

Third Floor Plan

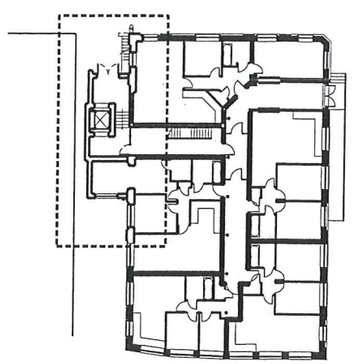

Location Plan

NOTE

Do not scale this drawing.
Architect to be notified of discrepancies in figured dimensions.
Contractor to check all dimensions from site.
This drawing is copyright and is for use on this site only.

Rev	Description	By	Chd	Date

Revisions

MMP CHARTERED ARCHITECTS
No.4 Thorp House, Thorp Street, Macclesfield SK10 1LJ
Tel. 01625 506055 Fx. 01625 506057 www.mmparch.co.uk

PROJECT TITLE:
The Printworks, Leek

DRAWING TITLE:
Proposed Floor Plans

Date:	Project Number:	Dwg. Number:
03.07.08	0607	(0-)02
Scale: 1:100 (A3) 1:50 (A1)	Project Partner: a/m	Drawn: PT

© MMP Architects

08/01599 FUL
22 AUG 2008 / SMDC

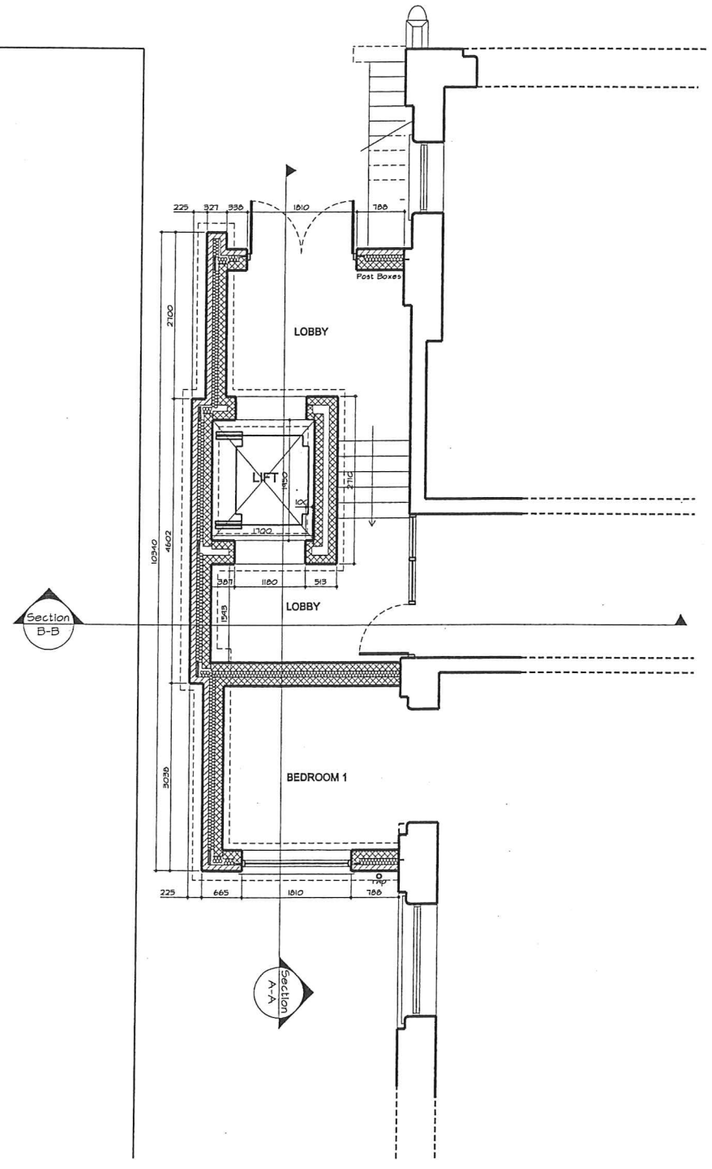

Ground Floor Plan

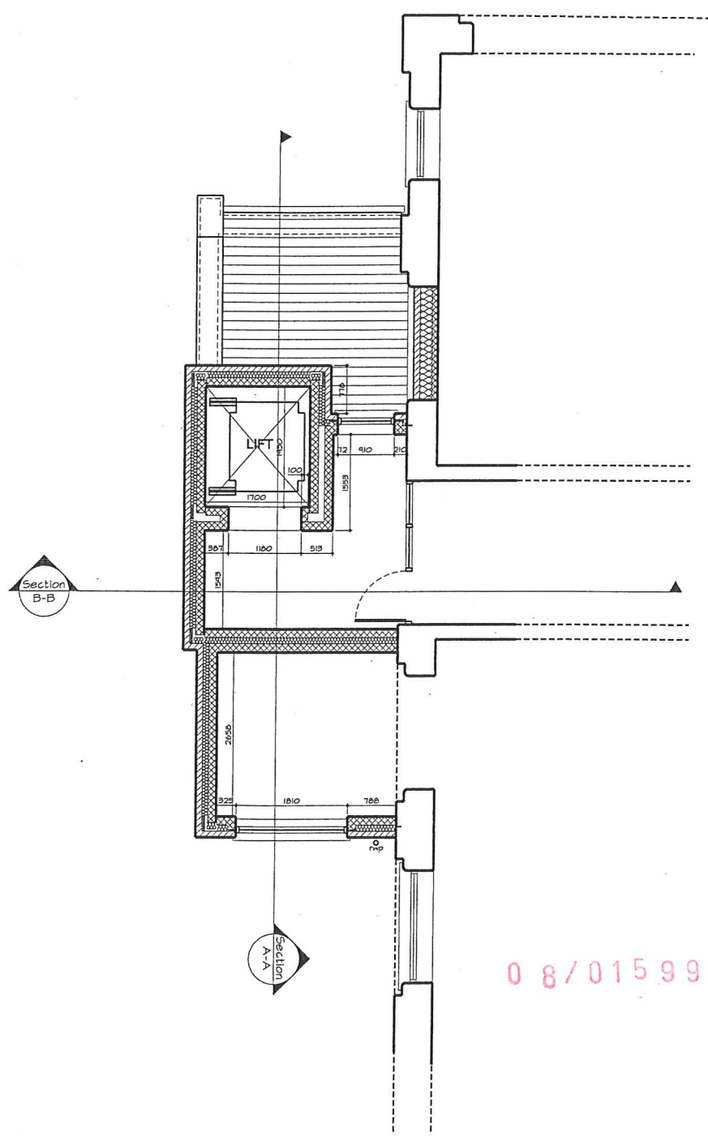

First Floor Plan

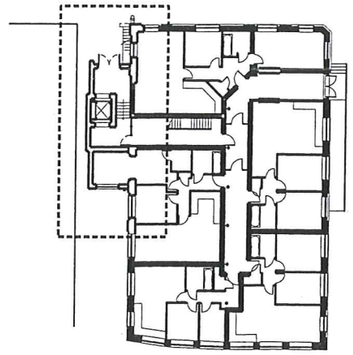

Location Plan

NOTE

Do not scale this drawing.
Architect to be notified of discrepancies in figured dimensions.
Contractor to check all dimensions from site.
This drawing is copyright and is for use on this site only.

08/01599 FUL 22 AUG 2008 / SMDC

Rev	Description	By	Chd	Date

Revisions

MMP CHARTERED ARCHITECTS
No.4 Thorp House, Thorp Street, Macclesfield SK10 1LJ
Tel. 01625 505006 Fx. 01625 505007 www.mmparch.co.uk

PROJECT TITLE:
The Printworks, Leek

DRAWING TITLE:
Proposed Floor Plans

Date:	Project Number:	Dwg. Number:
03.07.08	0807	(0-)01
Scale: 1:100 (A3) 1:50 (A1)	Project Partner: a/m	Drawn: PT

© MMP Architects