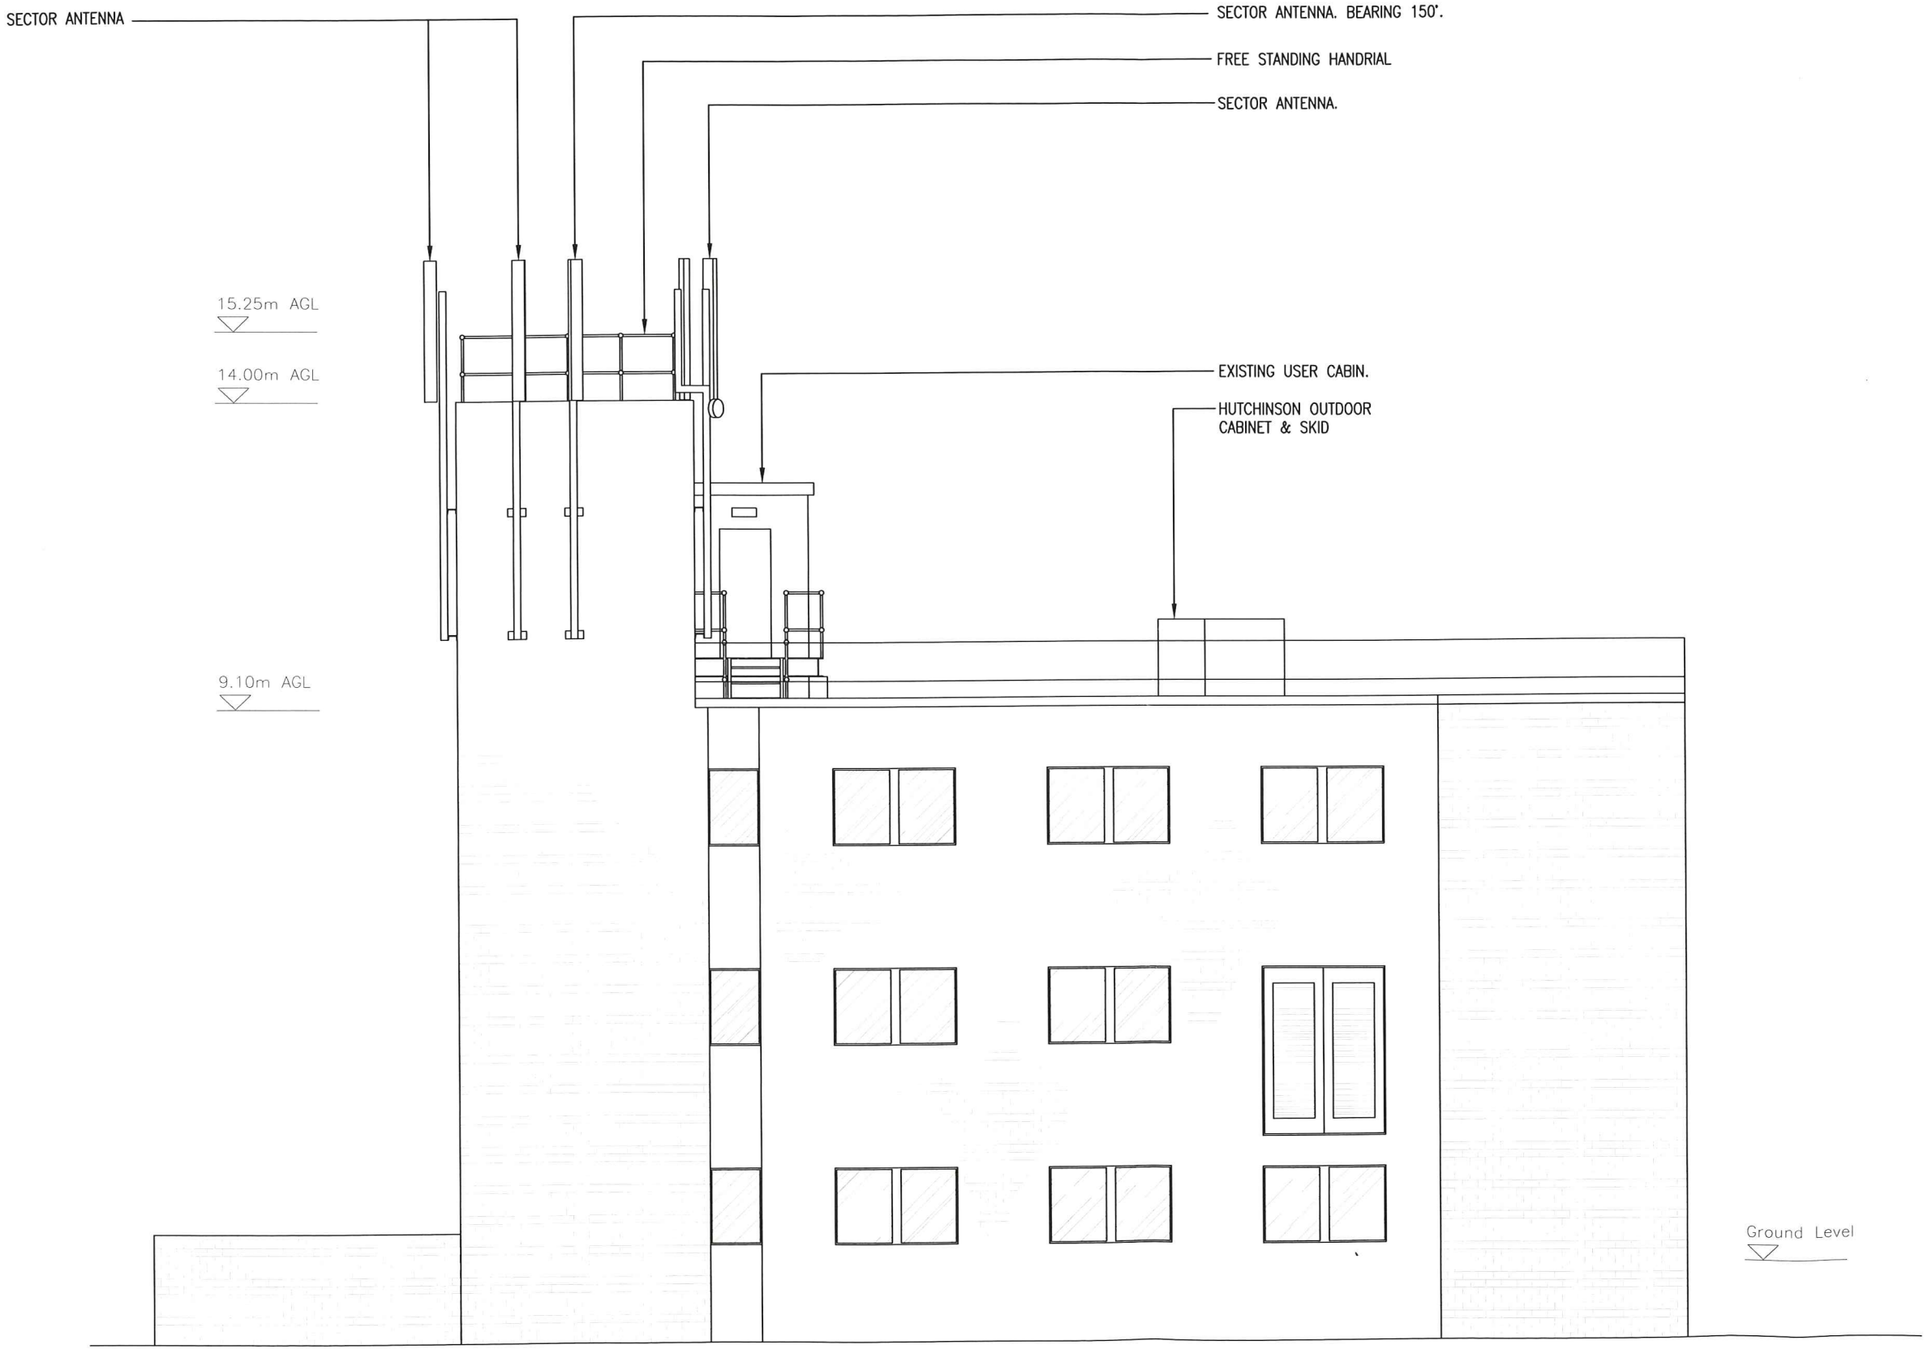


Version 6 issued: December 2007

nationalgrid
Wireless

NOTES

1) DO NOT SCALE DIMENSIONS EXCEPT FOR PLANNING PURPOSES
2) ALL DIMENSIONS IN MILLIMETRES UNLESS STATED OTHERWISE
3) ALL LEVELS ARE IN METRES AND RELATED TO A LOCAL DATUM

Contractor: HF COMMS LTD
Consultant: HF COMMS LTD
CROMWELL ROAD
STOCKPORT
SK6 2RF

Engineer: JOHN BALMER
0161 406 5929 john.balmer@hfcomms.com
Drawing manager: ANDREW COTTAM
0161 406 5929 andrew.cottam@hfcomms.com

Iss	Revision	Date	Drn	App
15	Project No. 80824 ADDITIONAL ELEVATIONS	01.09.08	CM	BL
14	Project No. 80824 NEW APPLICATION	26.06.08	CM	BL
13	Project No. N/A PLANNED MAINTENANCE	24.06.05	KEW	JAM
12	Project No. N/A LIGHTNING PROTECTION	02.06.05	AM	DO
11	Project No. N/A PLANNED MAINTENANCE	28.09.04	KEW	DO

This drawing is the property of National Grid Wireless and may not be reproduced or disclosed to a third party in any form without written permission

National Grid Wireless
Wireless House
Warwick Technology Park
Heathcote Lane
Warwick CV34 6DD
TEL: 01926 416000
FAX: 01926 416600

BT skyline number
ST0032

SITE ELEVATION
MASTER
SOUTH ELEVATION

Scale. 1:100

Site no. 168001

site name LEEK ATE

ST. EDWARDS STREET
LEEK
STAFFORDSHIRE
ST13 5DQ

Eastings and Northings
398300 356490

NGR: SJ 9830 5649

Date: 11.06.02 Drn: S.D.

	TP/dir	client_type	No_issue	App
P	19877	_00_002_	M15_15	RB

A3

08/01480 FUL - 5 AUG 2008 / SMDC