STAFFORDSHIRE moorlands DISTRICT COUNCIL
ACHIEVING · EXCELLENCE

Staffordshire Moorlands District Council
Moorlands House, Stockwell Street, Leek
Staffordshire Moorlands, ST13 6HQ
Telephone: 0845 605 3013
www.staffsmoorlands.gov.uk

Part one

Householder Application for Planning Permission for works or extension to a dwelling.
Town and Country Planning Act 1990

08/01114/FUL - 6 JUN 2008 - SMD

Publication of planning applications on council web sites
Please note that with the exception of applicant contact details and Certificates of Ownership, the information provided on this application form and in supporting documents may be published on the council's website.
If any other information that is provided as part of the application which falls within the definition of personal data under the Data Protection Act and is not to be published on the council's website, please contact the council's planning department.

1. Applicant Name, Address and Contact Details

Title: Mr | First name: Martin | Surname: Bailey

Company name:

Street address: 43 The Avenue
Cheddleton
Town/City: Leek
County: Staffordshire
Country: England
Postcode: ST13 7JB

	Country Code	National Number	Extension Number
Telephone number:			
Mobile number:			
Fax number:			

Email address:

Are you an agent acting on behalf of the applicant? ○ Yes ◉ No

2. Agent Name, Address and Contact Details

No Agent details were submitted for this application

3. Description of Proposed Works

Please describe the proposed works:

Lean-to Sunroom

Has the work already been started without planning permission? ○ Yes ◉ No

4. Site Address Details

Full postal address of the site (including full postcode where available)

House: 43 | Suffix:
House name:
Street address: The Avenue
Cheddleton
Town/City: LEEK
County:
Postcode: ST13 7JB

Description of location or a grid reference (must be completed if postcode is not known):

Easting: 397471
Northing: 351751

Description:

5. Pedestrian and Vehicle Access, Roads and Rights of Way

Is a new or altered vehicle access proposed to or from the public highway? ○ Yes ◉ No

Is a new or altered pedestrian access proposed to or from the public highway? ○ Yes ◉ No

Do the proposals require any diversions, extinguishment and/or creation of public rights of way? ○ Yes ◉ No

6. Pre-application Advice

Has assistance or prior advice been sought from the local authority about this application? ◉ Yes ○ No

If Yes, please complete the following information about the advice you were given (this will help the authority to deal with this application more efficiently):

Officer name:

Title: Mrs First name: Teresa Surname: Critchlow

Reference: Interview

Date: 04/06/2008

Details of the pre-application advice received:

A planning application will be required

7. Trees and Hedges

Are there any trees or hedges on your own property or on adjoining properties which are within falling distance of your boundary? ◉ Yes ○ No

If Yes, please mark their position on a scaled plan and state the reference number of any plans or drawings:

Drawing No.2

Will any trees or hedges need to be removed or pruned in order to carry out your proposal? ○ Yes ◉ No

8. Parking

Will the proposed works affect existing car parking arrangements? ○ Yes ◉ No

9. Council Employee / Member

Is the applicant or agent related to any member of staff or elected member of the council? ○ Yes ◉ No

10. Site Visit

Can the site be seen from a public road, public footpath, bridleway or other public land? ○ Yes ◉ No

If the planning authority needs to make an appointment to carry out a site visit, whom should they contact? (Please select only one)

○ The agent ◉ The applicant ○ Other person

11. Materials

Please state what materials (including type, colour and name) are to be used externally (if applicable):

Walls - description:

Description of *existing* materials and finishes:

Facing bricks

Description of *proposed* materials and finishes:

Facing bricks to match existing

Roof - description:

Description of *existing* materials and finishes:

Clay tiles

Description of *proposed* materials and finishes:

Glass

Doors - description:

Description of *existing* materials and finishes:

White U-PVC

Description of *proposed* materials and finishes:

White U-PVC

Are you supplying additional information on submitted plan(s)/drawing(s)/design and access statement? ◉ Yes ○ No

If Yes, please state references for the plan(s)/drawing(s)/design and access statement:

Proposed Lean-to Sunroom Drawing
Drawing No. 2

12. Certificates (Certificate A)

Certificate of Ownership - Certificate A

Town and Country Planning (General Development Procedure) Order 1995 Certificate under Article 7

I certify/The applicant certifies that on the day 21 days before the date of this application nobody except myself/the applicant was the owner (owner is a person with a freehold interest or leasehold interest with at least 7 years left to run) of any part of the land or building to which the application relates.

Title: Mr | First name: Martin | Surname: Bailey

Person role: Applicant | Declaration date: 05/06/2008 | ☒ Declaration made

12. Certificates (Agricultural Holdings Certificate)

Agricultural Holding Certificate

Town and Country Planning (General Development Procedure) Order 1995 Certificate under Article 7

Agricultural Land Declaration - You Must Select Either A or B

(A) None of the land to which the application relates is, or is part of an agricultural holding. ◉

(B) I have/The applicant has given the requisite notice to every person other than myself/the applicant who, on the day 21 days before the date of this application, was a tenant of an agricultural holding on all or part of the land to which this application relates, as listed below: ○

Title: Mr | First Name: Martin | Surname: Bailey

Person role: Applicant | Declaration date: 05/06/2008 | ☒ Declaration Made

13. Declaration

I/we hereby apply for planning permission/consent as described in this form and the accompanying plans/drawings and additional information. ☒

Date: 06/06/2008



06/01114 FUL - 6 JUN 2008 - SMD

$Title PROPOSED LEAN-TO SUNROOM FOR MR & MRS M BAILEY AT 43 THE AVENUE, CHEDDLETON.

n

Drawing No 2

DATE $Date JUNE 2008

SCALE: $Scale 1: 1250


Organising Group $Dept

Reproduced from the Ordnance Survey mapping with the permission of the Controller of Her Majesty's Stationery Office © Crown copyright. Unauthorised reproduction infringes Crown copyright and may lead to prosecution or civil proceedings. Staffordshire Moorlands District Council - LA 079545 - 1998

M. Sutcliffe, B.Sc.(Econ), Dip.T.P., F.R.G.S., M.R.T.P.I.,
Director of Development Services,
Staffordshire Moorlands District Council.

Reference:	43 THE AVENUE, CHEDDLETON

08/01114 FUL - 6 JUN 2008 - SMD

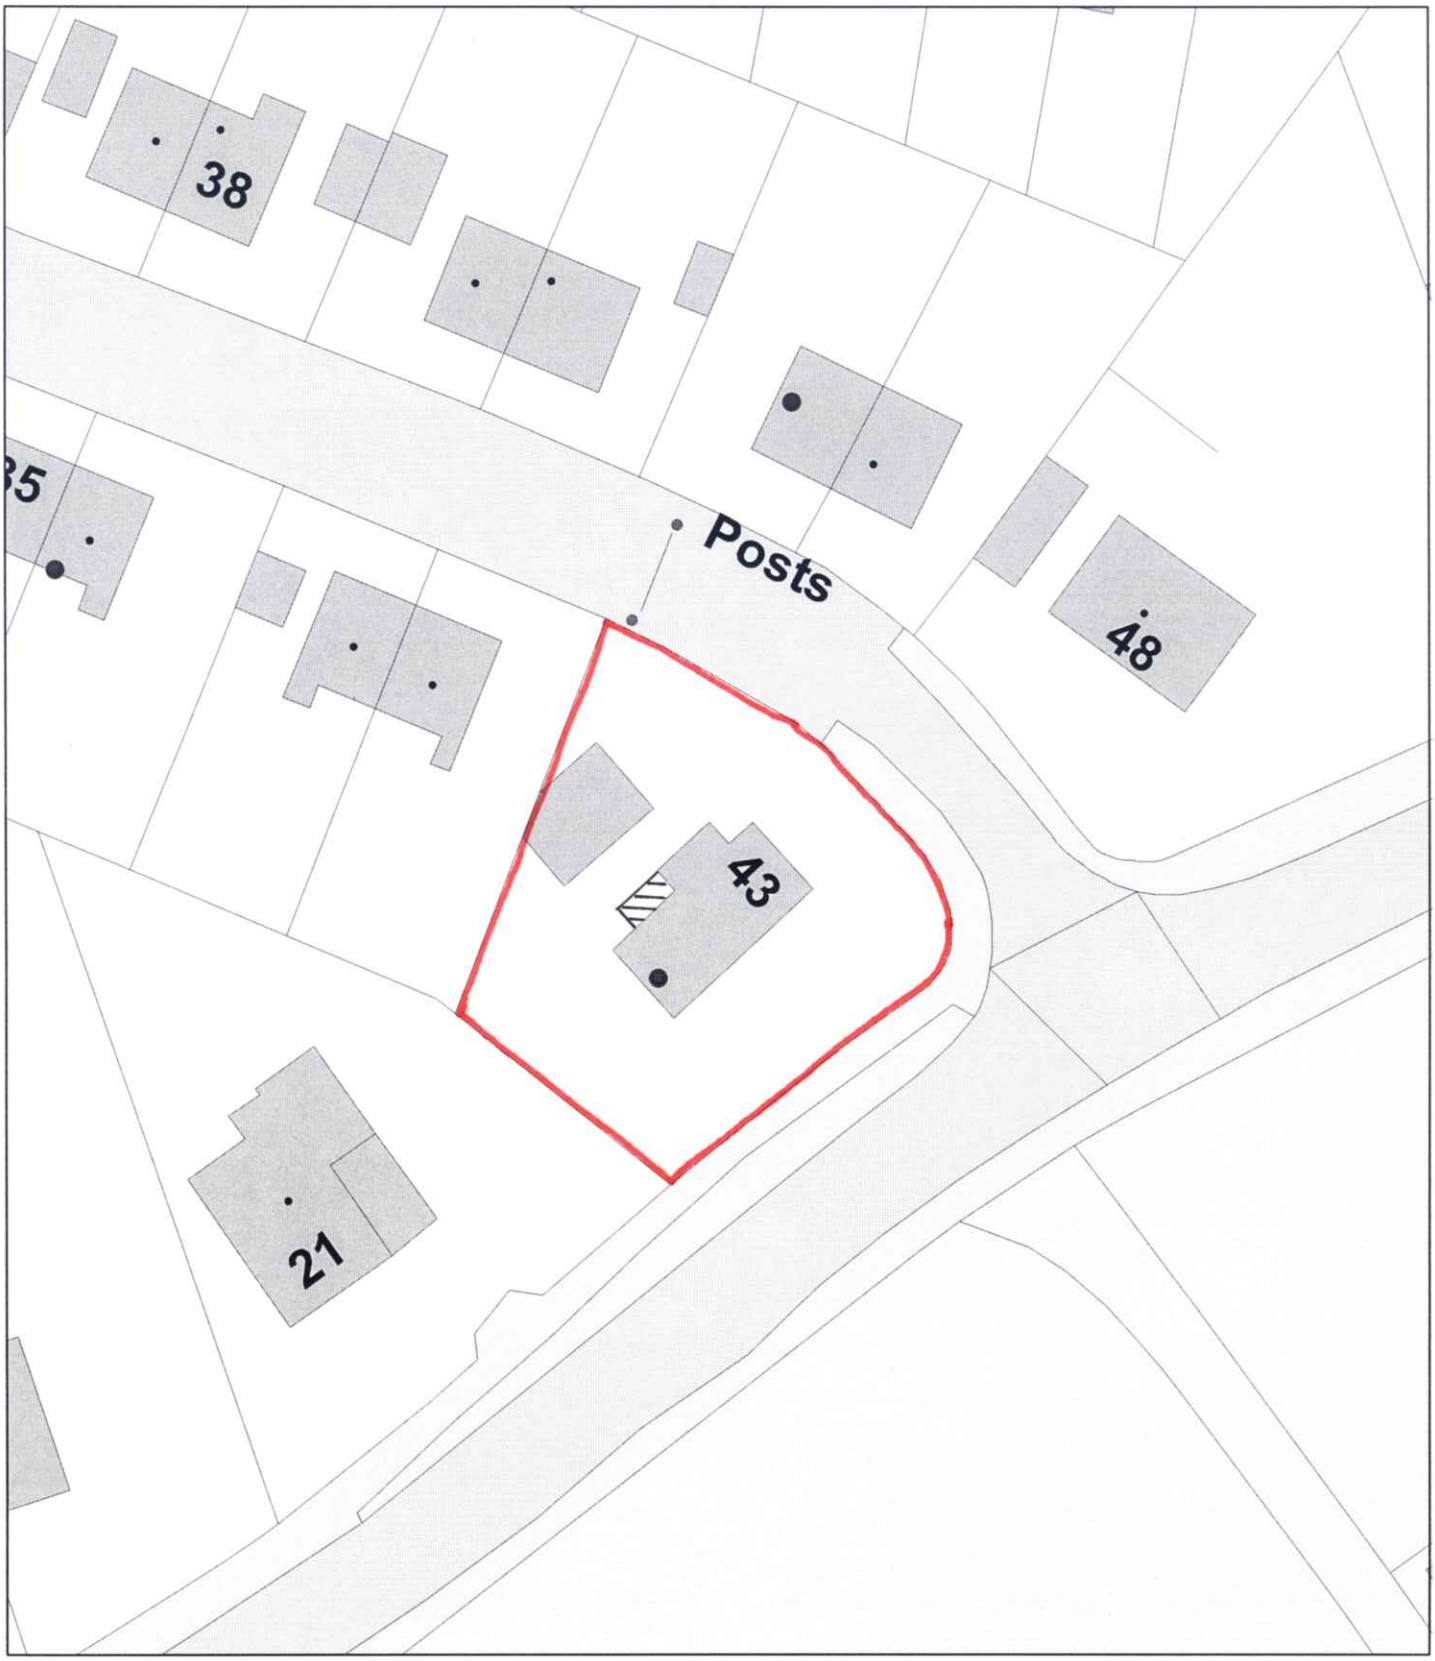


Scale : 1:500

© Crown copyright. All rights reserved.
Staffordshire Moorlands District Council.
Licence no. 100018384. 2007.

Organisation	Not Set
Department	Not Set
Comments	Not Set

Reference:	08/011114/FUL Alton

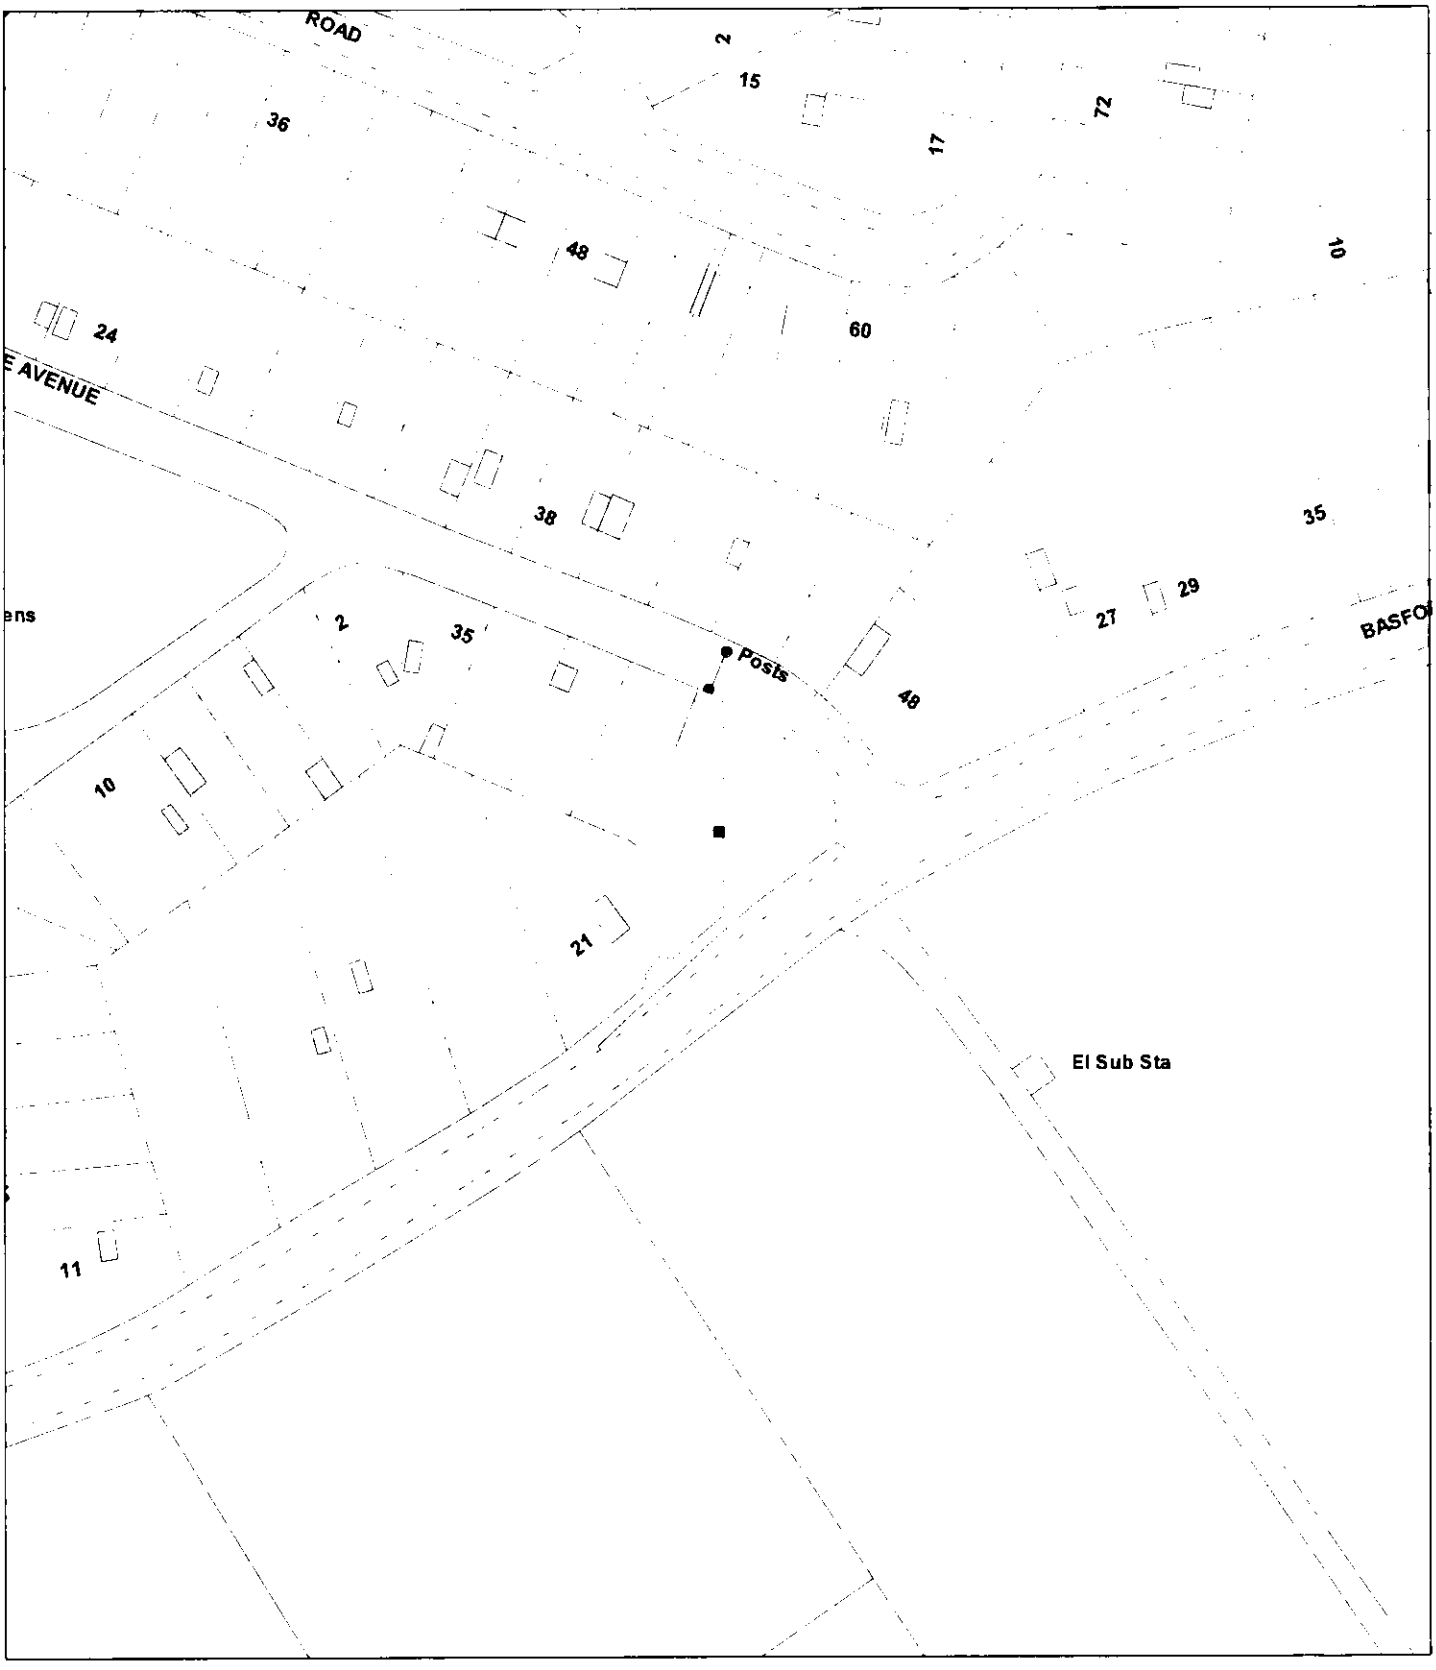

Scale : 1:1250

This copy has been produced specifically for the Map Return Scheme purposes only. No further copies may be made.

© Crown copyright. All rights reserved.
Staffordshire Moorlands District Council. Licence no. 100018384. 2007.

Organisation	SMDC
Department	PLANNING
Description	Not Set