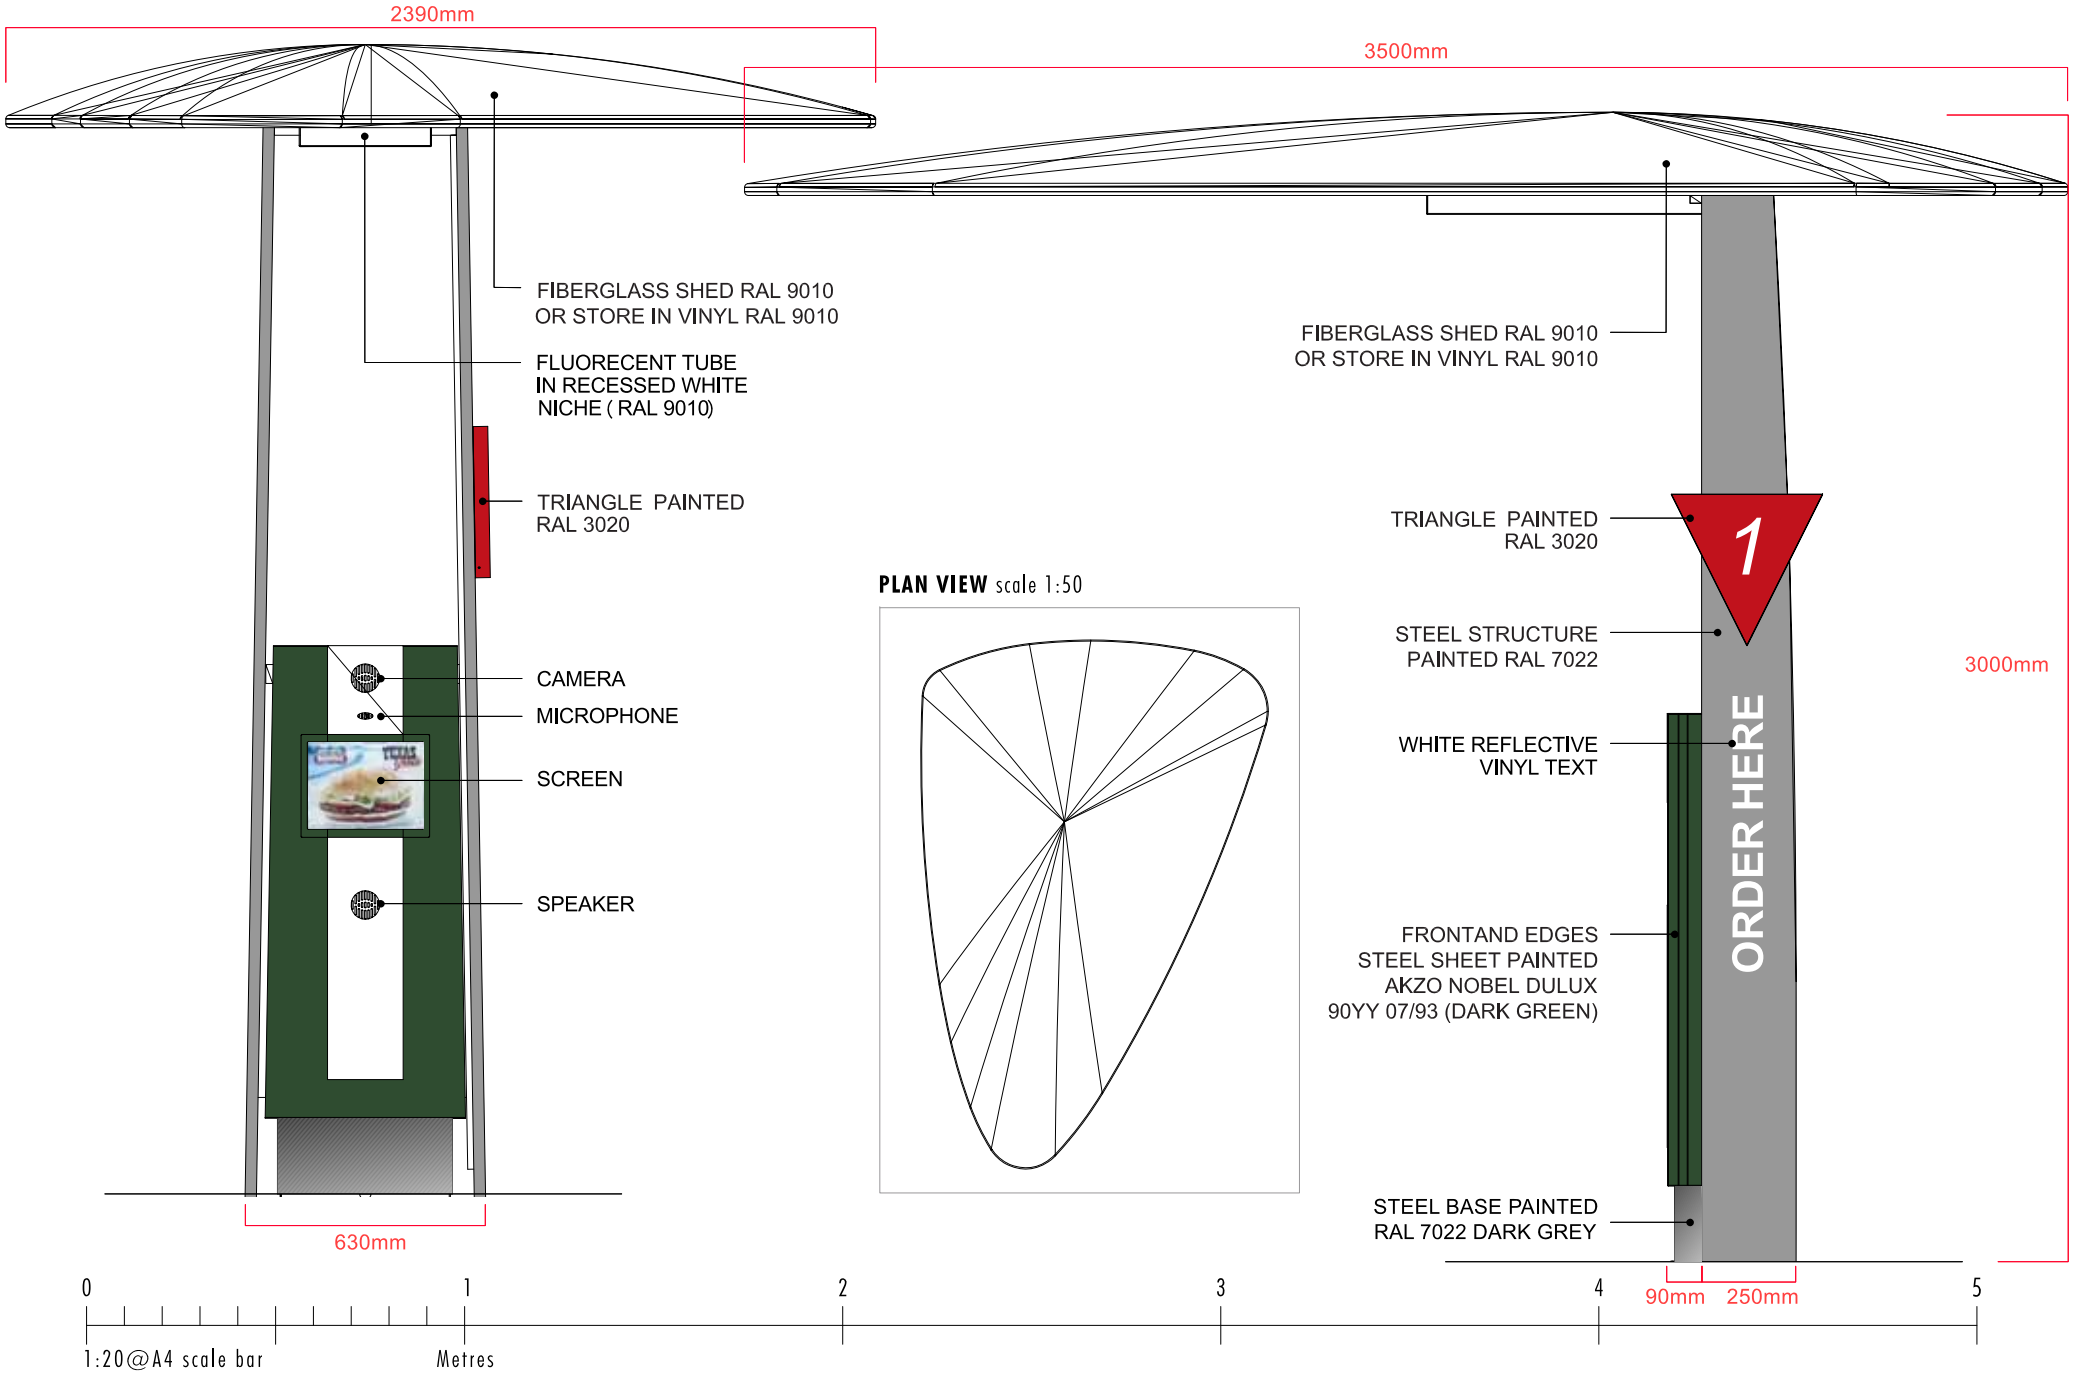
2390mm
3500mm
FIBERGLASS SHED RAL 9010
OR STORE IN VINYL RAL 9010
FLUORECENT TUBE
IN RECESSED WHITE
NICHE (RAL 9010)
TRIANGLE PAINTED
RAL 3020
CAMERA
MICROPHONE
SCREEN
SPEAKER
630mm
PLAN VIEW scale 1:50
FIBERGLASS SHED RAL 9010
OR STORE IN VINYL RAL 9010
TRIANGLE PAINTED
RAL 3020
1
STEEL STRUCTURE
PAINTED RAL 7022
3000mm
WHITE REFLECTIVE
VINYL TEXT
ORDER HERE
FRONTAND EDGES
STEEL SHEET PAINTED
AKZO NOBEL DULUX
90YY 07/93 (DARK GREEN)
STEEL BASE PAINTED
RAL 7022 DARK GREY
90mm
250mm
0
1
2
3
4
5
1:20@A4 scale bar
Metres