EXISTING ELEVATIONS.

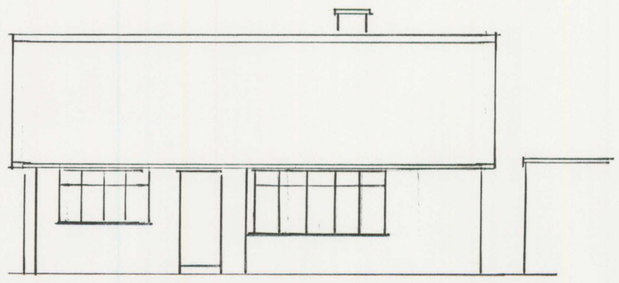

FRONT ELEV'N. (S-W.)

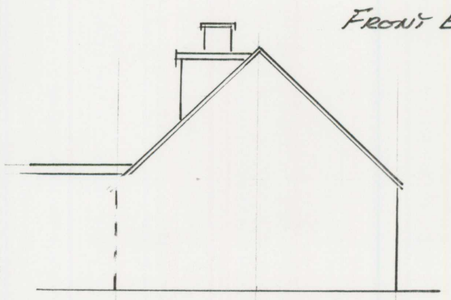

SIDE ELEV'N (N-E.)

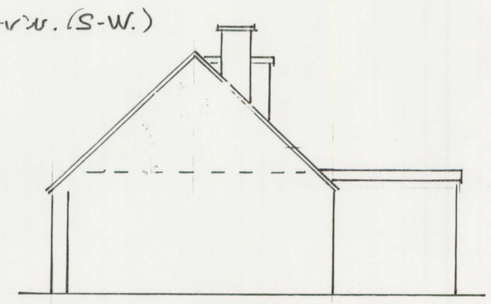

SIDE ELEV'N (S-E.)

PROPOSED ELEVATIONS.

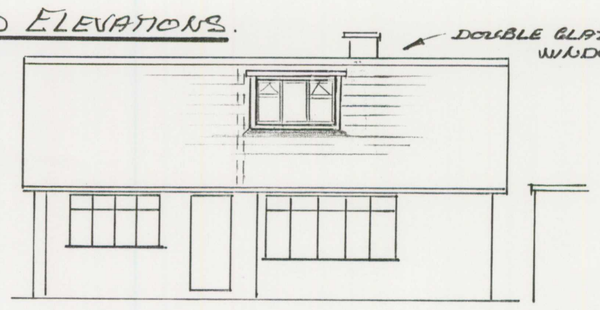

FRONT ELEV'N. (S-W.)

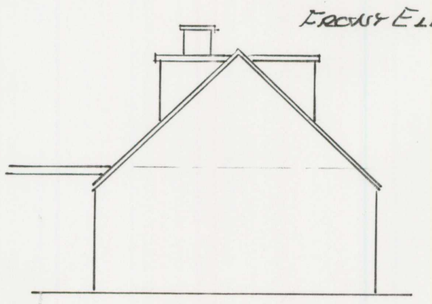

SIDE ELEV'N (N-E.)

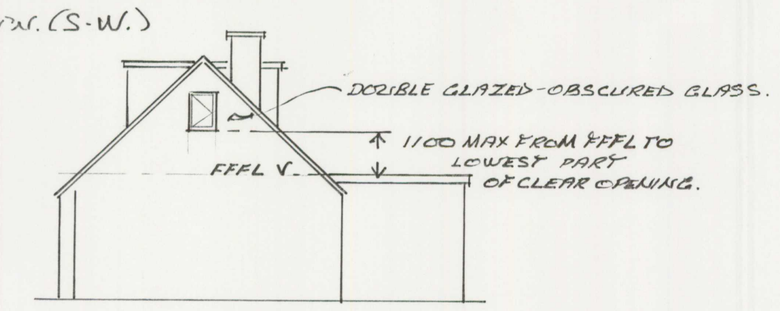

SIDE ELEV'N. (S-E.)

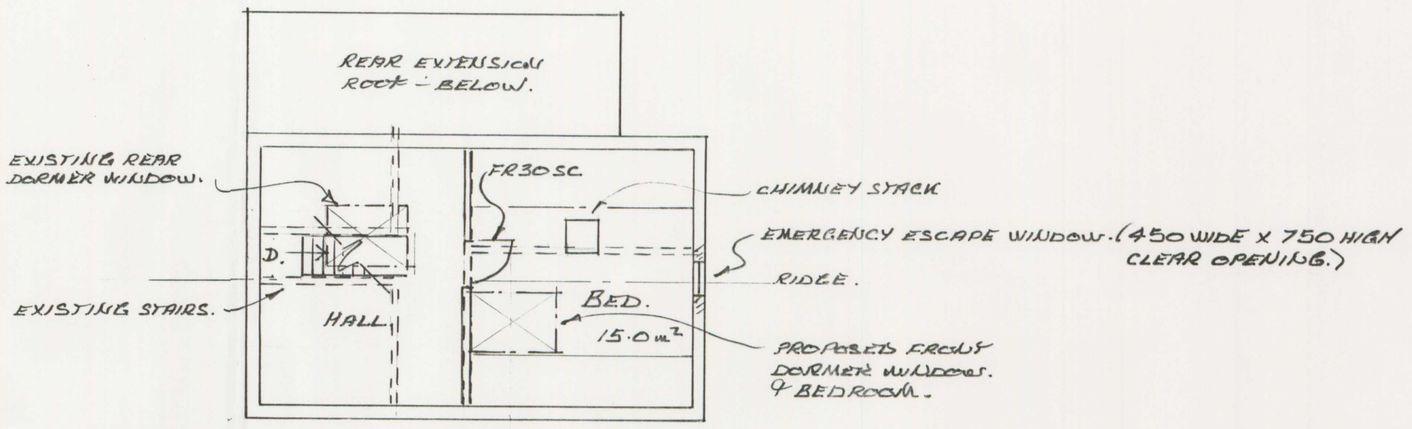

FIRST FLOOR PLAN.

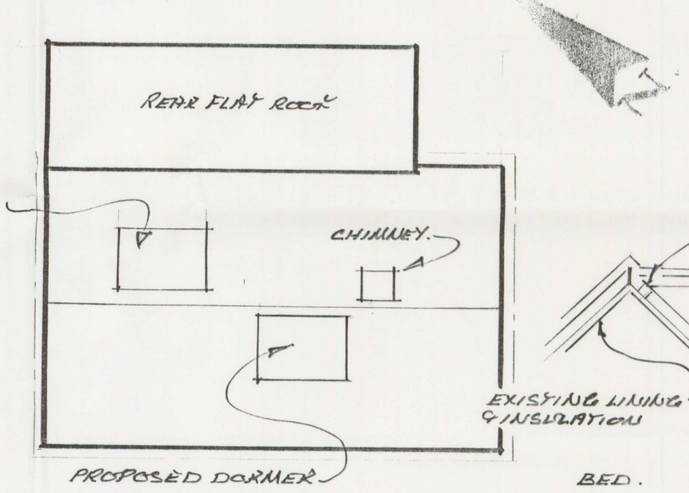

ROOF PLAN 1:100.

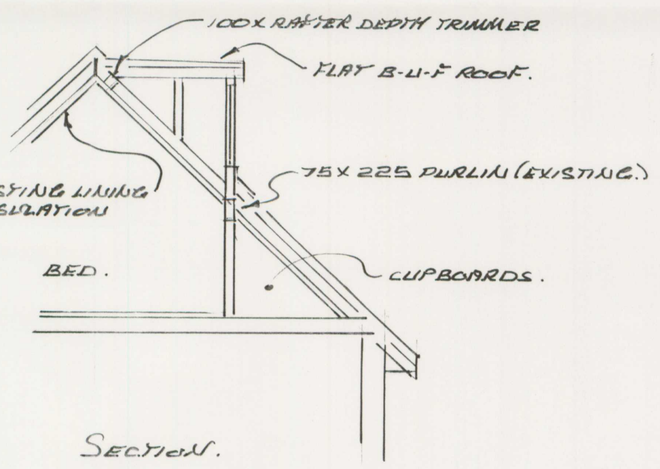

SECTION.

08/01451 FUL 22 JUL 2008 - SMD

AMD A. 30-4-2008.
S-E EMG ESCADE WINDOW WAS SHOWN ON EXISTING ELEVN.
ROOF PLAN ADDED.

AMD B. 21-7-2008
DORMER WAS 2400 WIDE.
OBSCURED GLASS NOTE ADDED.

Proposed DORMER WINDOW
At 4, SHARROW DRIVE LEEK STAFFS.
For MR & MRS CRITCHLOW.

R.W. Mitchell
ENG. TECH. MIE (Aust) CP Eng

Date 28-3-2008.
scale 1:100 & 50.
DRG. No. 0741 B.