



EXISTING FRONT ELEVATION
scale 1:100

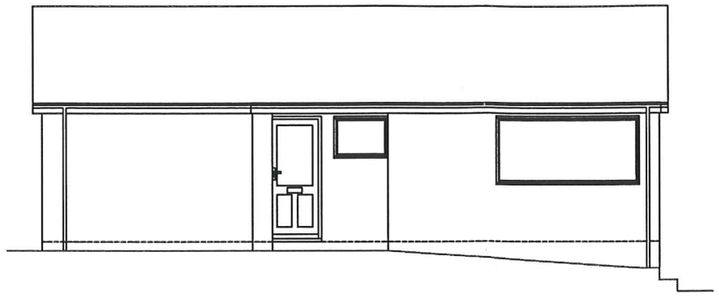

EXISTING SIDE ELEVATION
scale 1:100

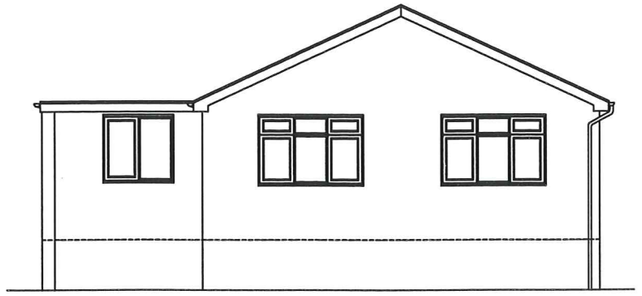

EXISTING REAR ELEVATION
scale 1:100

KAD
ARCHITECTURAL DESIGN & SURVEYING SERVICES

60 Pacific Road
Trentham
Stoke-On-Trent
Staffordshire
ST4 8UD


tel/fax : 01782 659733

www.kadarchitectural.co.uk
jon@kadarchitectural.co.uk

Copyright

KAD Architectural Design & Surveying Services.

This drawing and the designs depicted may not be reproduced in whole or in part without the prior written permission of KAD Architectural Design & Surveying Services

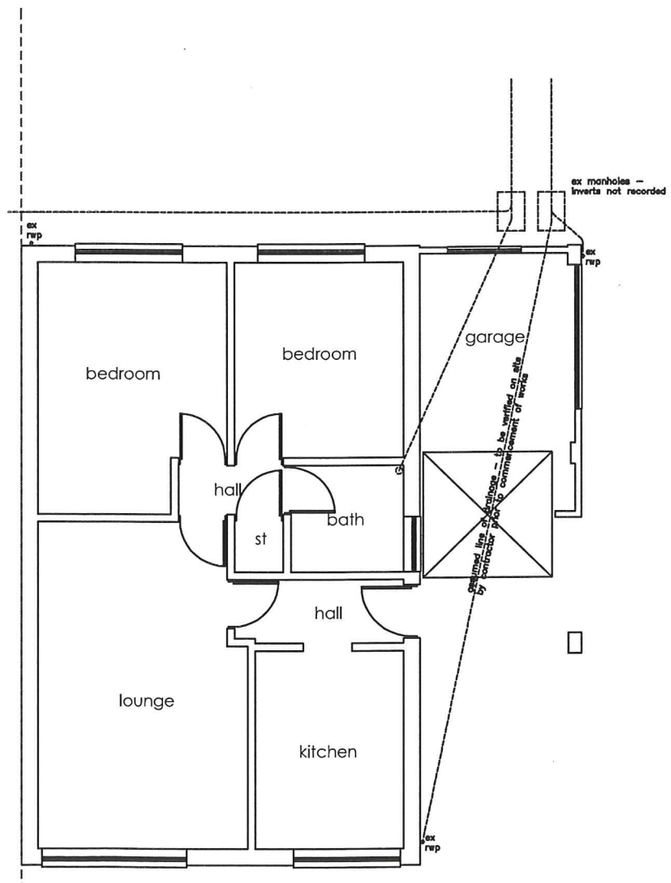

EXISTING FLOOR PLAN
scale 1:50

08/01760/ FUL 06 OCT 2008 - SMD

REVISIONS & PUBLICATION DATES

PROJECT NUMBER / DRAWING NUMBER
1199/08/02

CLIENT
Ms C A Baggley
2 Medway Drive
Biddulph
Stoke-On-Trent
ST8 7HA

DRAWING TITLE
Existing Elevations & Floor Plans

SCALE :- printed @ A4
1:500 & 1:1250

PROJECT
Proposed Extension at
2 Medway Drive
Biddulph
Stoke-On-Trent
ST8 7HA