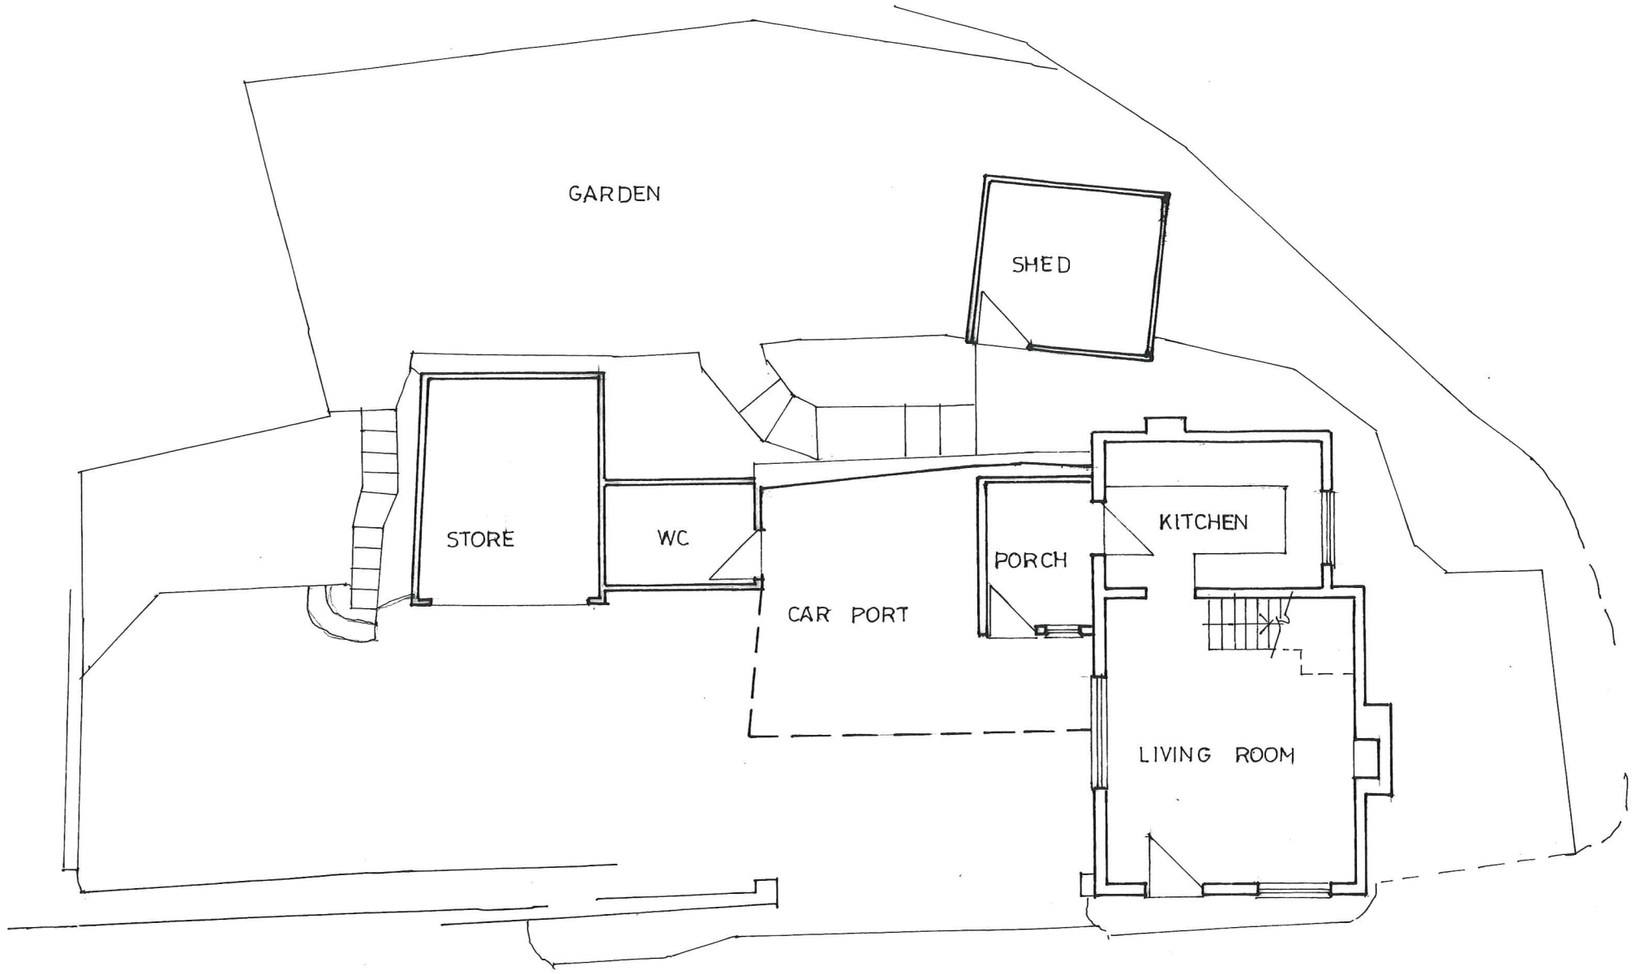

Ground Floor Plan

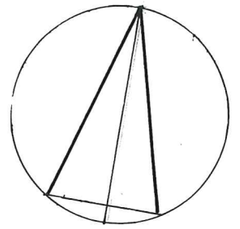

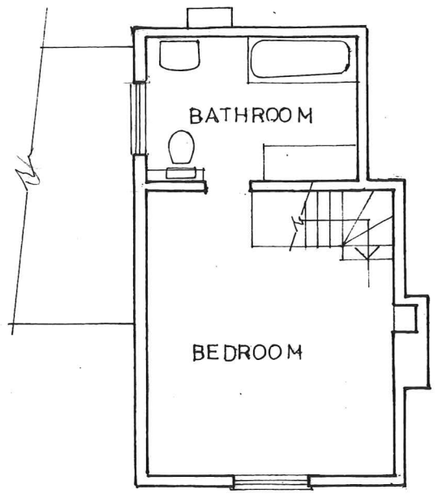

First Floor Plan 1/100

08/01505 ... SMDC
08/01504 ... SMD

15 PRINCE GEORGE STREET, CHEADLE, STAFFS. ST10 1HX – Existing Plans 1/100

DRWG. No 0801/10

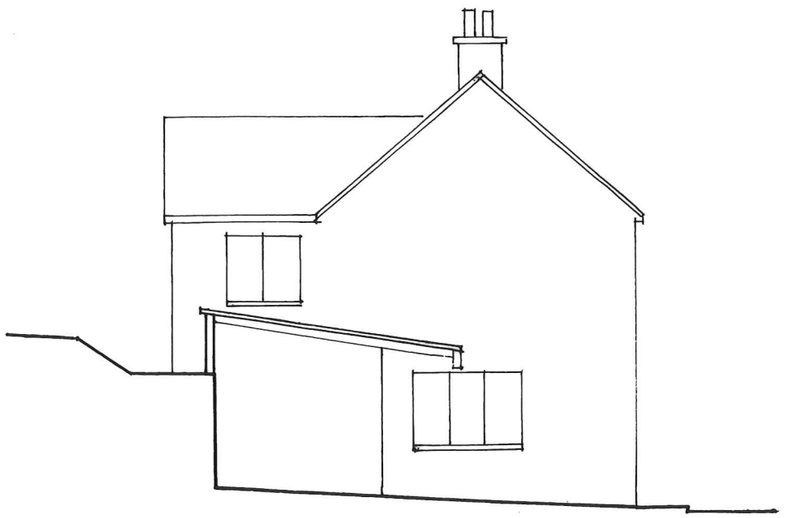

SIDE ELEVATION (west)

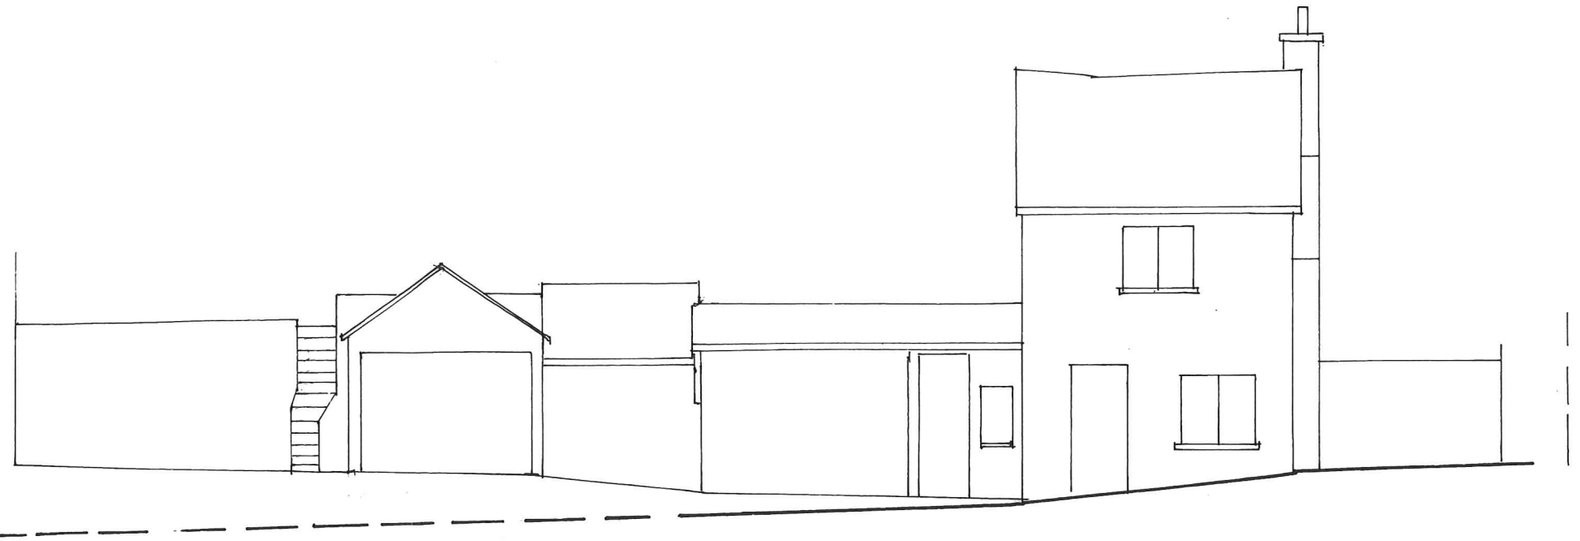

FRONT ELEVATION (south)

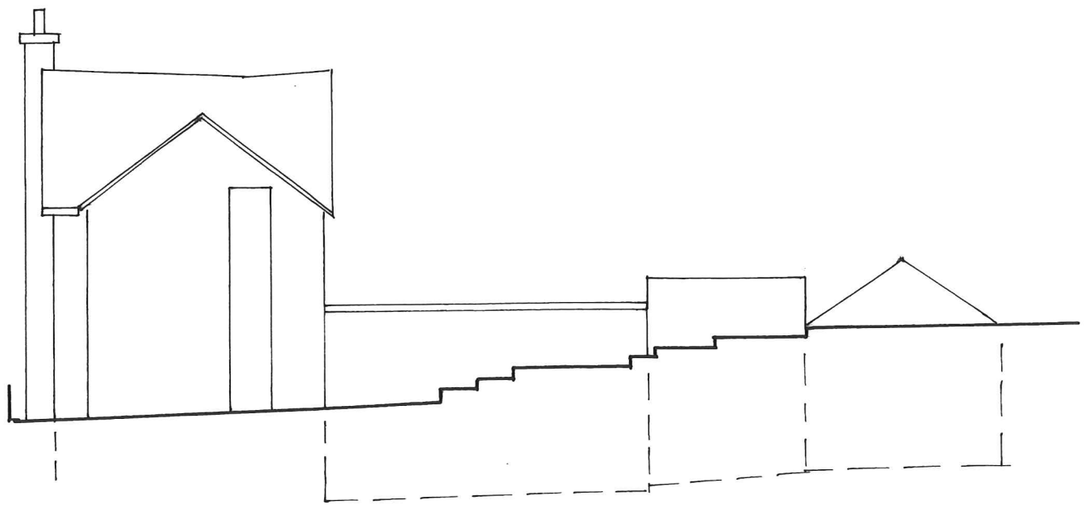

REAR ELEVATION (north)

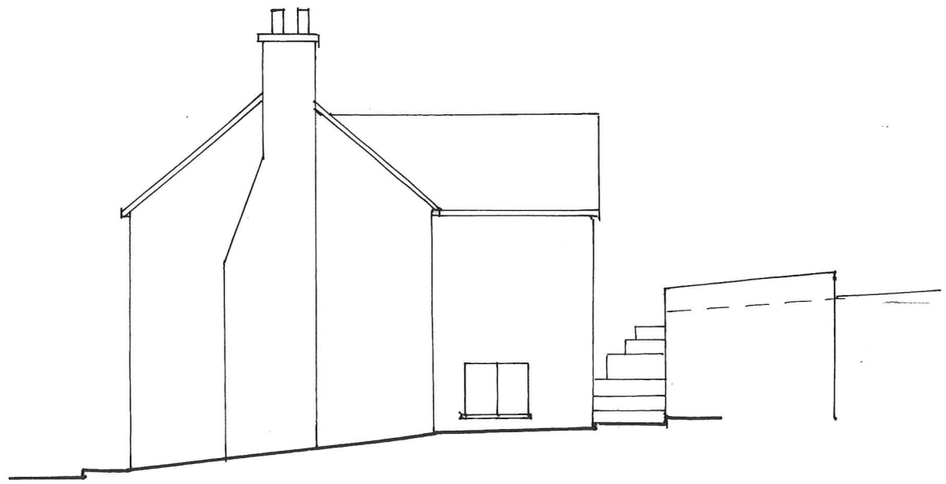

SIDE ELEVATION (east)

08/01505 22 AUG 2008 / SMDC

15 PRINCE GEORGE STREET, CHEADLE, STAFFS ST10 1HX — Existing Elevations 1/100 DRWG.No 0801/9