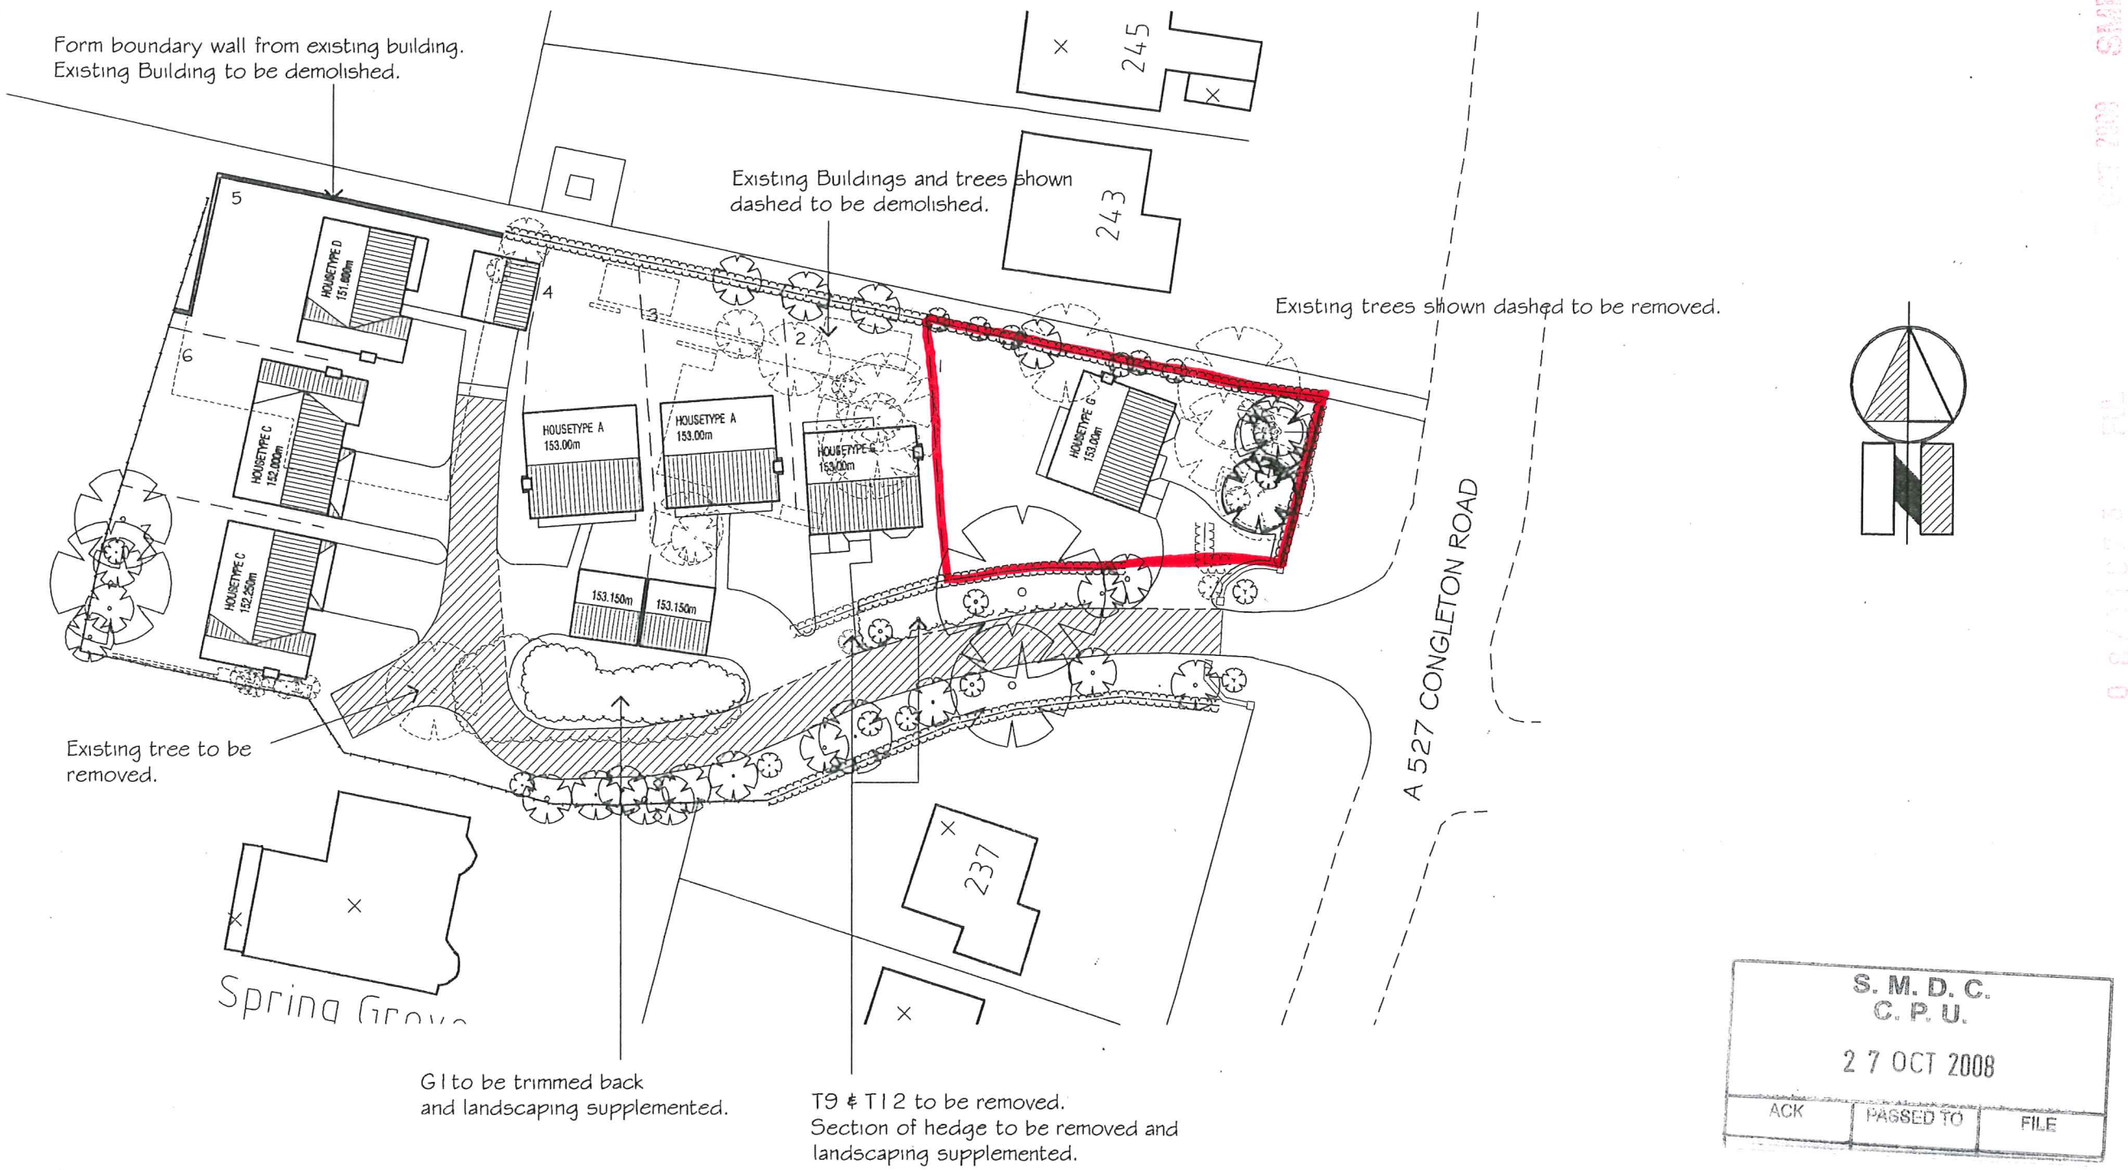

S. M. D. C.
C. P. U.
27 OCT 2008
ACK | PASSED TO | FILE

27 OCT 2008 SMDC

VWB ARCHITECTS

Milford House, West Street, Congleton, Cheshire, CW12 1JW FAX: 01260 273406 Telephone: 01260 272891

PROJECT Proposed Residential Development at Congleton Road, Biddulph SCALE 1 : 500

CLIENT Humphries Builders Ltd DATE July 06

TITLE Proposed Site Plan DRWG. No. 3077 / 25A

Rev. A. Plot 2 Handed. August 2006