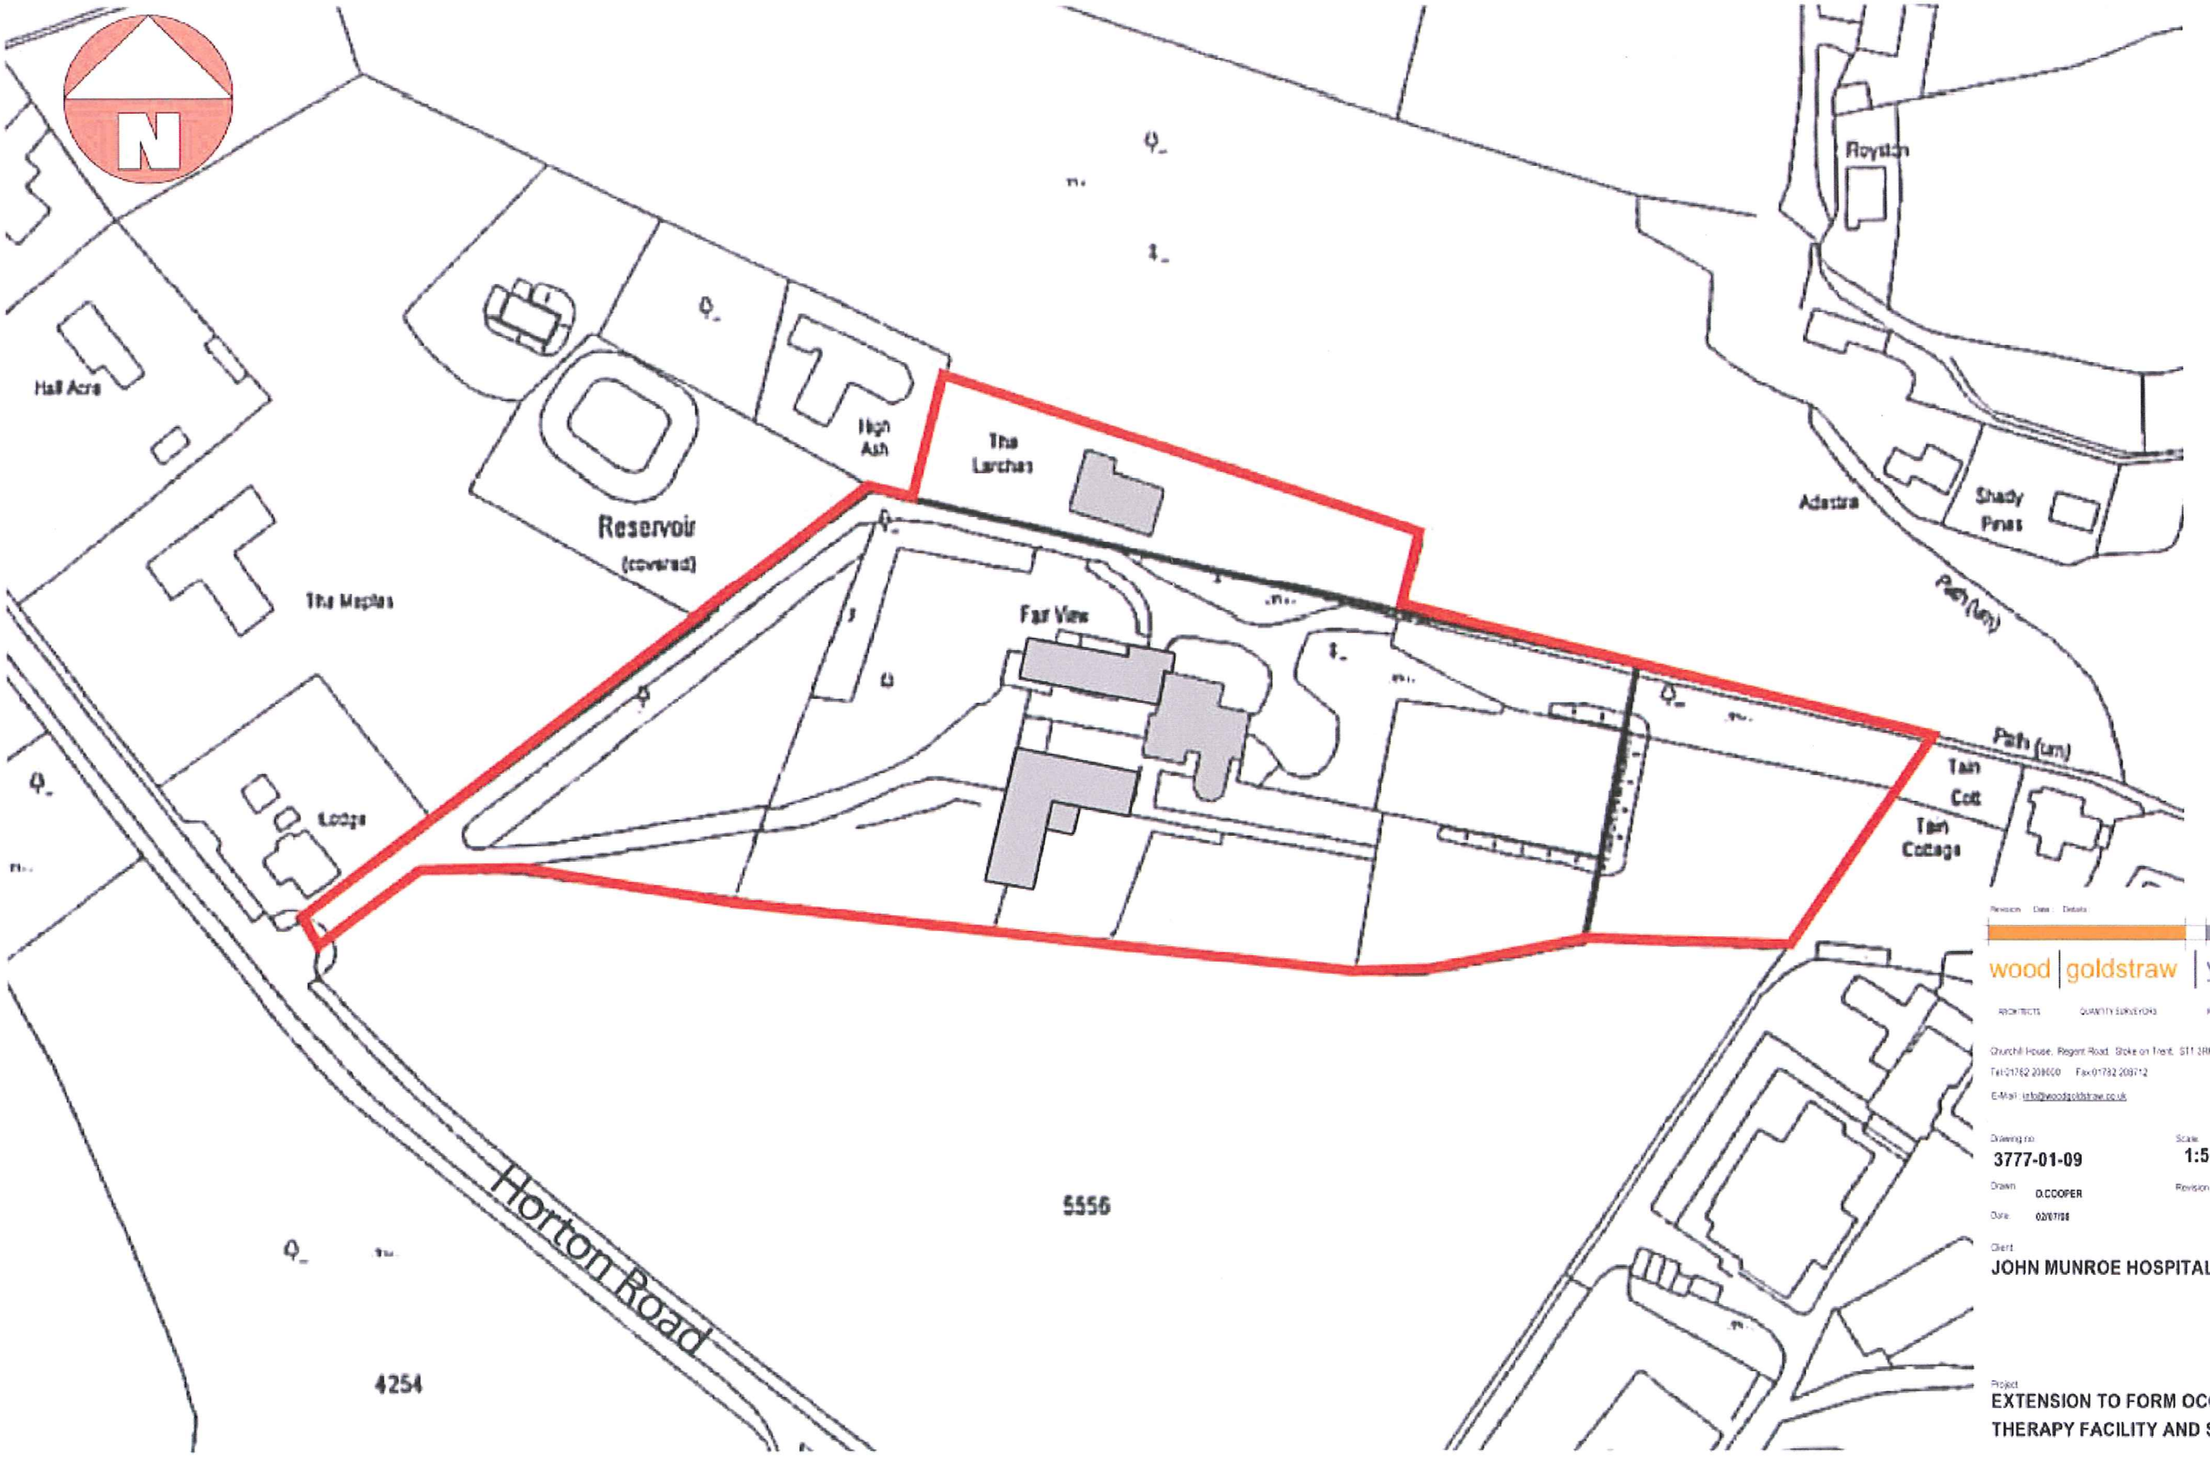

wood | goldstraw | yorath

ARCHITECTS QUANTITY SURVEYORS PLANNING SUPERVISORS

Churchill House, Regent Road, Stoke on Trent, ST1 3RH
Tel: 01782 208600 Fax: 01782 208712
E-Mail: info@woodgoldstraw.co.uk

Drawing no: 3777-01-09
Scale: 1:500
Drawn: D.COOPER
Revision:
Date: 02/07/08

Client: JOHN MUNROE HOSPITAL

Project: EXTENSION TO FORM OCCUPATIONAL THERAPY FACILITY AND SITE ALT'S

EXISTING BLOCK PLAN

PDF created with pdfFactory Pro trial version www.pdffactory.com

N

Hall Acre

The Maples

Reservoir
(covered)

High Ash

The Larches

Far View

Royston

Adastra

Shady Pines

Path (um)

Tain Cot

Tain Cottage

Lodge

Horton Road

5556

4254

Tennis

KEY TO SITE BLOCK PLAN:

Extension to 'The Larches' forming new occupational therapy facilities.

Proposed conservatory extension to main hospital building.

Existing primary hospital buildings all shown shaded thus.

wood | goldstraw | yorath

ARCHITECTS QUANTITY SURVEYORS PLANNING SUPERVISORS

Churchill House, Regent Road, Stoke on Trent, ST1 3RH

Tel 01782 208000 Fax 01782 208112

E-Mail: info@woodgoldstraw.co.uk

Drawing no: 3777-01-08

Scale: 1:500

Drawn: D.COOPER

Revision: A

Date: 02/07/08

Client: JOHN MUNROE HOSPITAL

Project: EXTENSION TO FORM OCCIPATIONAL THERAPY FACILITY AND SITE ALT'S

PROPOSAL BLOCK PLAN

Copyright Wood Goldstraw Yorath

PDF created with pdfFactory Pro trial version www.pdffactory.com