Lower Stonehouse Farm, Brown Edge


Proposed 40 x 30 Outdoor Arena

5 March 2009


Drawing No. LSF 4030/7




- 5 MAR 2009

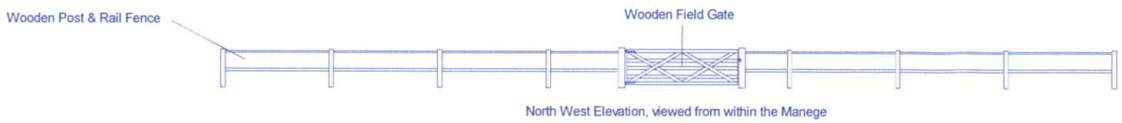


North West Elevation, viewed from within the Manege

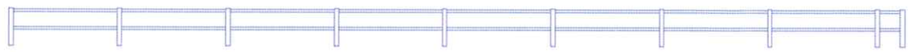

South East Elevation, viewed from within the Manege

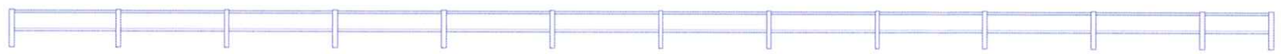

North East Elevation, viewed from within the Manege

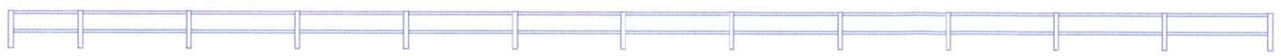

South West Elevation, viewed from within the Manege

Lower Stonehouse Farm, Brown Edge

Proposed 40 x 30 Outdoor Arena

Elevation

5 March 2009

Drawing No. LSF 4030/8

Scale: 1:200

