EXISTING LAYOUT.

SCALE 1/50.

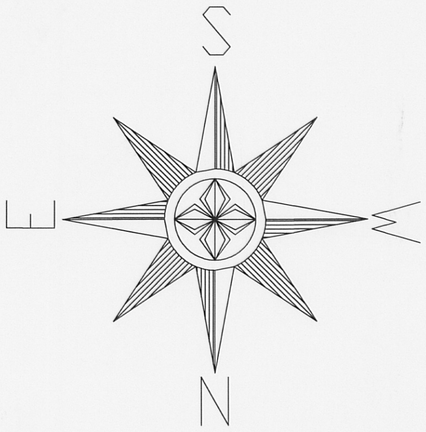

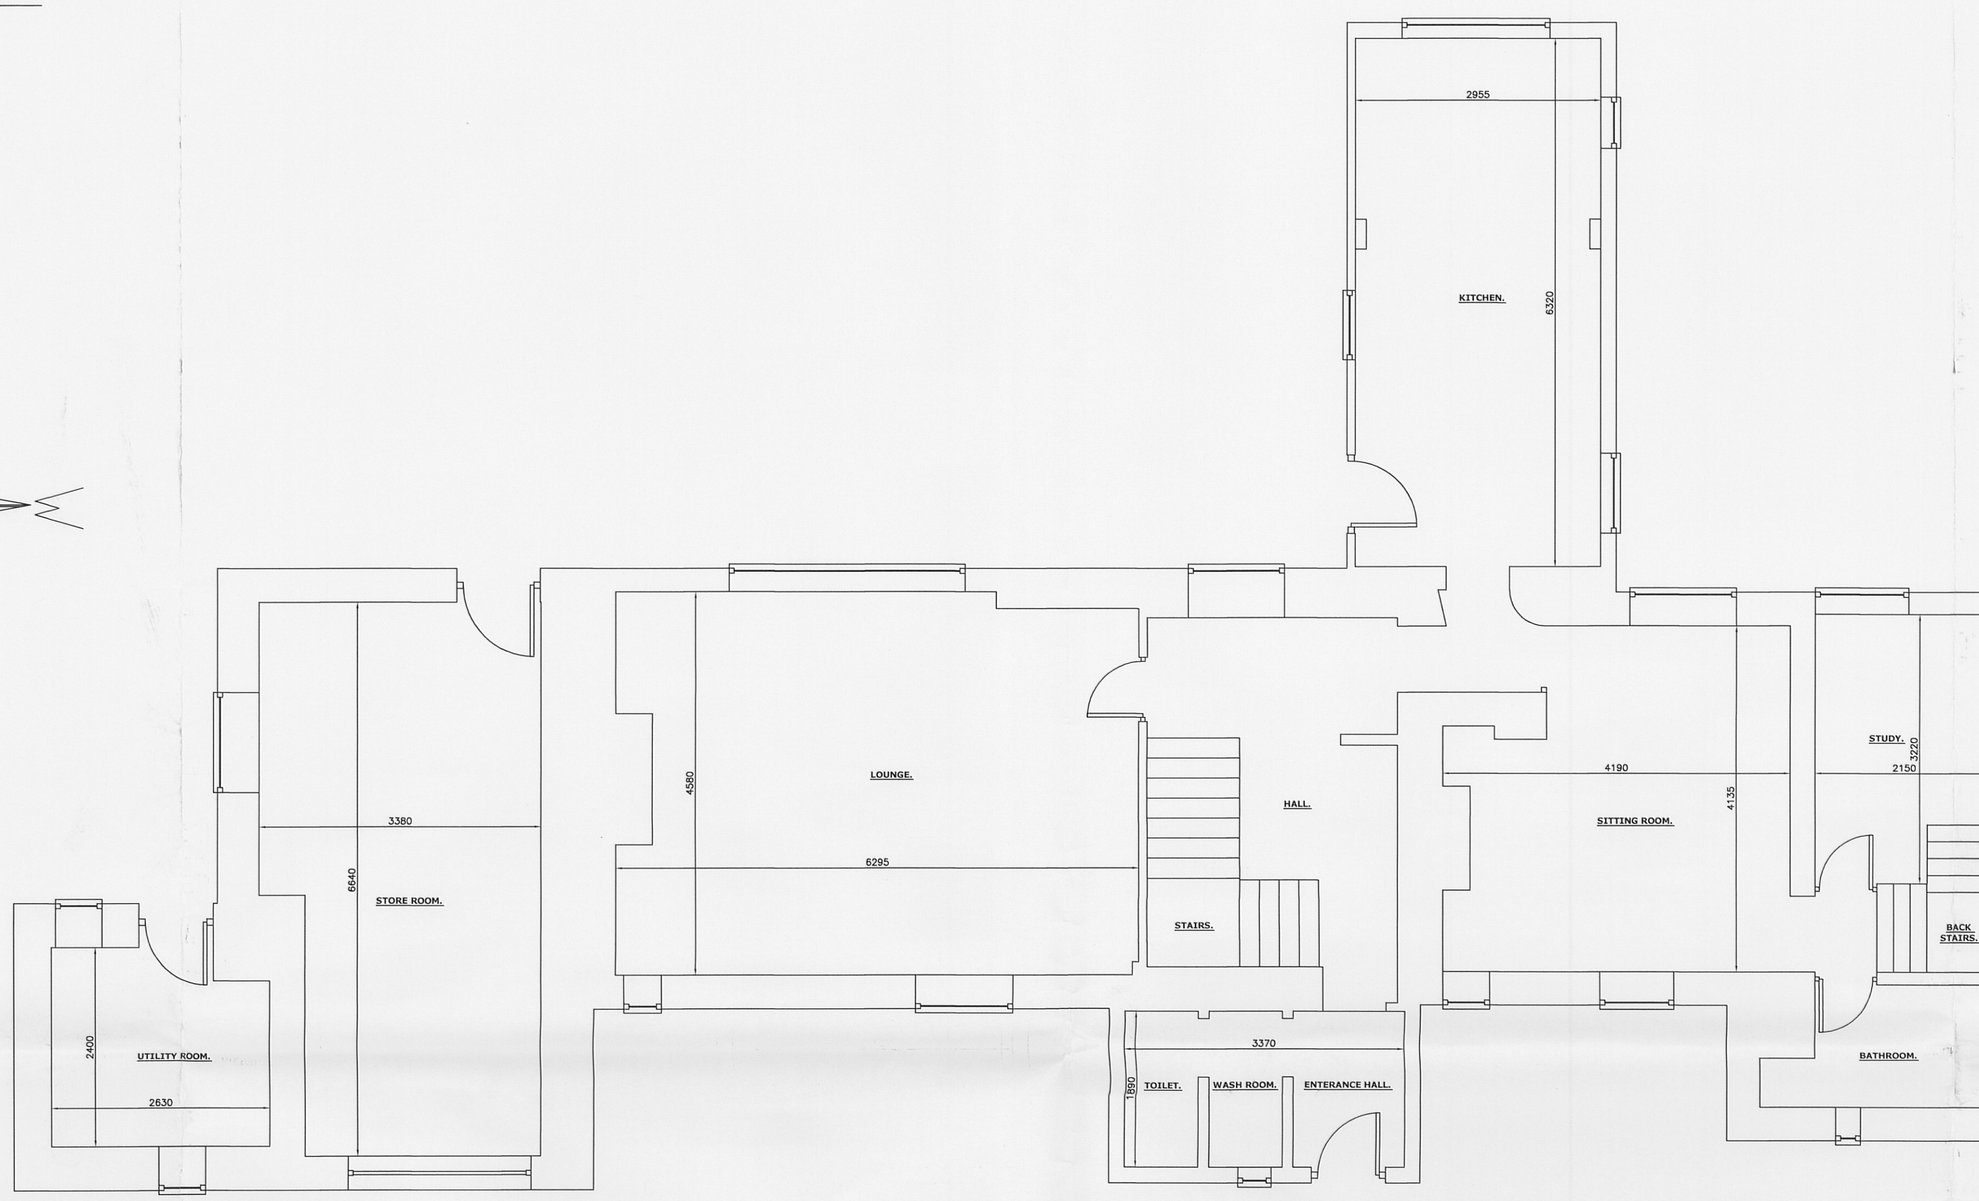

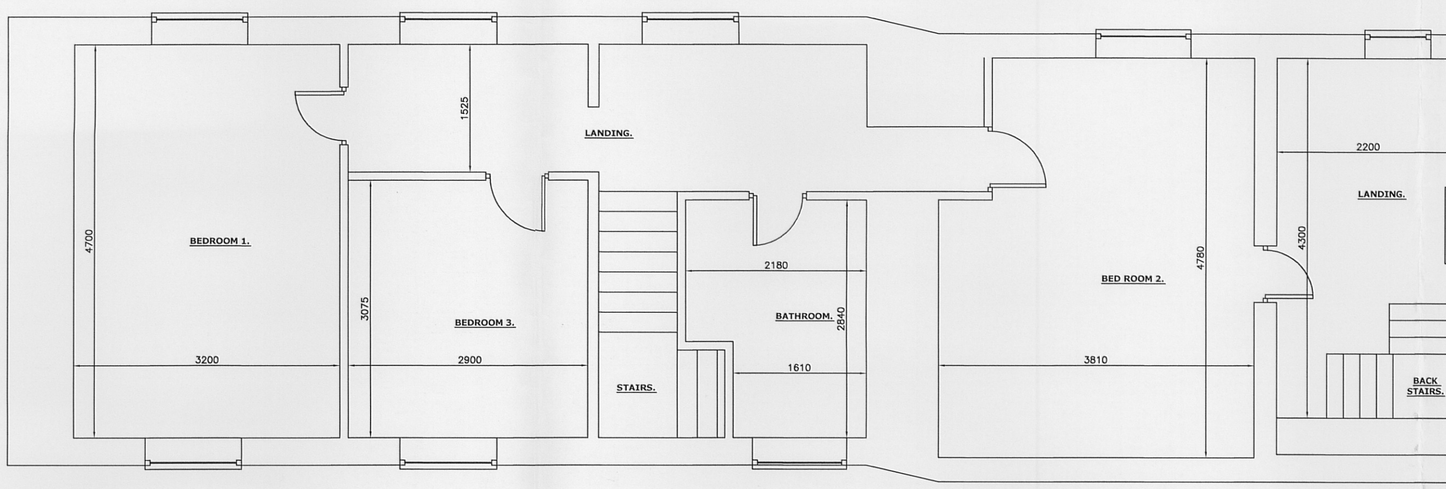

MR & MRS F. KLUCZNIK
WHITE CHIMNEYS,
IPSTONES EDGE,
IPSTONES,
ST10 2LR.
6TH MAY 2009