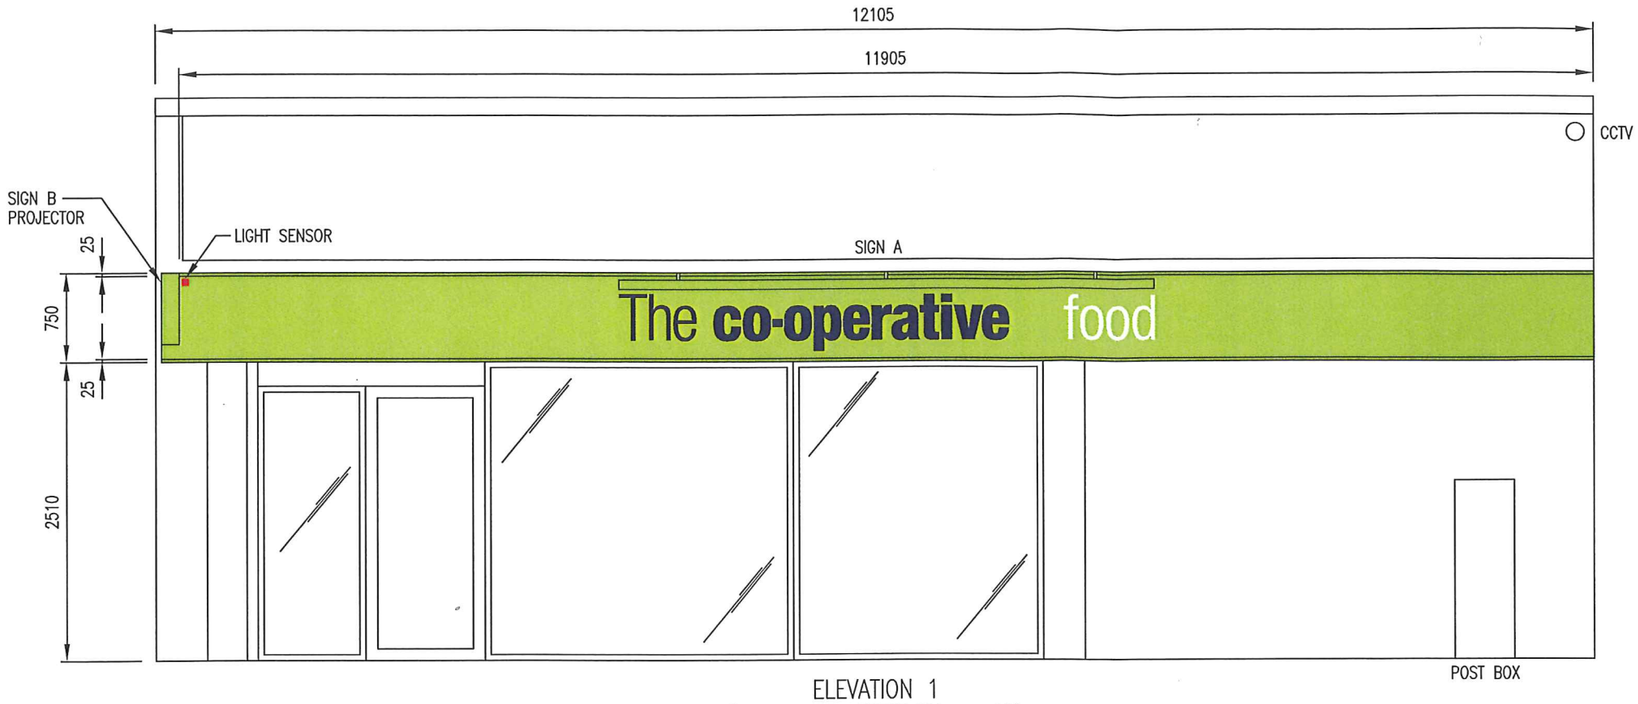

ELEVATION 1
(MOULDED LETTER HEIGHT 284mm – M4)
25mm UPSTAND AND DOWNSTAND

CO–OP ARE TO ENSURE THAT AN L.T. SUPPLY IS LEFT ON THE OUTSIDE OF THE BUILDING TO WHICH FUTURAMA CAN CONNECT TO ILLUMINATE ANY SIGNAGE.

EXISTING FASCIAS WILL BE REMOVED IN ALL CASES UNLESS PRIOR ARRANGEMENTS HAVE BEEN MADE.

SPECIFICATION:
SLIMLINE FASCIA
ALUMINIUM TRAY PANEL, 35MM DEEP ON AN ALUMINIUM BACK LADDER FRAME & PAINTED PANTONE GREEN REF 375. THE LETTERS 'co–operative' TO BE MOULDED FROM SILVER ACRYLIC WITH BLUE VINYL PANTONE REF 2757 APPLIED TO THE FACES. THE WORD 'The' IS TO BE FRET–CUT FROM 5mm THICK OPAQUE BLUE ACRYLIC PANTONE REF 2757 AND FIXED TO THE PANEL BY 'FIR TREE' FIXING. THE TEXT 'food' TO BE FRET–CUT 5MM WHITE OPAQUE ACRYLIC FIXED BY 'FIR TREE' FIXING. THE WORDS 'The co–operative food' IS TO BE ILLUMINATED BY MEANS OF EXTERNAL TROUGH LIGHTING FINISHED IN PANTONE GREEN REF 375.

PROJECTOR:
CONSTRUCTED FROM TWO BACK TO BACK, 75MM DEEP ALUMINIUM TRAY PANELS AROUND A FABRICATED ALUMINIUM FRAME WITH FIXING POINTS WITHIN THE UNIT, FACE PANELS TO BE FINISHED PANTONE GREEN REF 375.
THE LETTERS 'co–operative' TO BE STEP INLAID CLEAR ACRYLIC WITH APPLIED OPAQUE BLUE VINYL FACES PANTONE REF 2757 AND GREEN FILTER, INTERNALLY ILLUMINATED BY FLUORESCENT TUBES TO GIVE A 'HALO' EFFECT.
THE TEXT 'The' TO BE APPLIED OPAQUE BLUE VINYL PANTONE REF 2757.
THE WORD 'food' TO BE FRET–CUT, FLUSH INLAID OPAL ACRYLIC WITH GREEN FILTER, INTERNALLY ILLUMINATED BY FLUORESCENT TUBES.

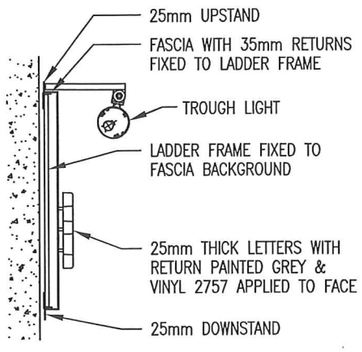

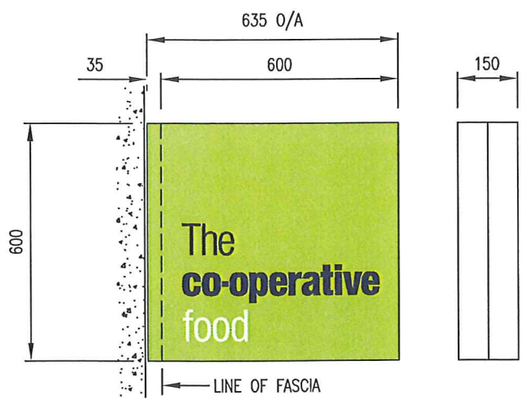

600mm PROJECTOR (SIGN B)

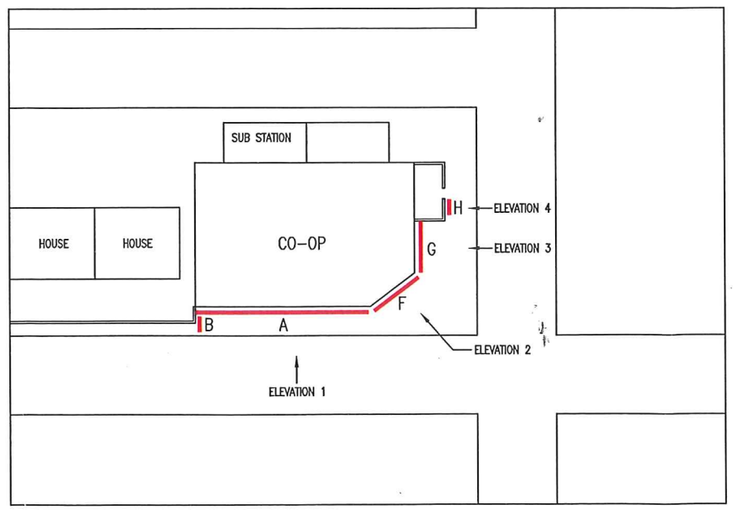

SITE PLAN

REV	DATE	INITIALS	DESCRIPTION
B	04/02/09	DJ	POST OFFICE SIGNS C, D AND E REMOVED
A	29/01/09	DJ	ORIGINAL SCHEME

Client: COOP FOOD
Site: ABBOTTS ROAD
ABBOTTS ROAD
LEEK
STAFFORDSHIRE
ST13 6PD

Job No. 103050 Dwg No. ABBOTTS–1
Scale: 1:50 Site No.
Date: 04/02/09 Issue: B
Drawn: CDL Checked:
New Fascia Spec 9.4.2008

Futurama
realising corporate identity in the built environment
Island Farm House
Island Farm Road
West Molesey
Surrey
KT8 2TR
United Kingdom
Telephone : 020 8941 1999
Facsimile : 020 8783 1687
E–mail : postbox@futurama.ltd.uk

© Copyright Design. Do Not Scale

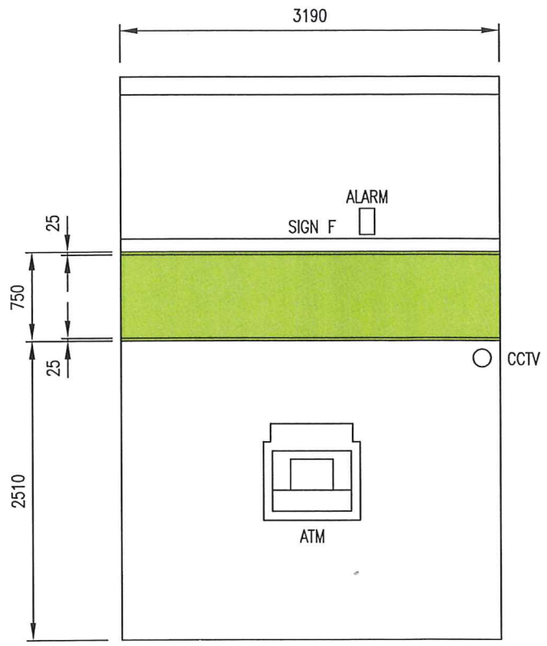

ELEVATION 2
25mm UPSTAND AND DOWNSTAND

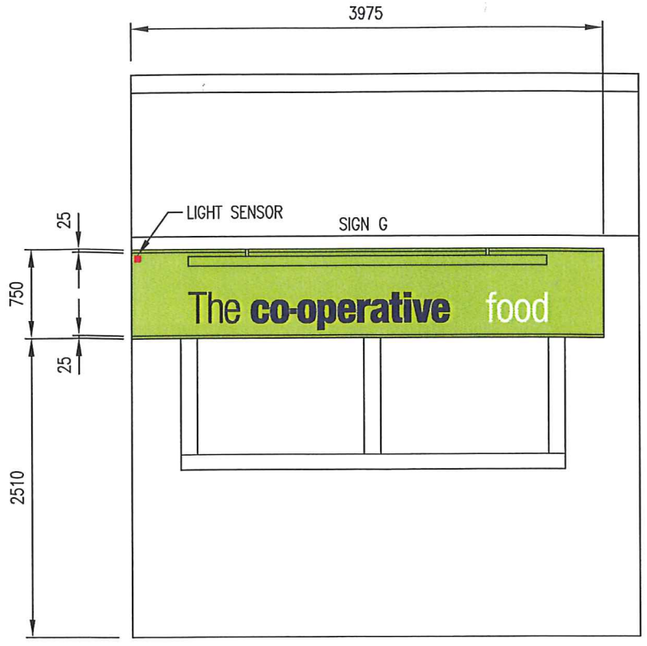

ELEVATION 3
(MOULDED LETTER HEIGHT 190mm – M3)
25mm UPSTAND AND DOWNSTAND

CO-OP ARE TO ENSURE THAT AN L.T. SUPPLY IS LEFT ON THE OUTSIDE OF THE BUILDING TO WHICH FUTURAMA CAN CONNECT TO ILLUMINATE ANY SIGNAGE.

EXISTING FASCIAS WILL BE REMOVED IN ALL CASES UNLESS PRIOR ARRANGEMENTS HAVE BEEN MADE.

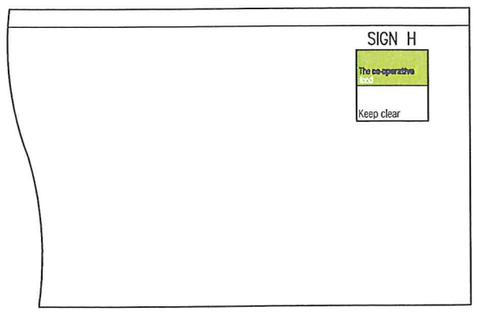

ELEVATION 4

REV	DATE	INITIALS	DESCRIPTION
B	04/02/09	DJ	POST OFFICE SIGNS C, D AND E REMOVED
A	29/01/09	DJ	ORIGINAL SCHEME

Client: COOP FOOD

Site: ABBOTTS ROAD
ABBOTTS ROAD
LEEK
STAFFORDSHIRE
ST13 6PD

Job No. 103050 Dwg No. ABBOTTS-2
Scale: 1:50 Site No.
Date: 04/02/09 Issue: B
Drawn: CDL Checked:

New Fascia Spec 9.4.2008

Futurama

realising corporate identity in the built environment

Island Farm House
Island Farm Road
West Molesey
Surrey
KT8 2TR
United Kingdom

Telephone : 020 8941 1999
Facsimile : 020 8783 1687
E-mail : postbox@futurama.ltd.uk

© Copyright Design. Do Not Scale

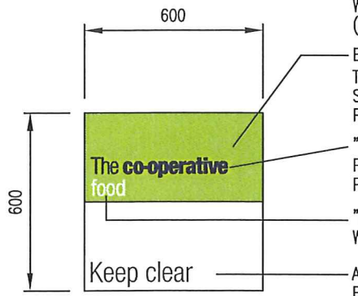

SIGN H
SPECIFICATION:
FACE–FIXED, FLAT ALUMINIUM PANELS PAINTED SEMI–MATT WHITE AND GREEN TO PANTONE 375 WITH APPLIED VINYL TEXT AND/OR LOGOS (CAP HEIGHT 'K' = 67mm)

BACKGROUND.
TO MATCH PMS 375
SEMI MATT FINISH
POWDER COATING

"The co–operative"
PRE–SPACED KISS–CUT VINYL LETTERING TO MATCH PMS 2757

"food"
WHITE PRE–SPACED KISS–CUT VINYL LETTERING

ALL TEXT
BLACK PRE–SPACED KISS–CUT
VINYL LETTERING ON WHITE STOVE ENAMEL

CO–OP ARE TO ENSURE THAT AN L.T. SUPPLY IS LEFT ON THE OUTSIDE OF THE BUILDING TO WHICH FUTURAMA CAN CONNECT TO ILLUMINATE ANY SIGNAGE.

EXISTING FASCIAS WILL BE REMOVED IN ALL CASES UNLESS PRIOR ARRANGEMENTS HAVE BEEN MADE.

REV.	DATE	INITIALS	DESCRIPTION
B	04/02/09	DJ	POST OFFICE SIGNS C, D AND E REMOVED
A	29/01/09	DJ	ORIGINAL SCHEME

Client: COOP FOOD
Site: ABBOTTS ROAD
ABBOTTS ROAD
LEEK
STAFFORDSHIRE
ST13 6PD

Job No. 103050 Dwg No. ABBOTTS–3
Scale: 1:20 Site No.
Date: 04/02/09 Issue: B
Drawn: CDL Checked:
New Fascia Spec 9.4.2008

Futurama

realising corporate identity in the built environment

Island Farm House
Island Farm Road
West Molesey
Surrey
KT8 2TR
United Kingdom

Telephone :
020 8941 1999
Facsimile :
020 8783 1687
E–mail :
postbox@futurama.ltd.uk

© Copyright Design. Do Not Scale