Copyright of this drawing is vested in the Architect and it must not be copied or reproduced without consent. Figured dimensions only are to be taken from this drawing. All contractors must visit the site and be responsible for taking and checking all dimensions relative to their work. Hulme Upright Manning to be advised of any variation between drawings and site conditions.
DO NOT SCALE OFF THIS DRAWING.....IF IN DOUBT ASK

Rev.	Drawn	Comments	Date

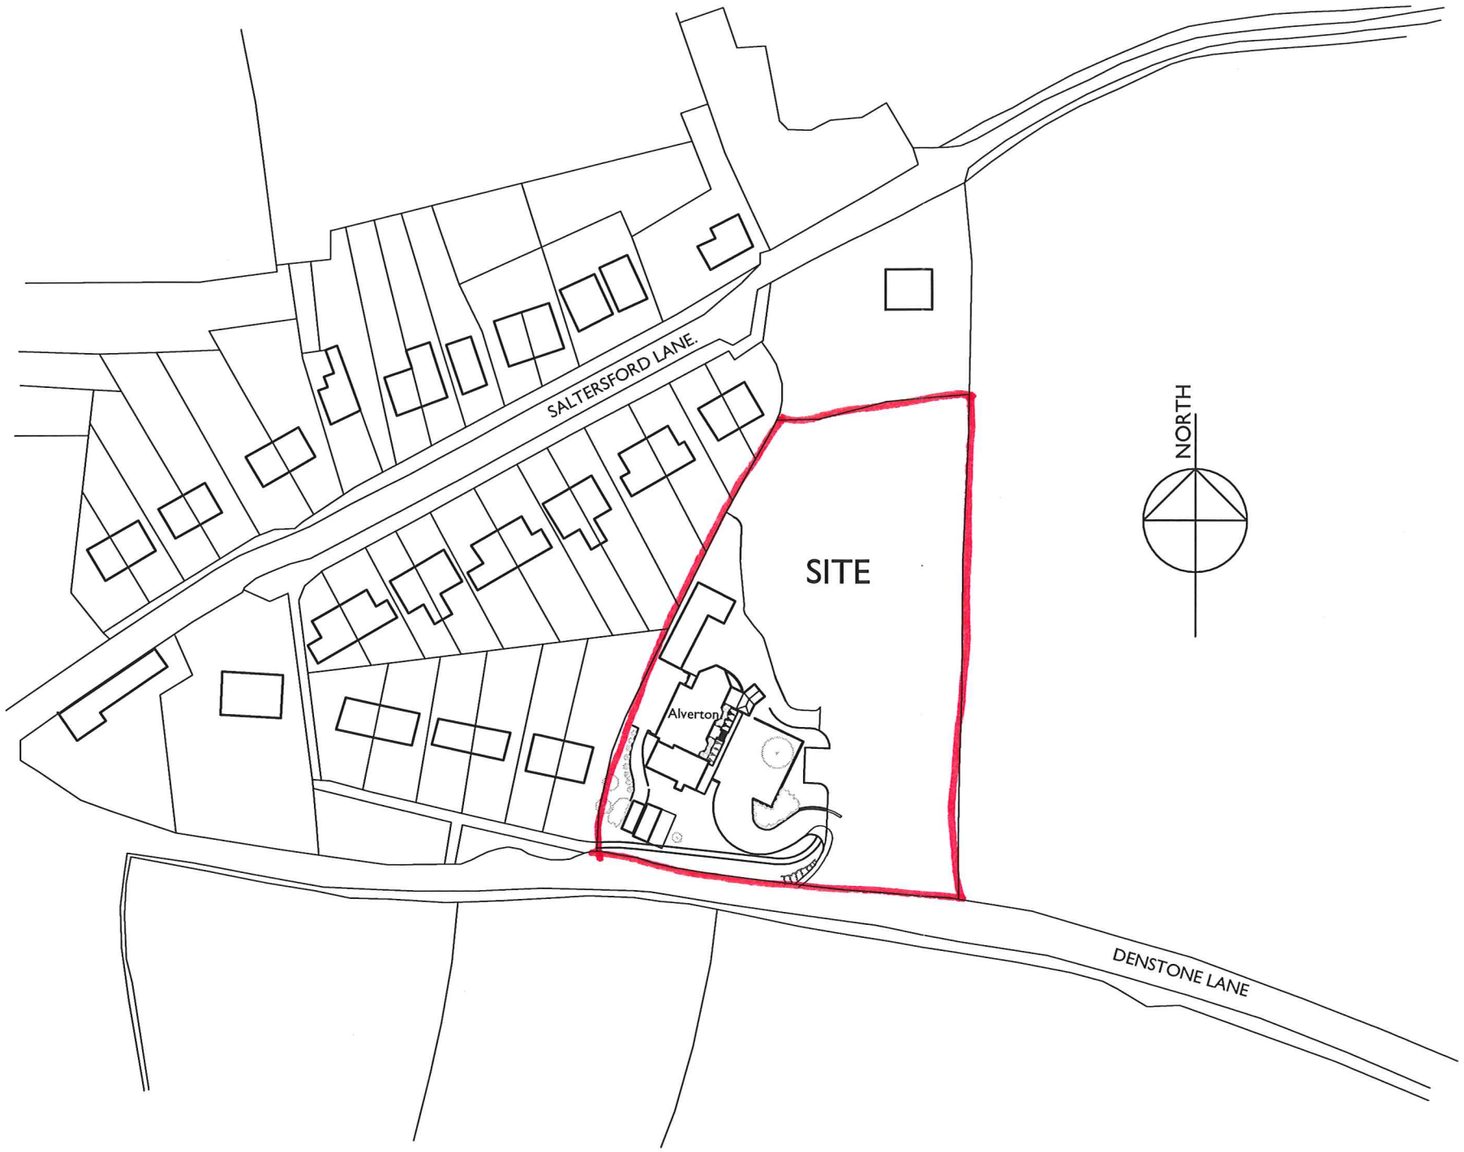

HULME UPRIGHT MANNING
ARCHITECTS TOWN PLANNERS INTERIOR DESIGNERS

Highpoint
Festival Park
Hanley
Stoke-on-Trent
ST1 5SH

LEEK
MANCHESTER
STOKE-ON-TRENT

Tel: 01782 208600
Fax: 01782 206080

Email - stoke@hum-arch.co.uk
Web - www.hulmeupright.co.uk

Client

MR J KEATES

Project

PROPOSED RESIDENTIAL STARTER HOMES, DENSTONE LANE, ALTON

Title

LOCATION PLAN

Status

PLANNING

Date APRIL 2008 Drawn LH

Scale @ A3 1 - 1250 Checked

Job Ref. 20326

Drawing No. [06]

Revision

Computer File Ref. H:



Existing View from Adjacent Field



Proposed View from Adjacent Field

J Keates - Starter Homes, Alton