Revisions		
A	Dimensions added	11.02.09
B	Retitled 'As Approved'	22.04.09



North Elevation
(smoking shelter wall omitted for clarity)


RECEIVED 23 APR 2009



West Elevation

Heaton House Farm Rushton Spencer
Proposed Office and Ancillary Block

title	date	scale	dwg. no.	rev.
Elevations as Approved	15.12.08	1/100 @A3	HHF 16	B

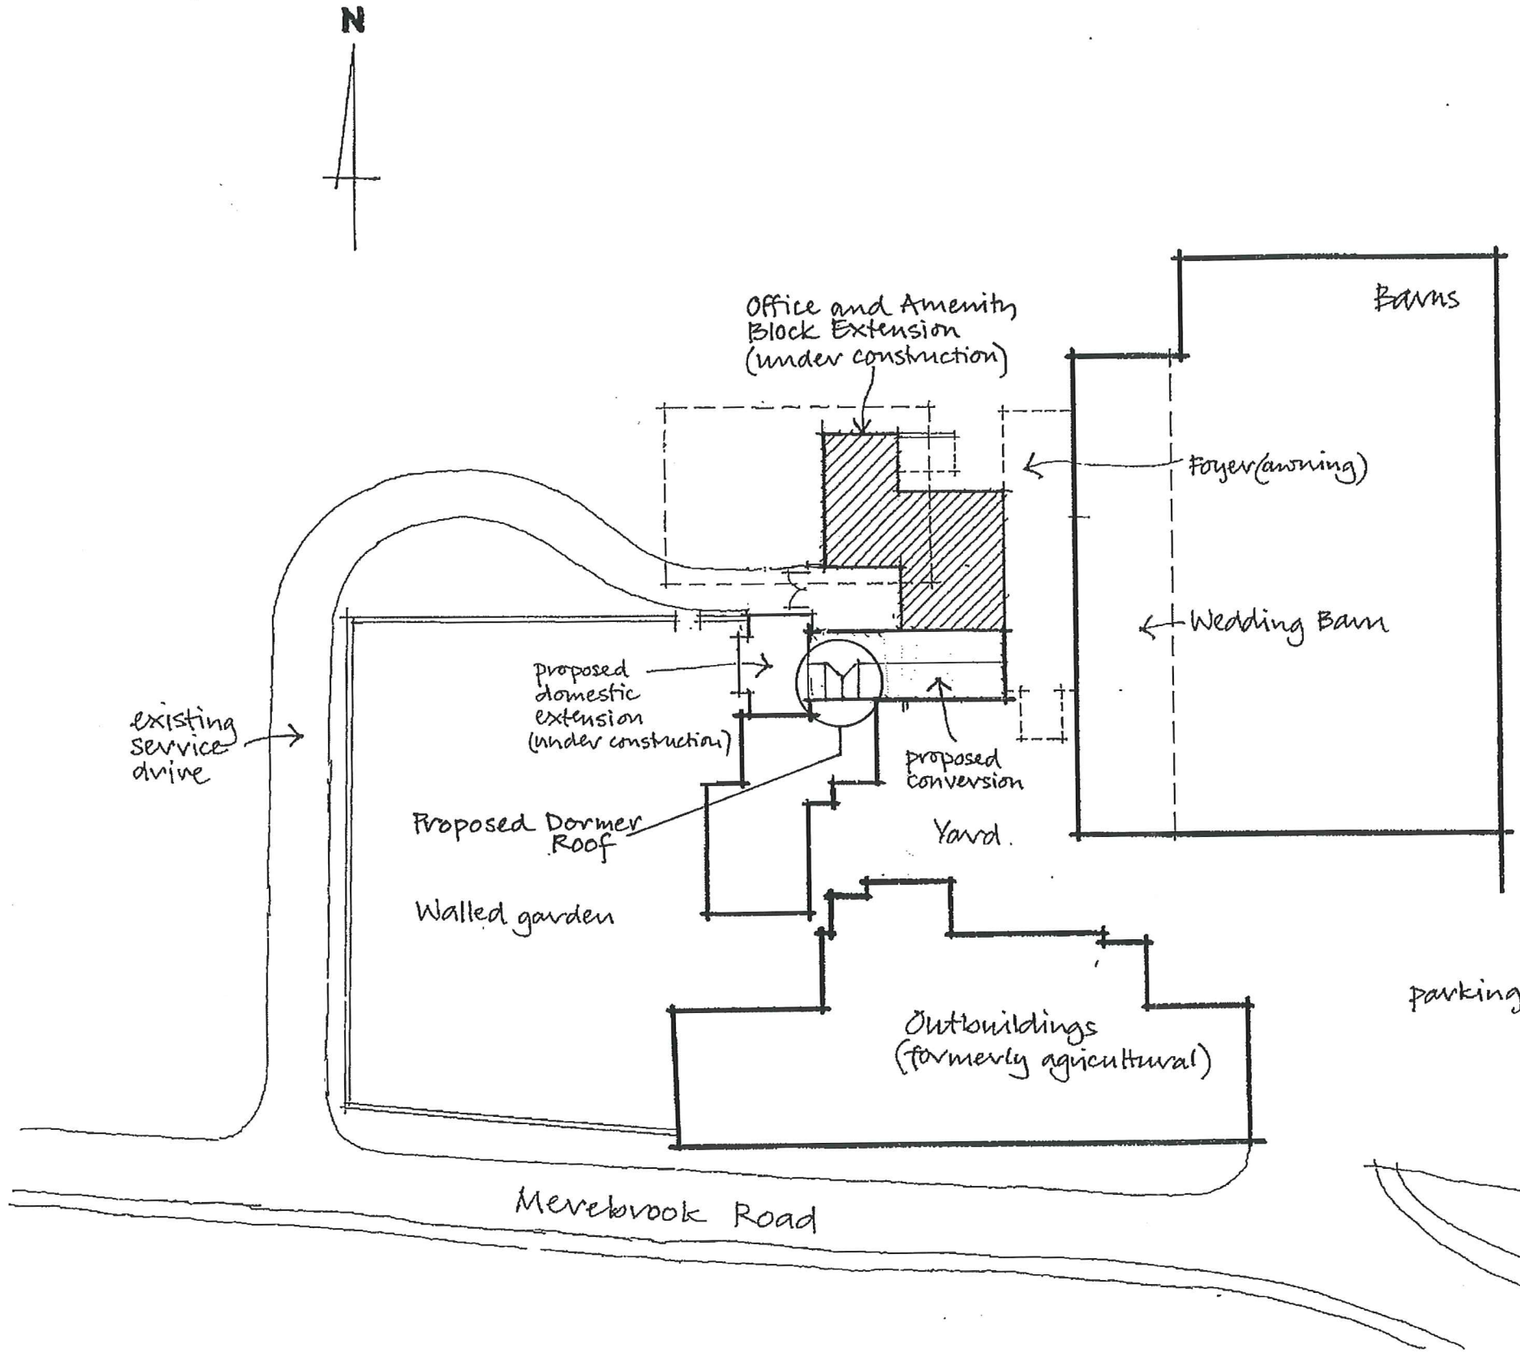

09/00409/FUL 23 APR 2009

0 20 40 60 80m

Heaton House Farm Rushton Spencer
Proposed Dormer Roof over Laundry

title	date	scale	dwg. no.
Site Plan	23.04.09	1/500 @A3	HHF

Revisions

. . .

line of existing building to be demolished

roof glazing over this area of corridor

Gents

cloaks

Ladies

Mother & baby

Dis. WC

Kitchen/Prep/Store

Reception

structural posts and beams

smoking shelter

(lightweight structure with profiled translucent roof)

cloaks

Boiler

Cleaner

Office

up to loft storage

f.e.

shelter wall

ensuite

Woodstore/Refuse Store

Bridal Room

Bedroom

Drying Yard

(lightweight structure with profiled translucent roof)

proposed future staircase

up

shower

Utility

Laundry

wc

1800h close-boarded timber gates

Proposed Family Room (not yet built)

Kitchen

25 APR 2009 - S M D


0 1 2 3 4 5m

Heaton House Farm Rushton Spencer
Proposed Dormer Roof over Laundry

title	date	scale	dwg. no.	rev.
Plan as Proposed	22.04.09	1/100 @A3	HHF 20	.


Revisions

. | . | .

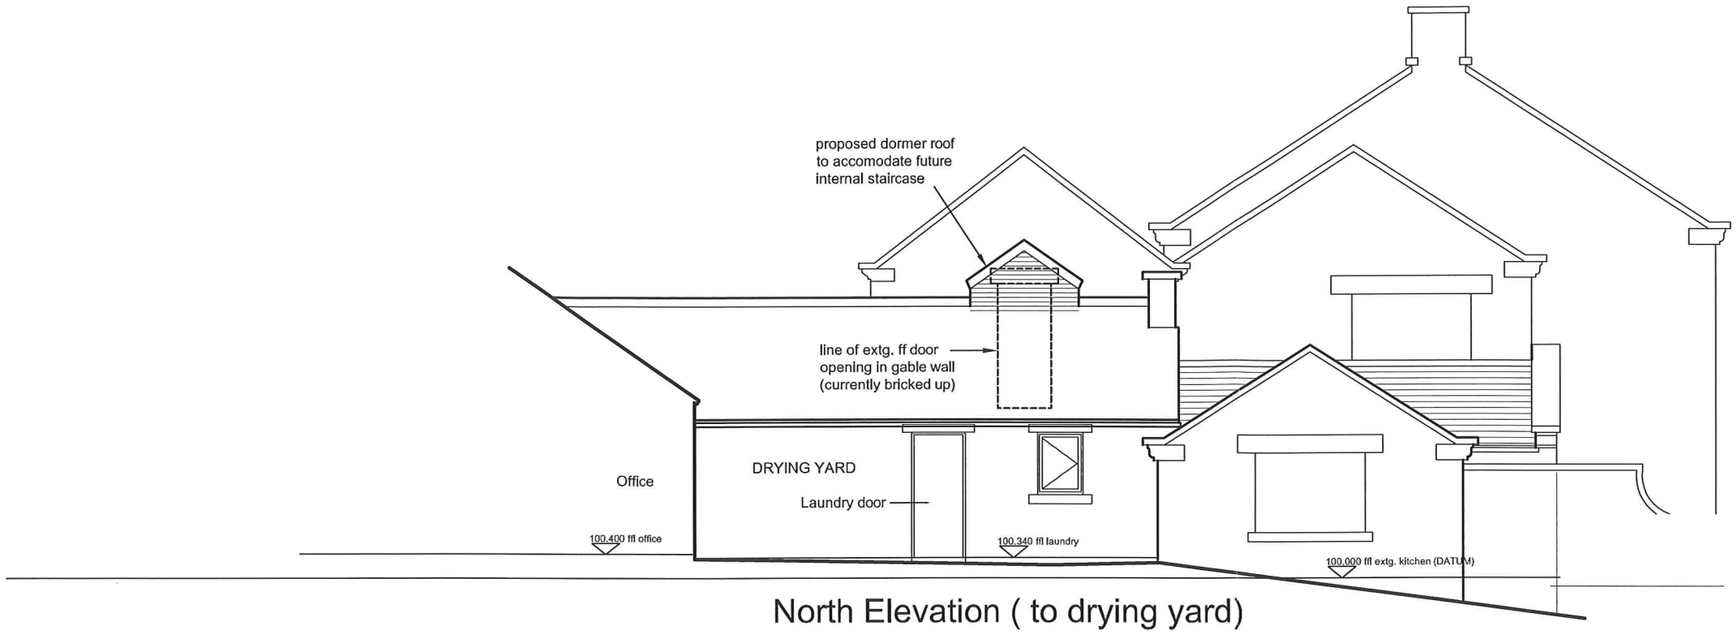

North Elevation (to drying yard)

09/00409/ FUL 23 APR 2009 - SMD

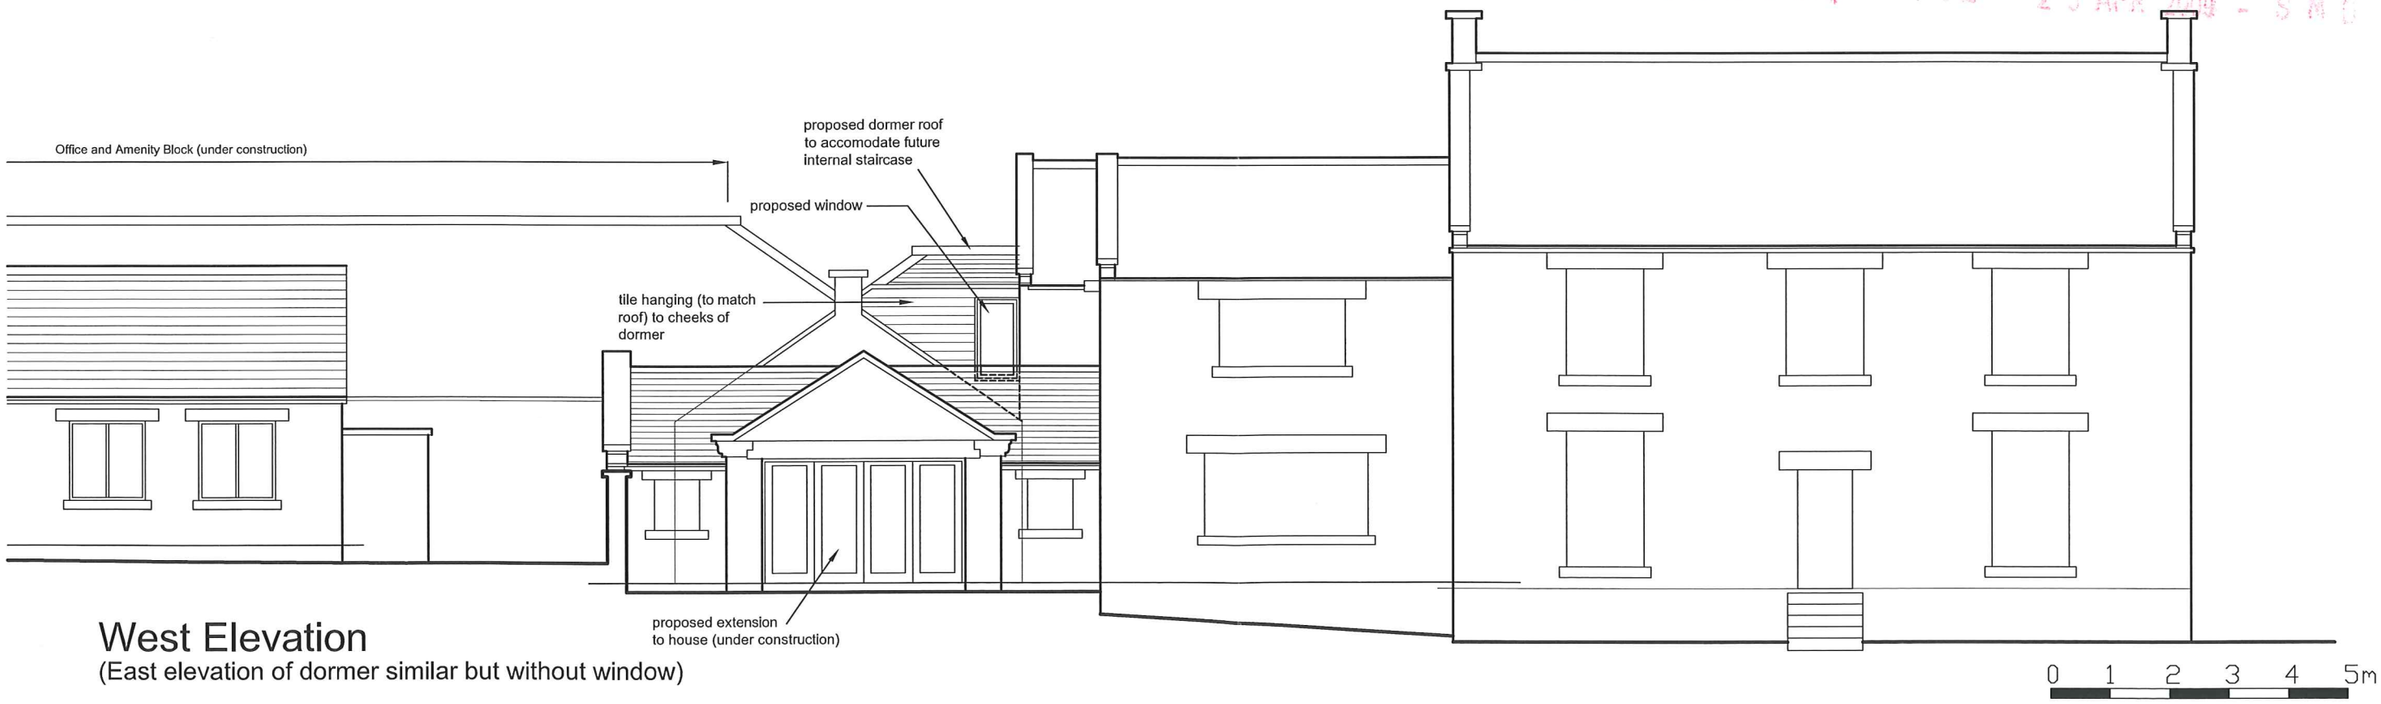


West Elevation
(East elevation of dormer similar but without window)

Heaton House Farm Rushton Spencer
Proposed Dormer Roof over Laundry

title	date	scale	dwg. no.	rev.
Elevations as Proposed	22.04.09	1/100 @A3	HHF 22	.

Revisions		
B	Amended in line with final plan	17.12.08
C	Retitled 'As Approved'	22.04.09


09/00409/FUL 23 APR 2009 - SMT

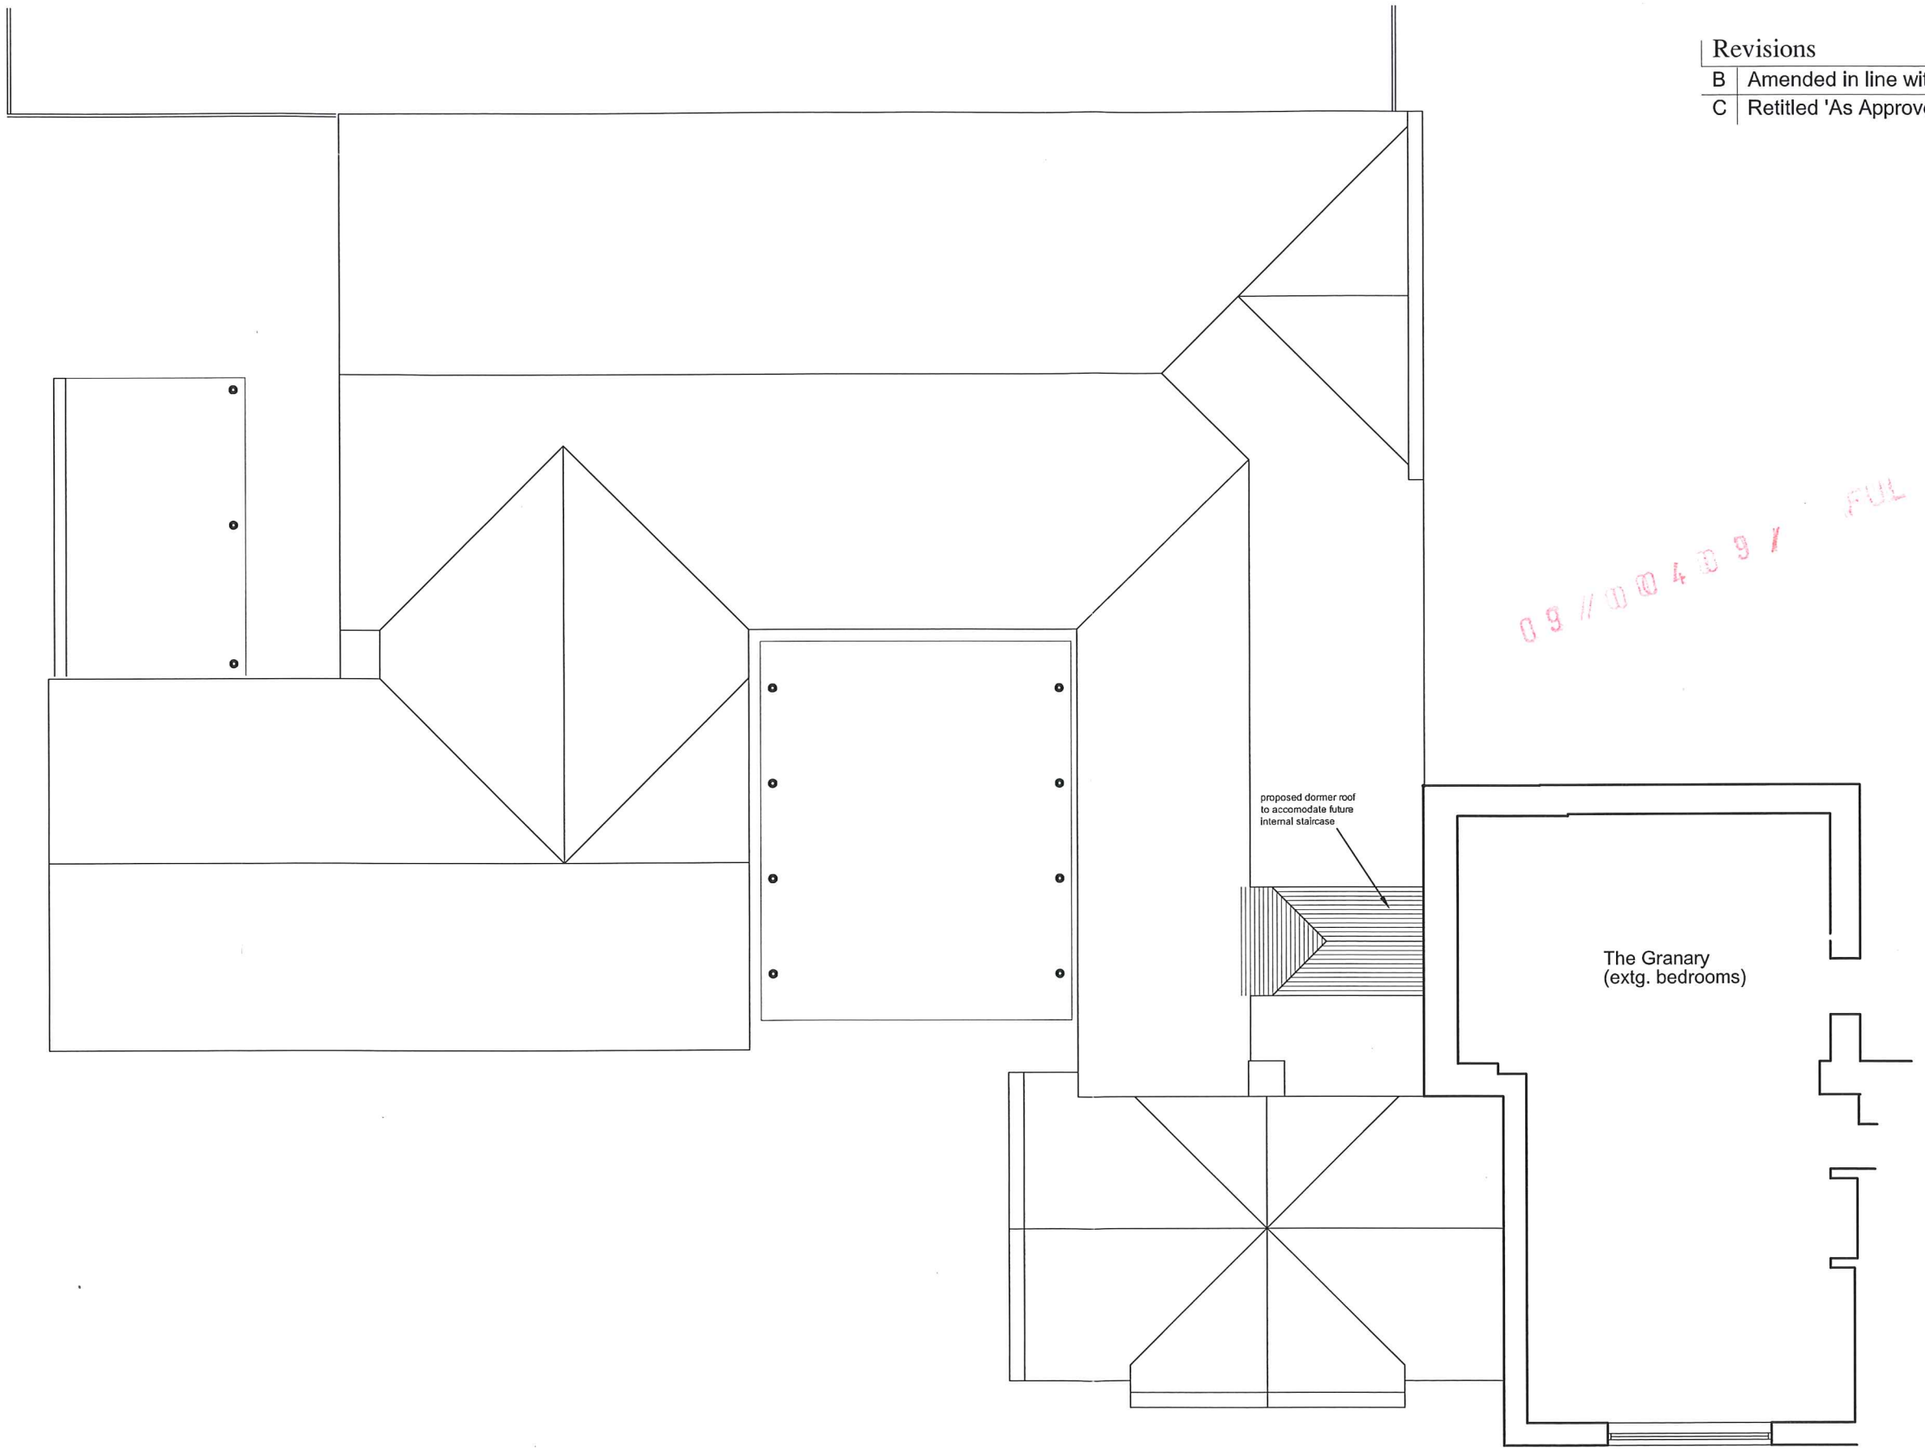

0 1 2 3 4 5m

Heaton House Farm Rushton Spencer
Proposed Dormer Roof over Laundry

title	date	scale	dwg. no.	rev.
Roof Plan as Proposed	22.04.09	1/100@A3	HHF 21	.

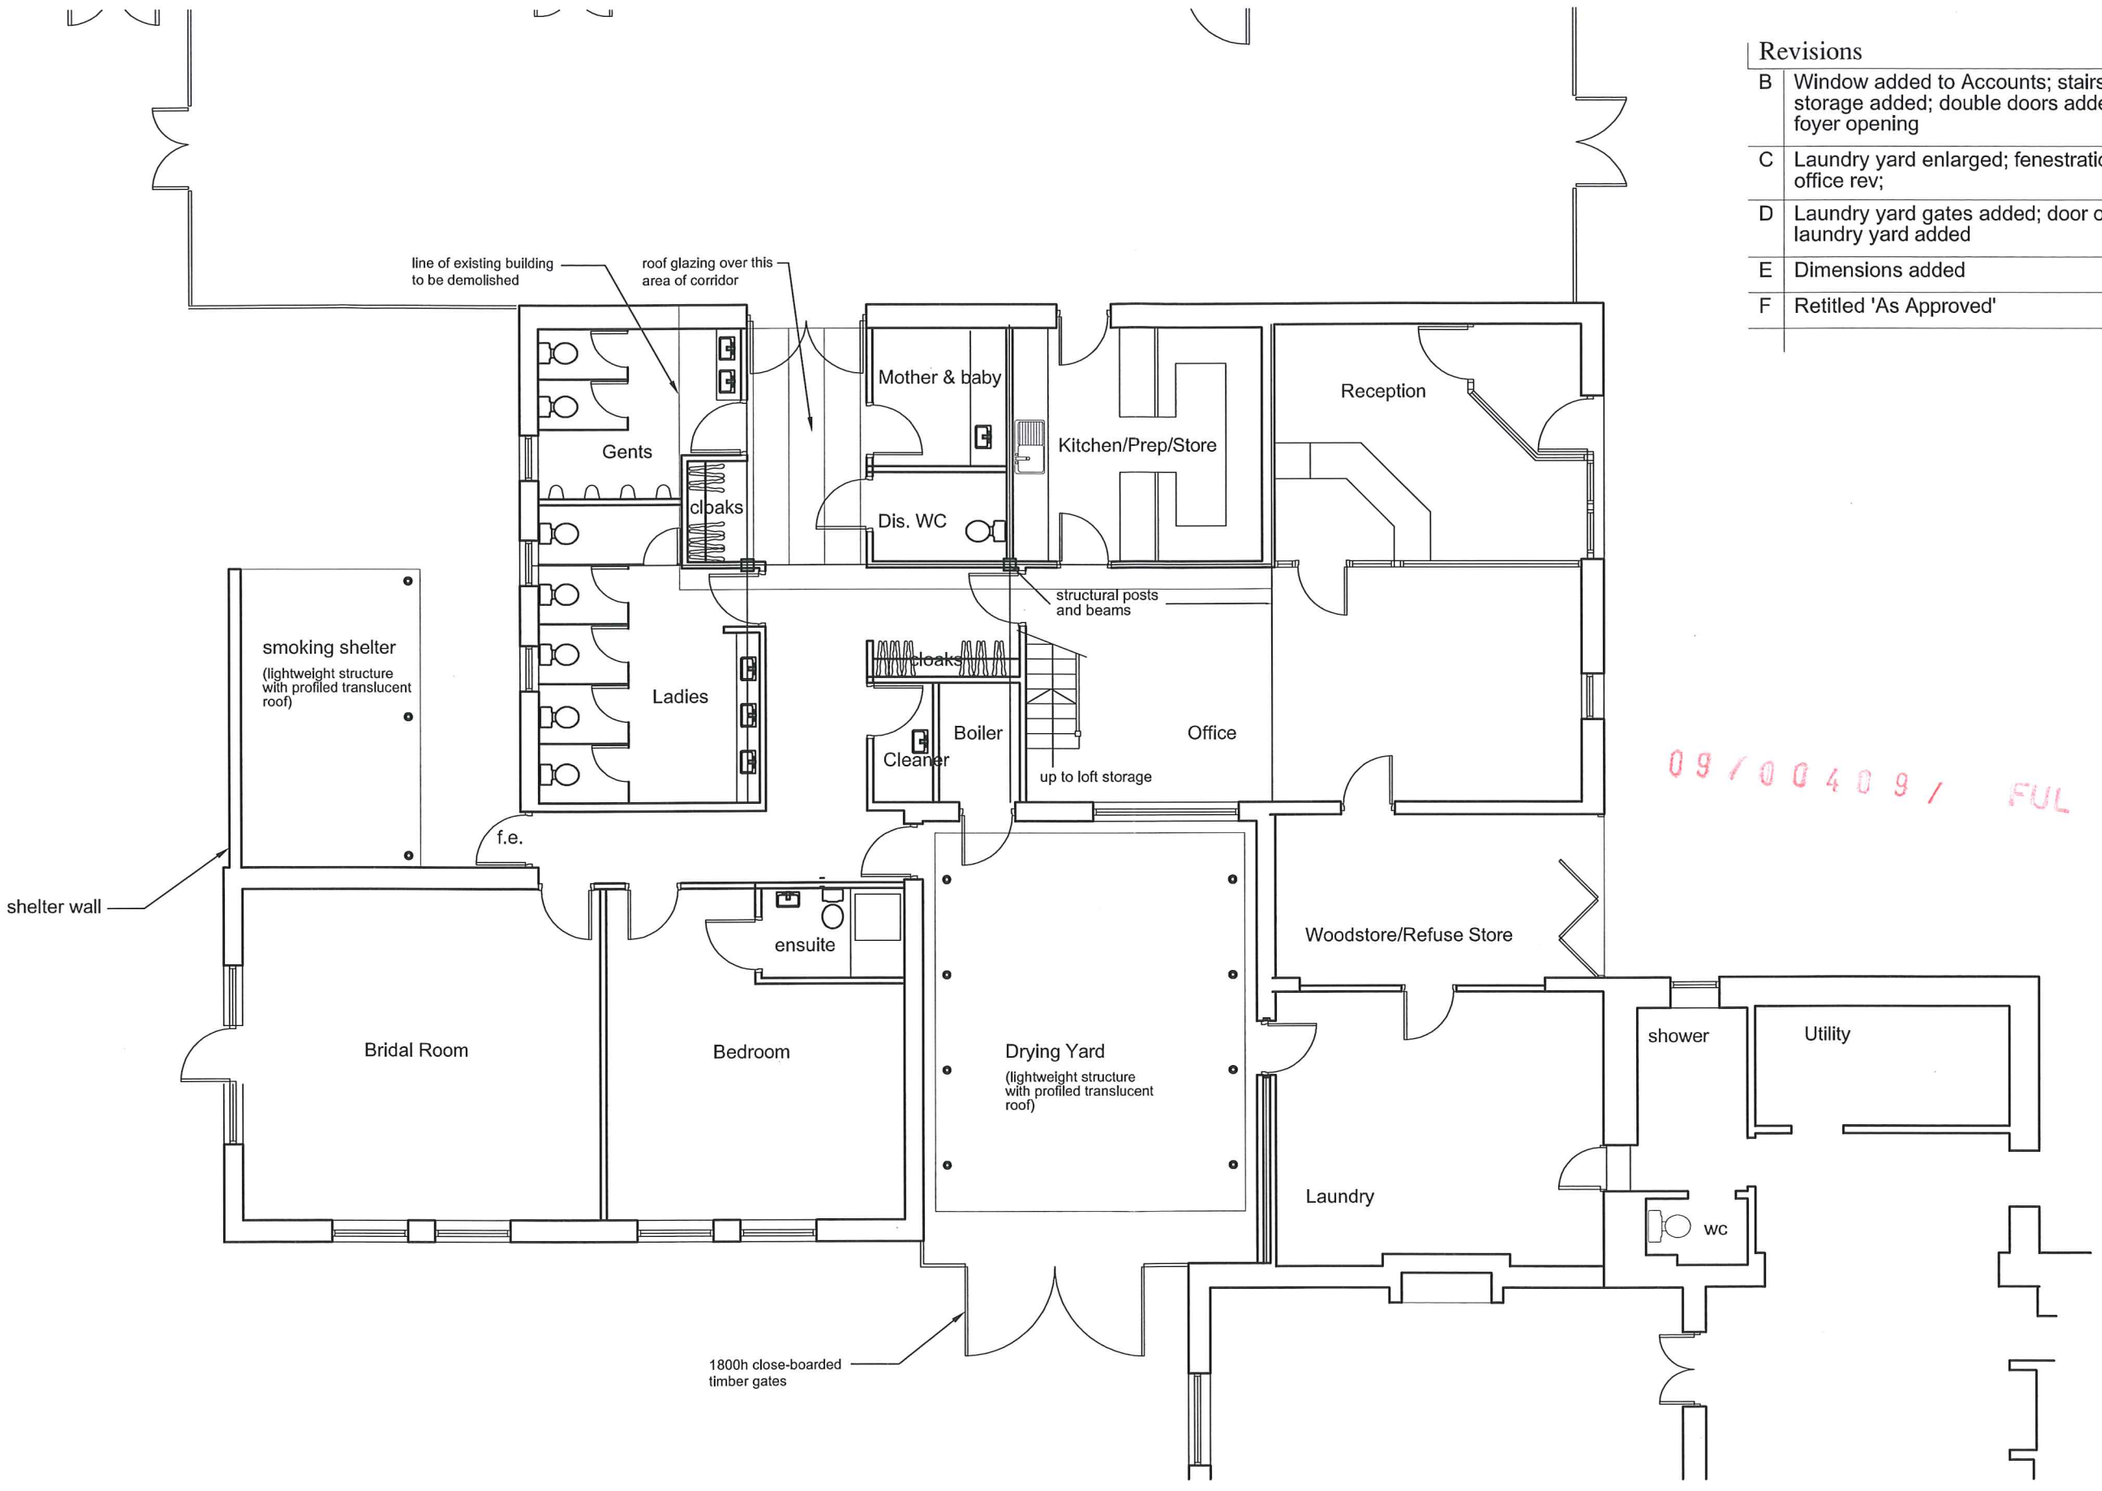

Revisions		
B	Window added to Accounts; stairs to loft storage added; double doors added to foyer opening	11.12.08
C	Laundry yard enlarged; fenestration rev; office rev;	15.12.08
D	Laundry yard gates added; door out to laundry yard added	15.12.08
E	Dimensions added	11.02.09
F	Retitled 'As Approved'	22.04.09

09/00409/FUL 23 APR 2009 - SM

0 1 2 3 4 5m

Heaton House Farm Rushton Spencer
Proposed Office and Ancillary Block

title	date	scale	dwg. no.	rev.
Plan as Approved	25.11.08	1/100 @A3	HHF 10	F

scale 1:1250

22553

Path (um)

Heaton House Farm

Heaton House Farm

FW

MEERBROOK ROAD

Primrose Hill

0005

0006

0700

7692

8691


n

HEATON HOUSE FARM
RUSHTON SPENCER
LOCATION PLAN
1/1250.

1

Revisions		
B	Amended in line with final plan	17.12.08
C	Retitled 'As Approved'	22.04.09

09/00409/FUL 23 APR 2009

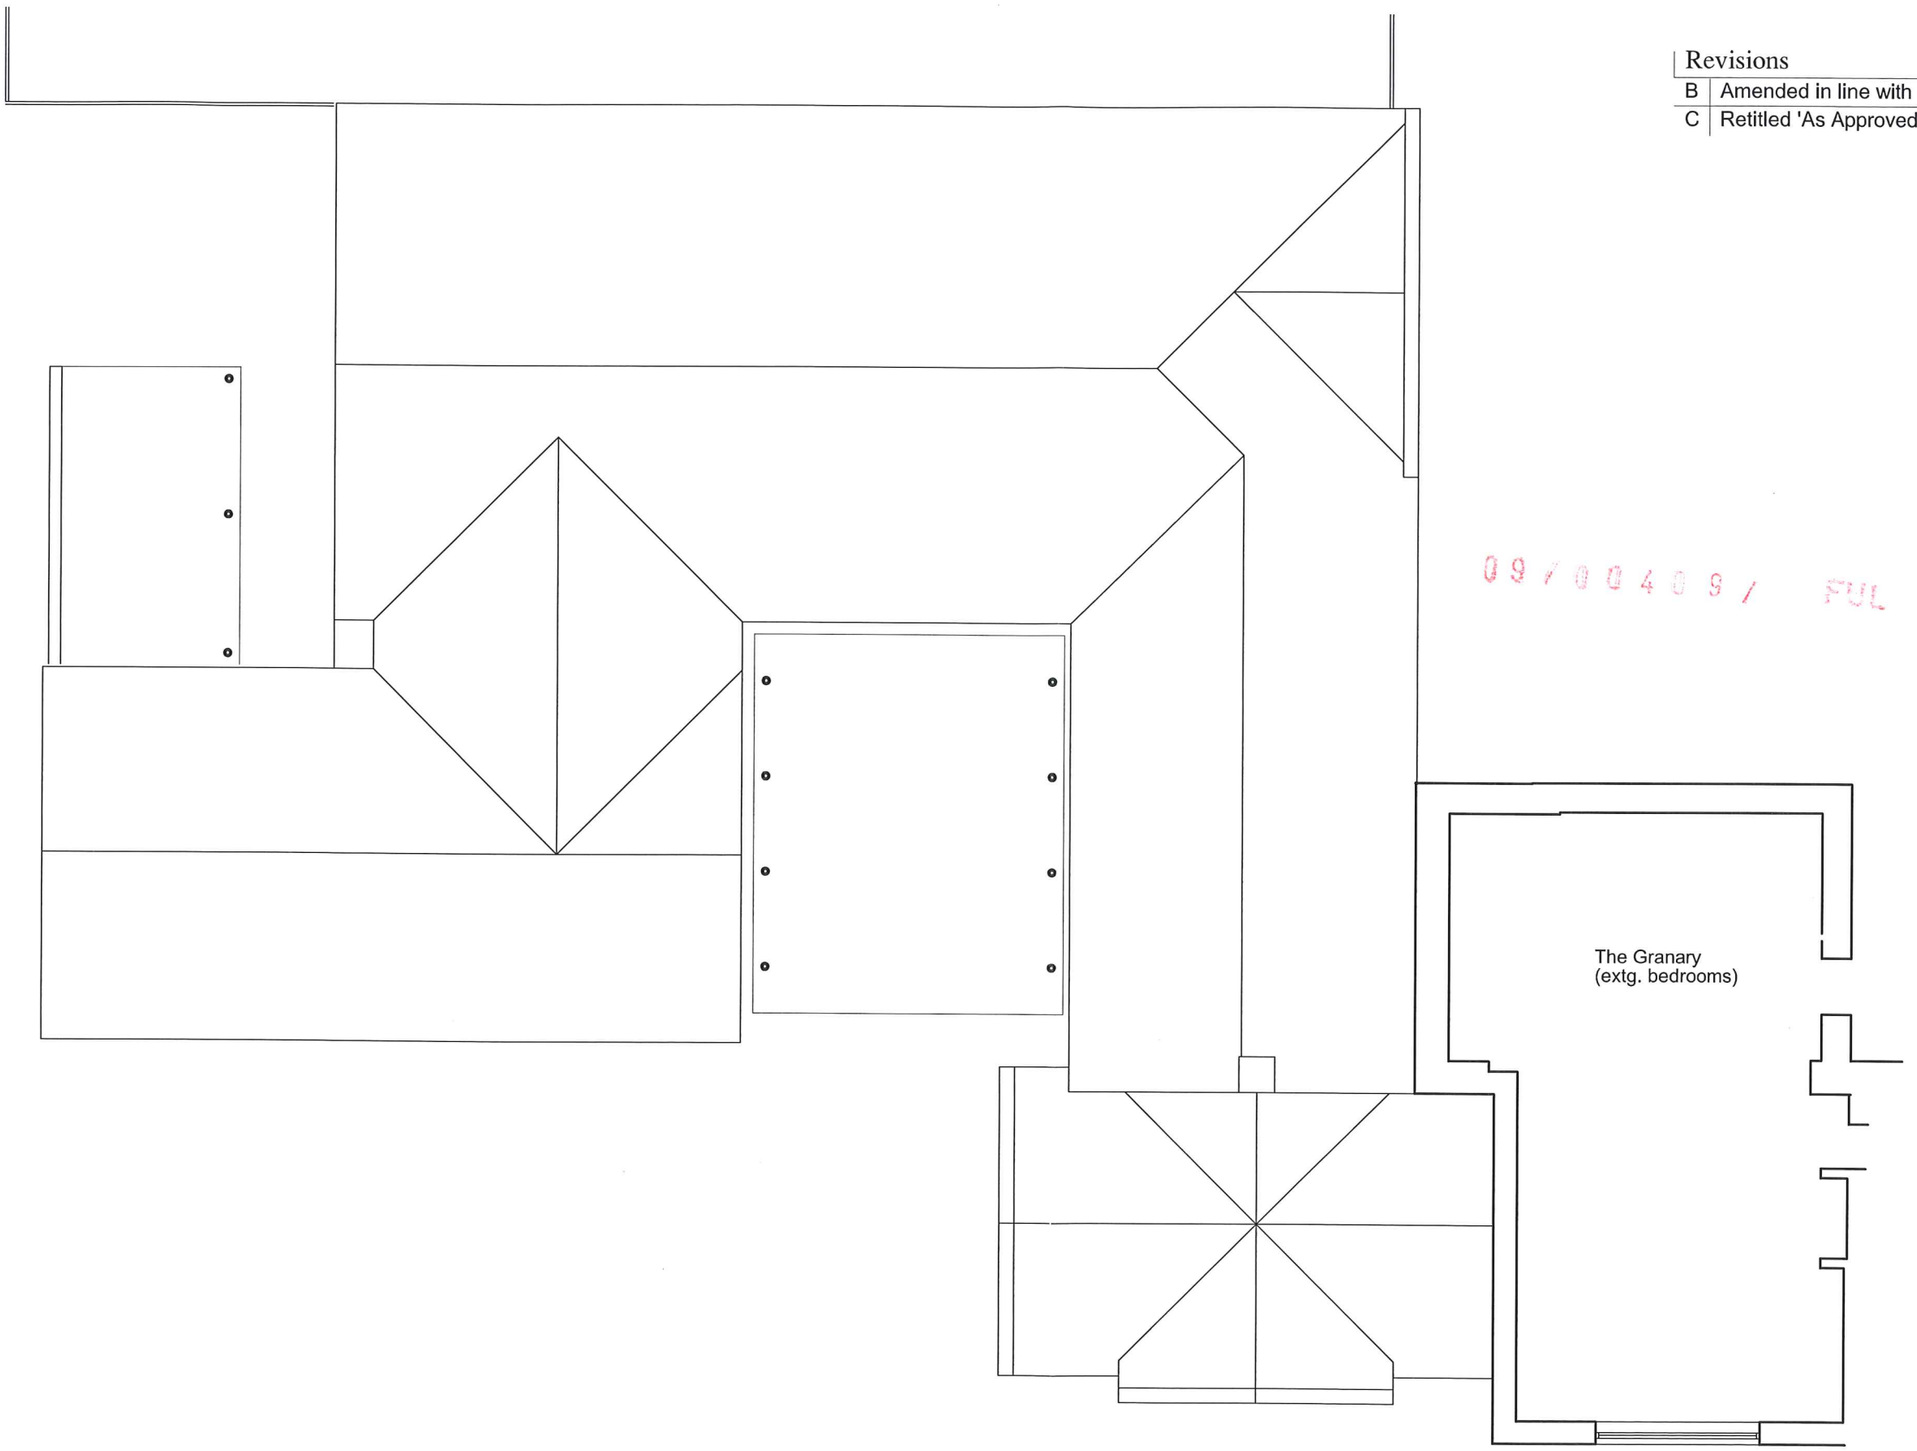


0 1 2 3 4 5m

Heaton House Farm Rushton Spencer
Proposed Office and Ancillary Block

title	date	scale	dwg. no.	rev.
Roof Plan as Approved	27.11.08	1/100@A3	HHF 11	C

Revisions

. | . | .

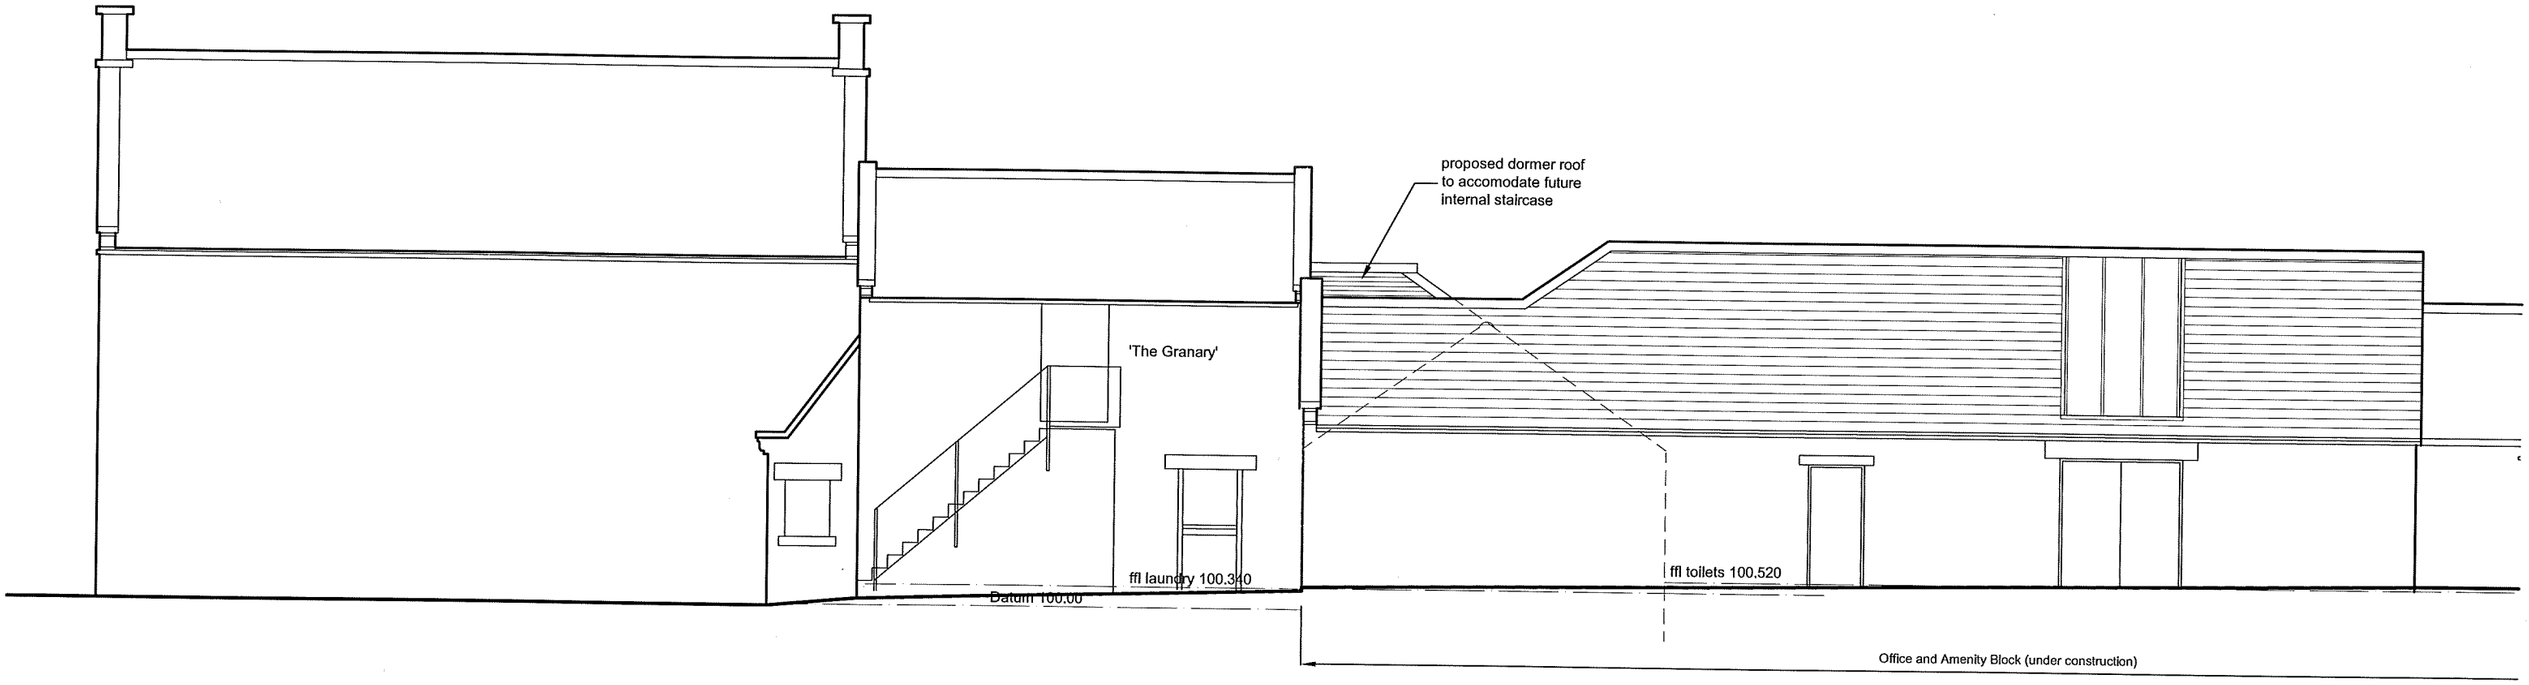

East Elevation

0 1 2 3 4 5m

Heaton House Farm Rushton Spencer
Proposed Dormer Roof over Laundry

title	date	scale	dwg. no.	rev.
East Elevation as Proposed	07.05.09	1/100 @A3	HHF 24	.