08/01068/ OUT 30 MAY 2008 - SMD



LOCATION PLAN
scale 1:1250

© Crown Copyright 2008. All rights reserved.
Licence number 100020449

MRS B. FLEMING

PROPOSED NEW DWELLING ON
LAND ADJACENT TO
112 BASFORD BRIDGE LANE,
CHEDDLETON,
STAFFS,
ST13 7EQ.


LOCATION PLAN

Date	Sheet	Scale
MAY 2008	A3	1:1250
Drg No.	Rev.	Drawn
2008-1563-01	-	ASR
Rev.		

SAMMONS Architectural LIMITED
Chartered Institute of Architectural Technologists
10 Cawdry Buildings, Fountain Street, Leek. ST13 6JP
Telephone + Fax 01538 386002
E-mail: sammonsltd@aol.com

This drawing is copyright. Do not scale.
All dimensions must be checked prior to commencement.

Reference:	08/01068/OUT Cheddleton

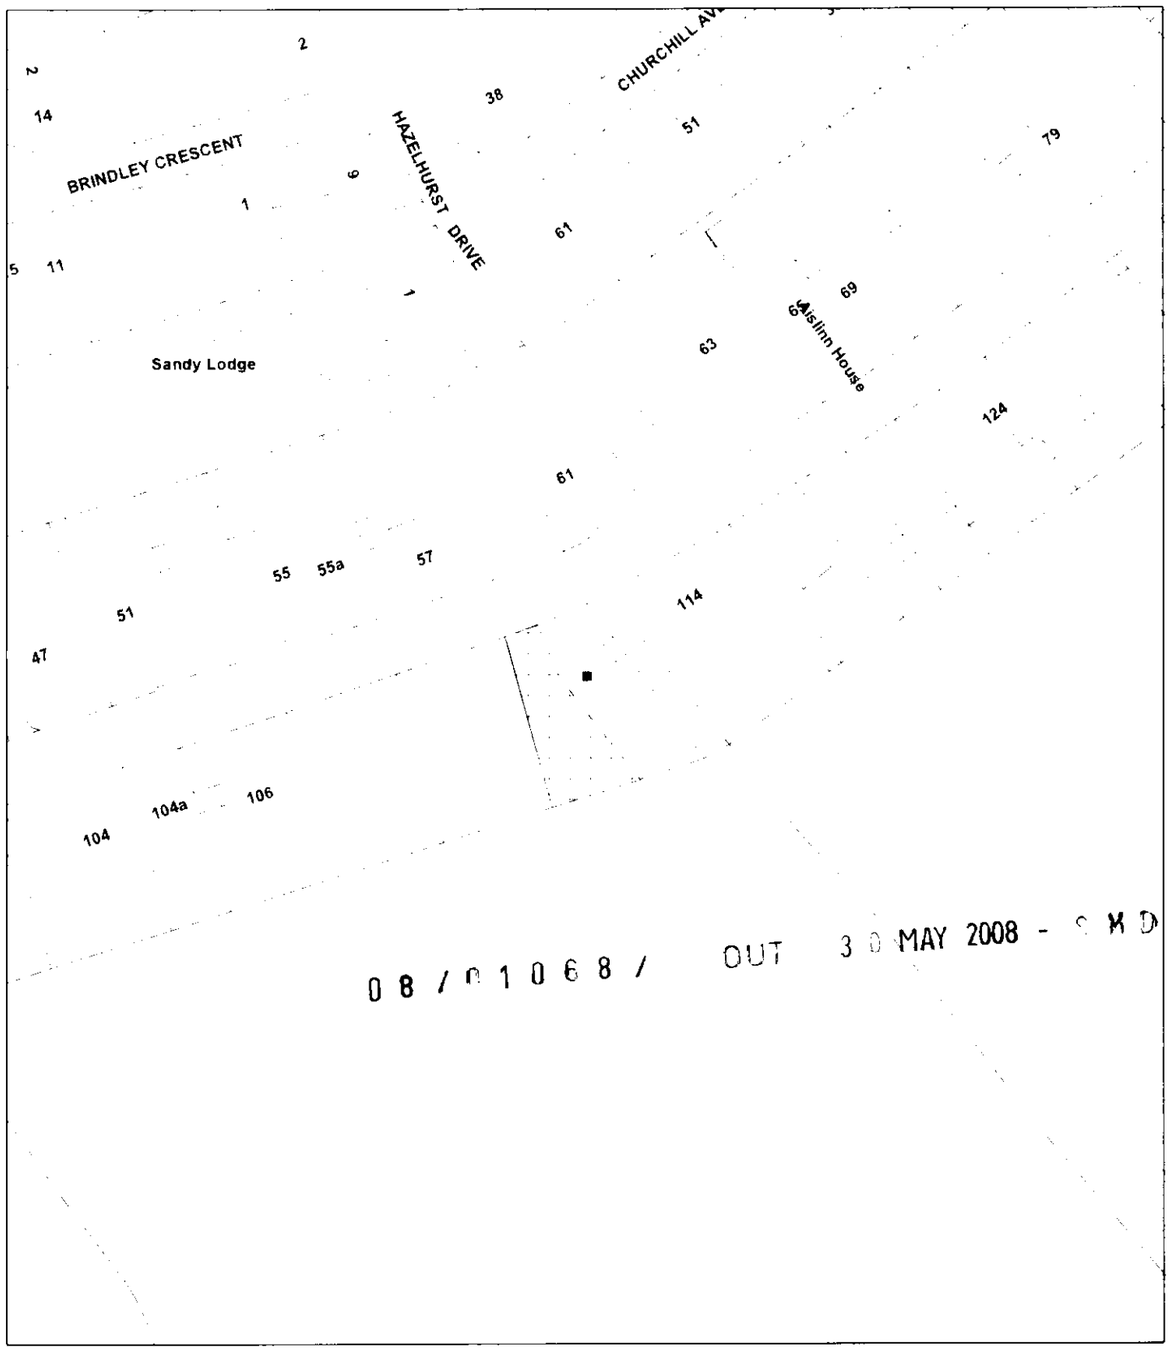

Scale : 1:1250

© Crown copyright. All rights reserved.
Staffordshire Moorlands District Council.
Licence no. 100018384. 2007.

Organisation	Not Set
Department	Not Set
Comments	Not Set