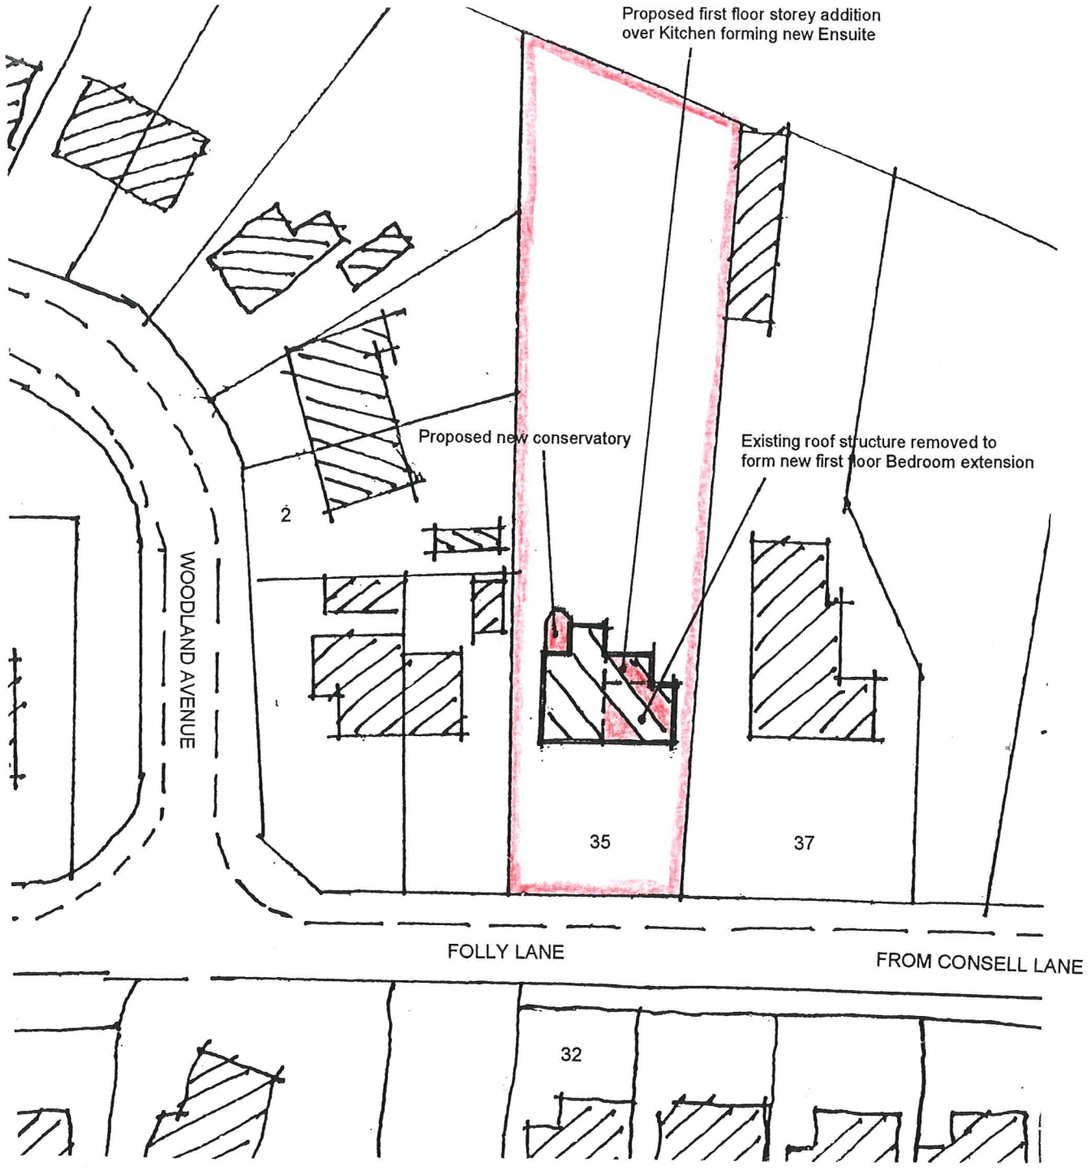

BLOCKPLAN SCALE 1 : 500

10m SCALE 1: 500

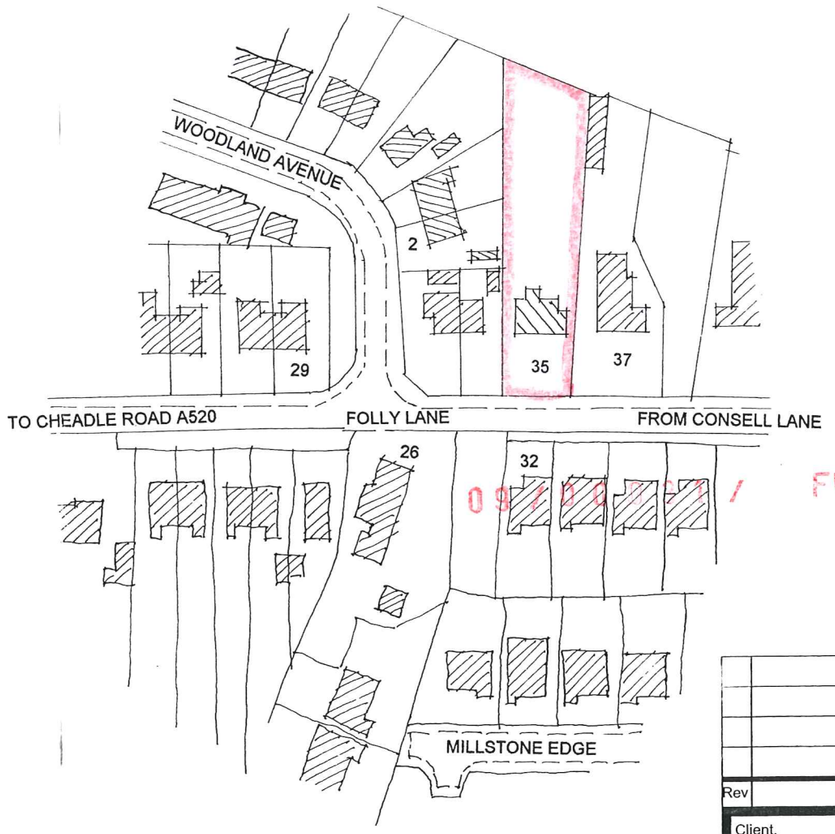

LOCATION PLAN SCALE 1 : 1250

Ordnance Survey Copyright Licence

This plan has been reproduced from Ordnance Survey Map information with the permission of HM Stationery Office.
Harrison Wood is licenced to reproduce Ordnance Survey Copyright material under Licence No 100006611

10m SCALE 1:1250

09/00031/FUL 13 JAN 2009 - SMD

Rev	Description	By	Date

Client.
MR. N. WRIGHT.

This drawing is copyright and should not be reproduced without permission.
Do not scale from this drawing.
All dimensions to be checked on site before work is commenced.

Project.
Proposed Ground and First Floor Extensions and Internal Alterations at 35, Folly Lane, Cheddleton, Staffordshire Moorlands.

Scales 1 : 500 1 : 1250

Drawn M. A. L.

Date DECEMBER 2008

HARRISON WOOD
ARCHITECTURE
CONSULTING ARCHITECTS & BUILDING CONSULTANTS
1 Charolais Crescent,, Longton, Stoke-on-Trent, Staffs. ST3 4TD.
Telephone: 01782- 312630 or 07970-208358

Title LOCATION PLAN

Drawing No. HWA 1330/00 3

Revision