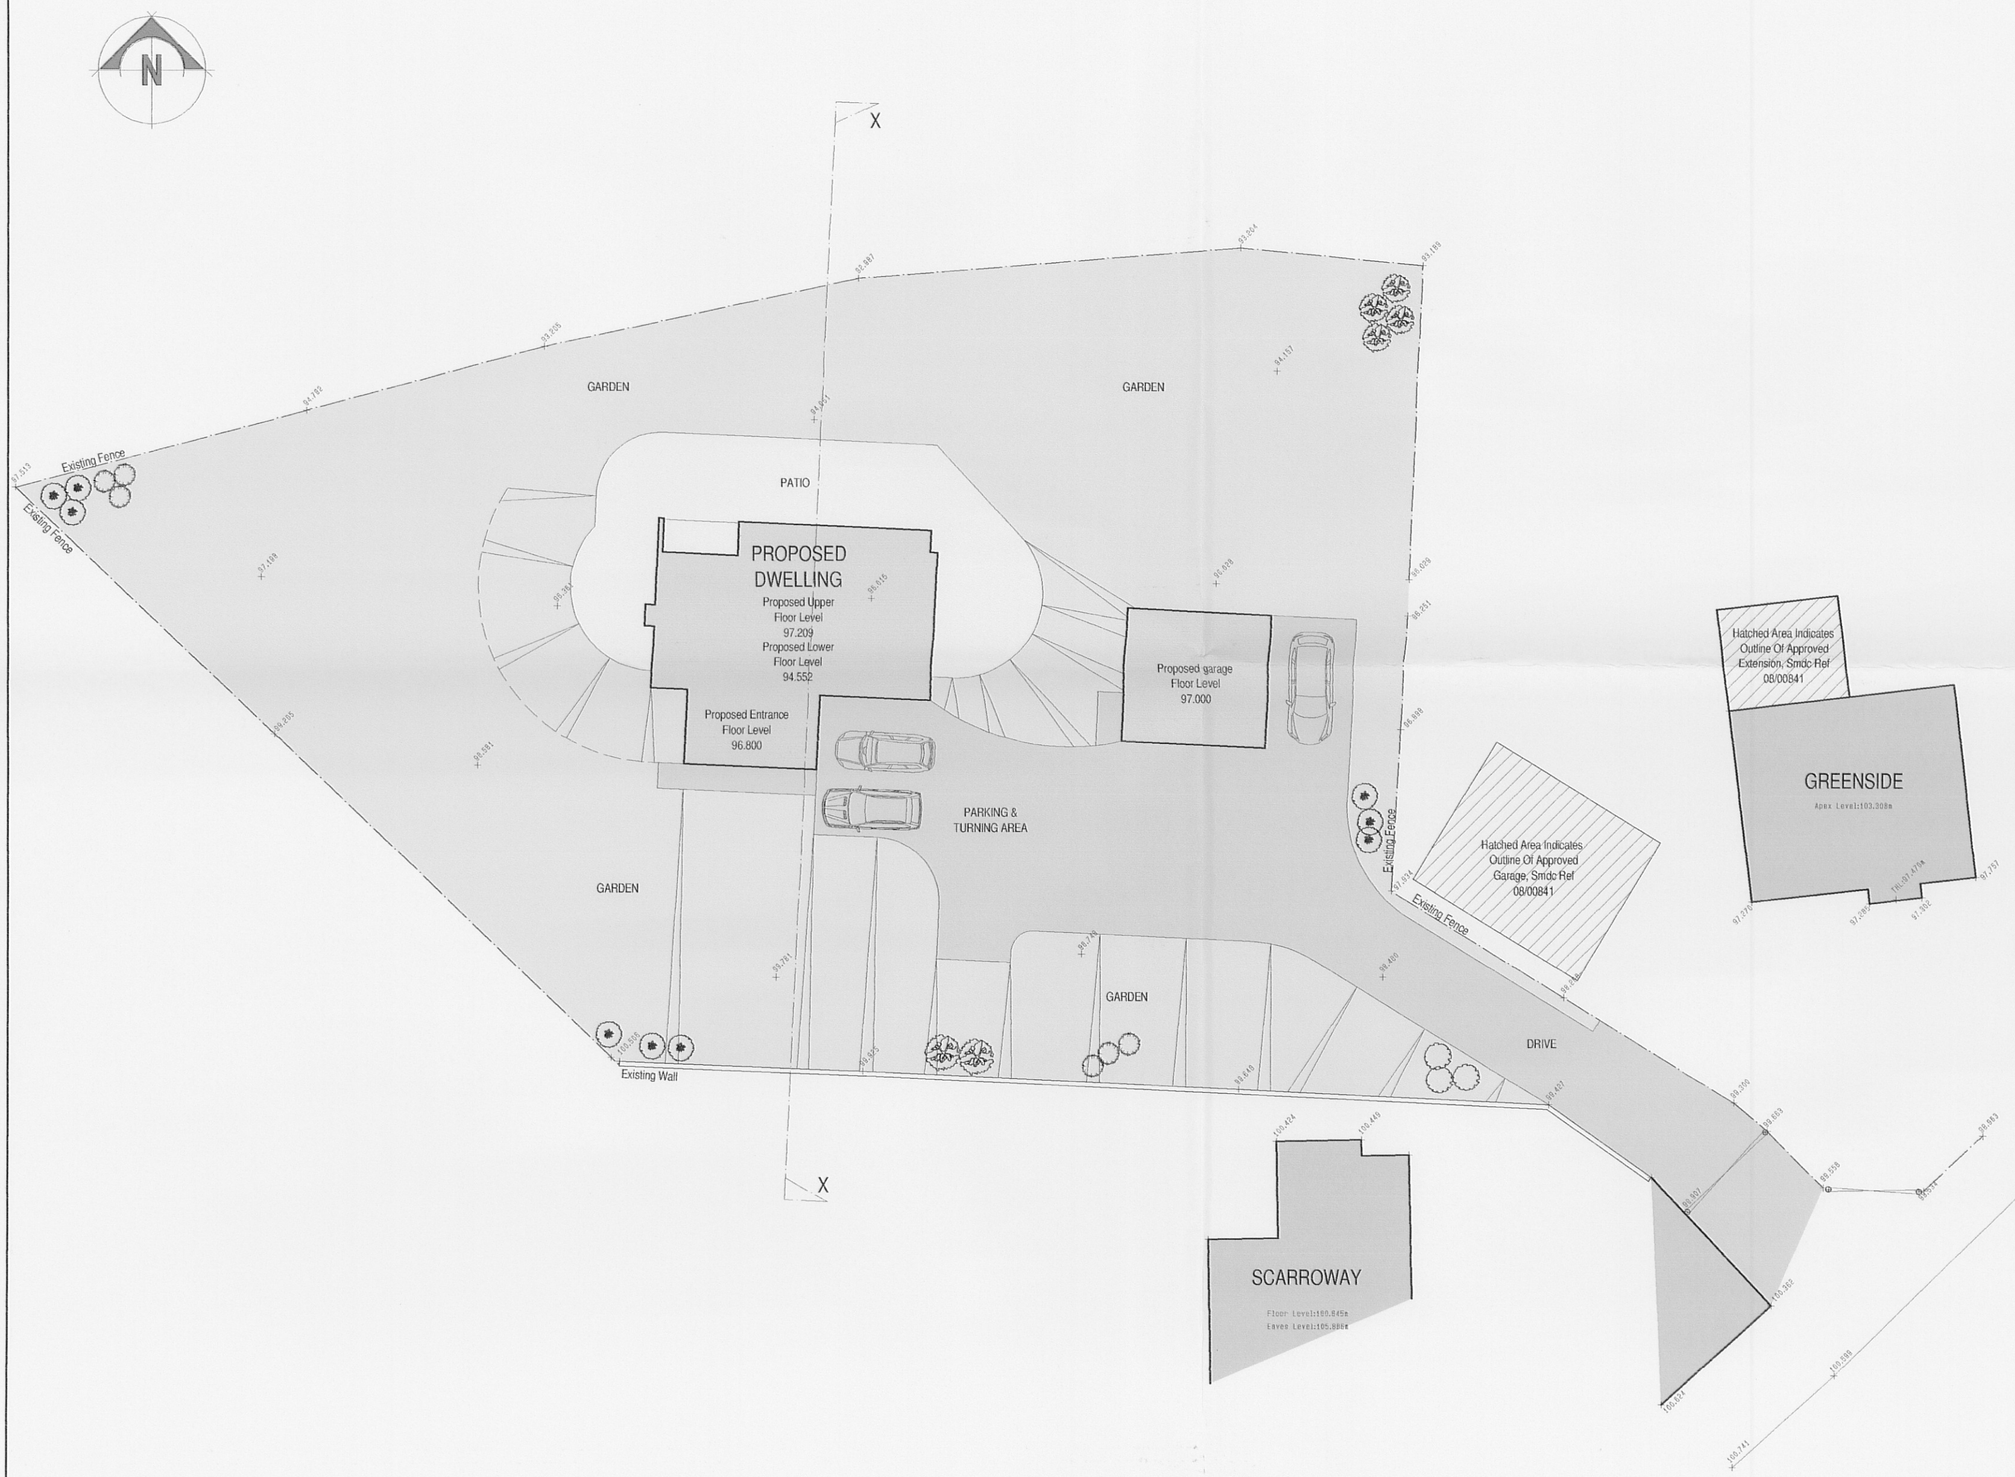


DATUM NOTES

CO-ORDINATES USED ARE BASED ON A LOCAL ARBITARY GRID,
LEVELS ARE RELATED TO :- ARBITARY DATUM.
SURVEY CONTROL STATIONS SHOWN △

THIS SURVEY AS BEEN PRODUCED BY M.B. SURVEYING LTD,
LAND & ENGINEERING SURVEYORS.
M.B.S DRG NO MBS-583-01
JUNE 2008
M.B. SURVEYING TEL NO 01829 759306

0.0m 5.0m 10.0m

scale bar @ 1:200

MR & MRS J LOMAS

PROPOSED DWELLING ON LAND
ADJACENT TO
SCARROWAY,
HILLSWOOD AVENUE,
LEEK,
STAFFS,
ST13 8EG.

SITE PLAN - PLANNING SCHEME

Date	Sheet	Scale
APRIL 2009	A2	1:200
Drg No.	Rev.	Drawn
2008-1566-13	-	ASR
Rev.		

SAMMONS LIMITED Architectural
Chartered Institute of Architectural Technologists

10 Cawdry Buildings, Fountain Street, Leek. ST13 6JP
Telephone + Fax 01538 386002
E-mail: info@sammonsltd.co.uk

This drawing is copyright. Do not scale.
All dimensions must be checked prior to commencement.