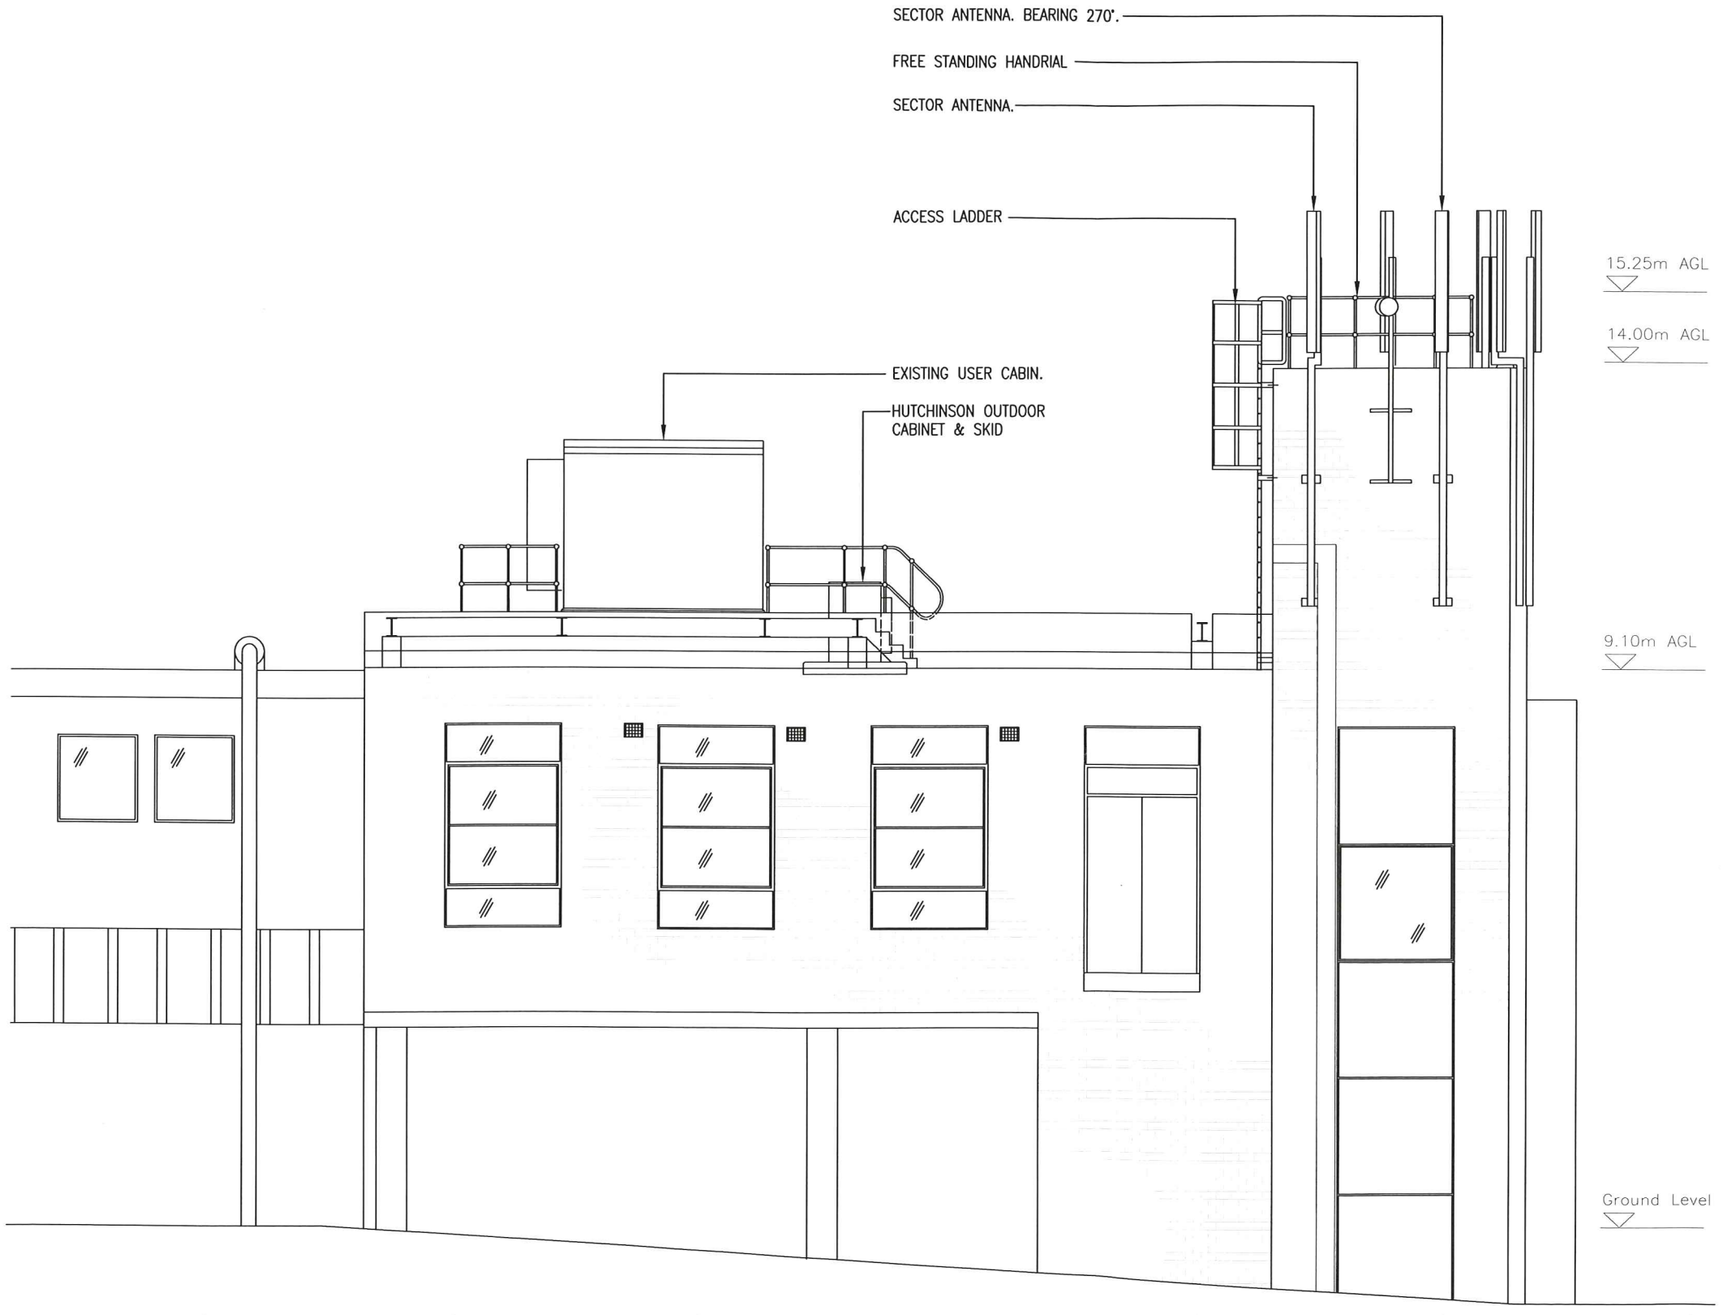


nationalgrid Wireless

NOTES

1) DO NOT SCALE DIMENSIONS EXCEPT FOR PLANNING PURPOSES
2) ALL DIMENSIONS IN MILLIMETRES UNLESS STATED OTHERWISE
3) ALL LEVELS ARE IN METRES AND RELATED TO A LOCAL DATUM

Contractor: HF COMMS LTD
Consultant: HF COMMS LTD
CROMWELL ROAD
STOCKPORT
SK6 2RF

Engineer: JOHN BALMER
0161 406 5929 john.balmer@hfcomms.com
Drawing manager: ANDREW COTTAM
0161 406 5929 andrew.cottam@hfcomms.com

Iss	Revision	Date	Drn	App
15	Project No. 80824 ADDITIONAL ELEVATIONS	01.09.08	CM	BL
14	Project No. 80824 NEW APPLICATION	26.06.08	CM	BL
13	Project No. N/A PLANNED MAINTENANCE	24.06.05	KEW	JAM
12	Project No. N/A LIGHTNING PROTECTION	02.06.05	AM	DO
11	Project No. N/A PLANNED MAINTENANCE	28.09.04	KEW	DO

This drawing is the property of National Grid Wireless and may not be reproduced or disclosed to a third party in any form without written permission

National Grid Wireless
Wireless House
Warwick Technology Park
Heathcote Lane
Warwick CV34 6DD
TEL: 01926 416000
FAX: 01926 416600

BT skyline number
ST0032

SITE ELEVATION
MASTER
WEST ELEVATION

Scale. 1:100

Site no. 168001

site name: LEEK ATE

ST. EDWARDS STREET
LEEK
STAFFORDSHIRE
ST13 5DQ

Eastings and Northings
398300 356490

NGR: SJ 9830 5649

Date: 11.06.02 Drn: S.D.

	TP/dir	client_type	No_issue	App
P	19877_00_002_M15_15			RB

A3

Version 6 issued: December 2007

08/01480/FUL . 5 AUG 2008 / SMDC