DRAWING No:
1.

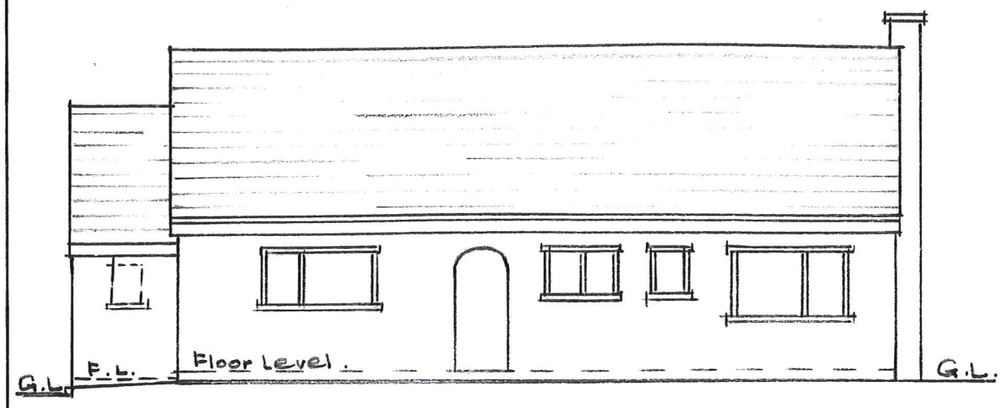

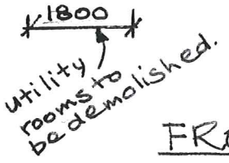

FRONT ELEVATION.

EXISTING FLOOR PLANS
AND ELEVATIONS.
"BELVEDERE",
COTTON LANE,
COTTON; ST 10 3DN.
FOR MR. A.J. CARR.

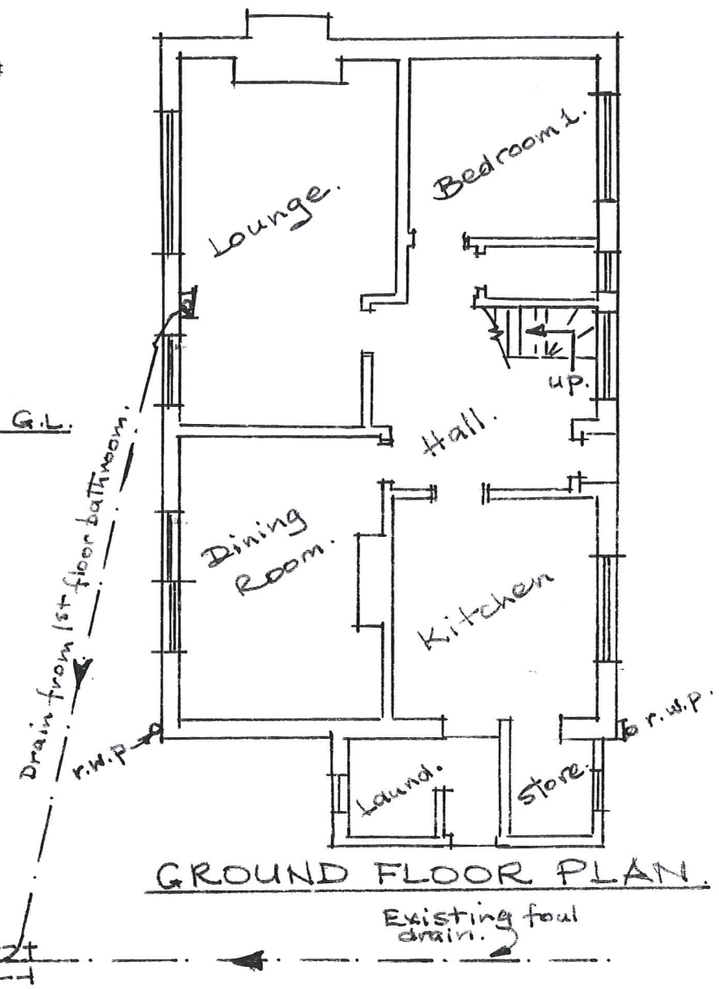

GROUND FLOOR PLAN.

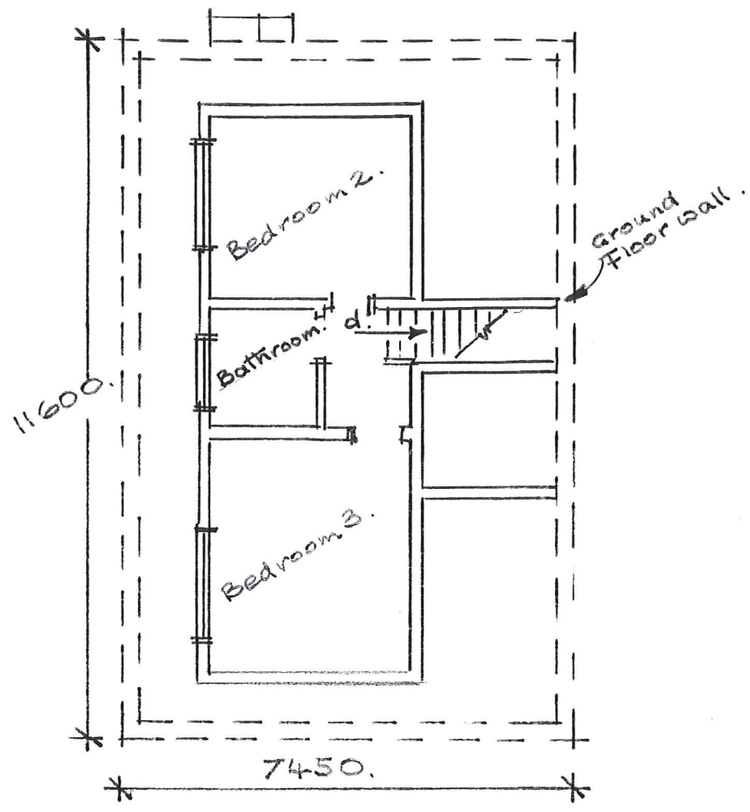

FIRST FLOOR PLAN.

SCALE: 1/100.
(PLANS & ELEVATIONS).



REAR ELEVATION.

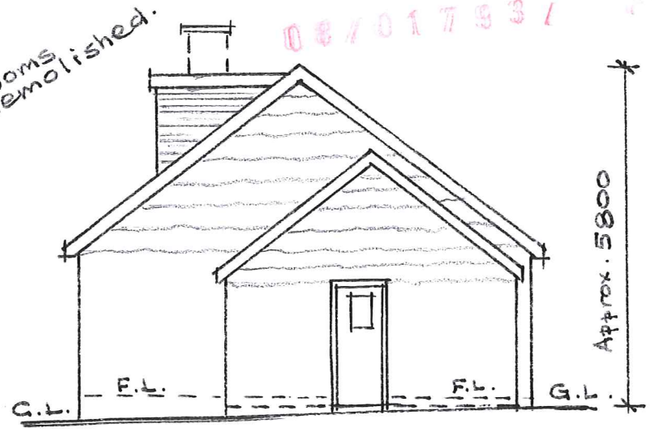

SOUTH ELEVATION.

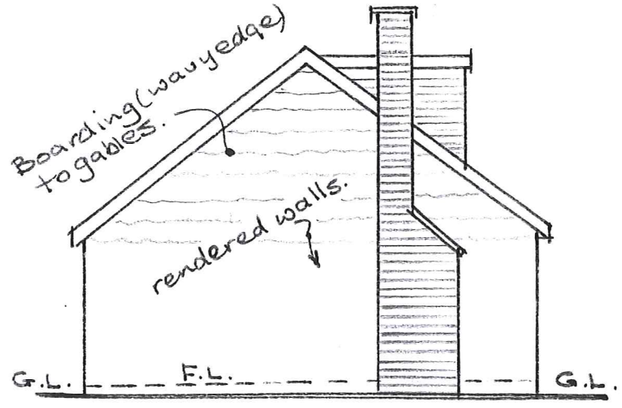

NORTH ELEVATION.

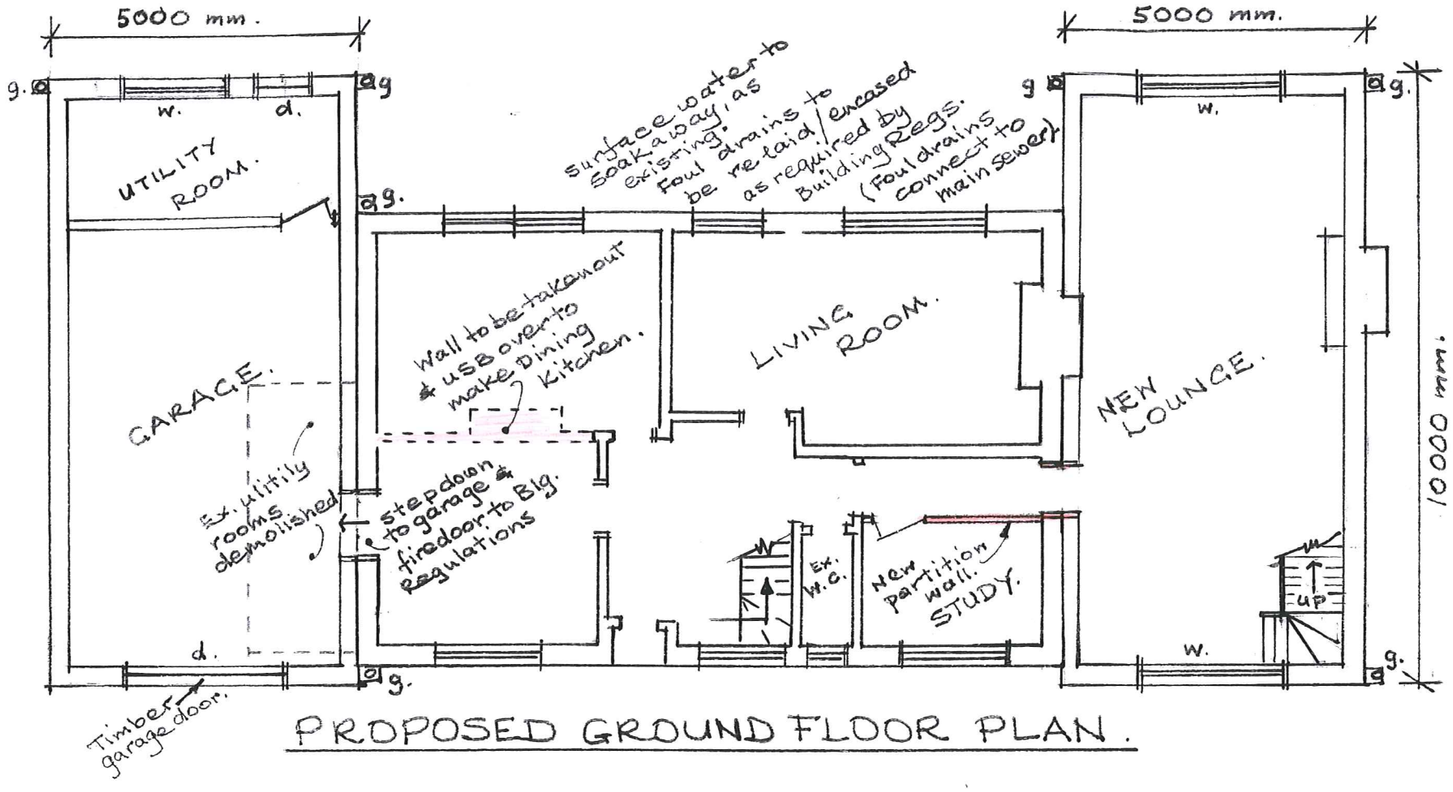

PROPOSED GROUND FLOOR PLAN.

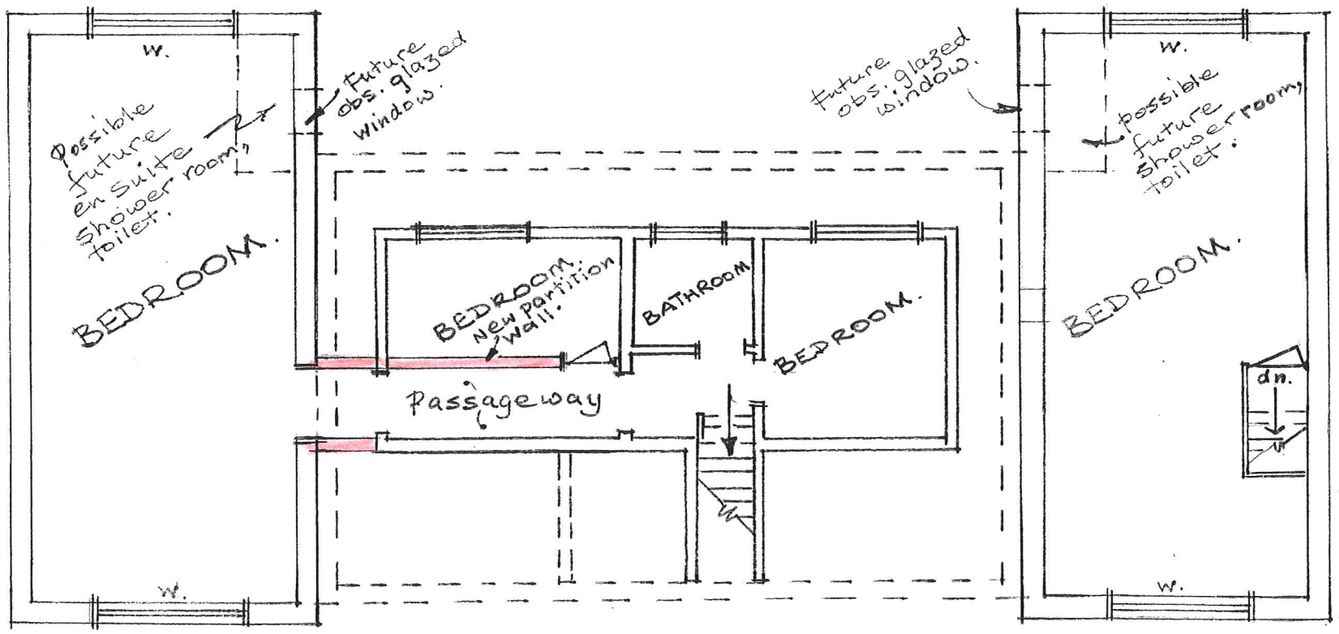

PROPOSED FIRST FLOOR PLAN.

FLOOR PLAN SCALE: 1/100.

APPLICATION AREA: EDGED RED.
OTHERLAND IN SAME OWNERSHIP:- EDGED BLUE.
(SEE LOCATION PLAN).

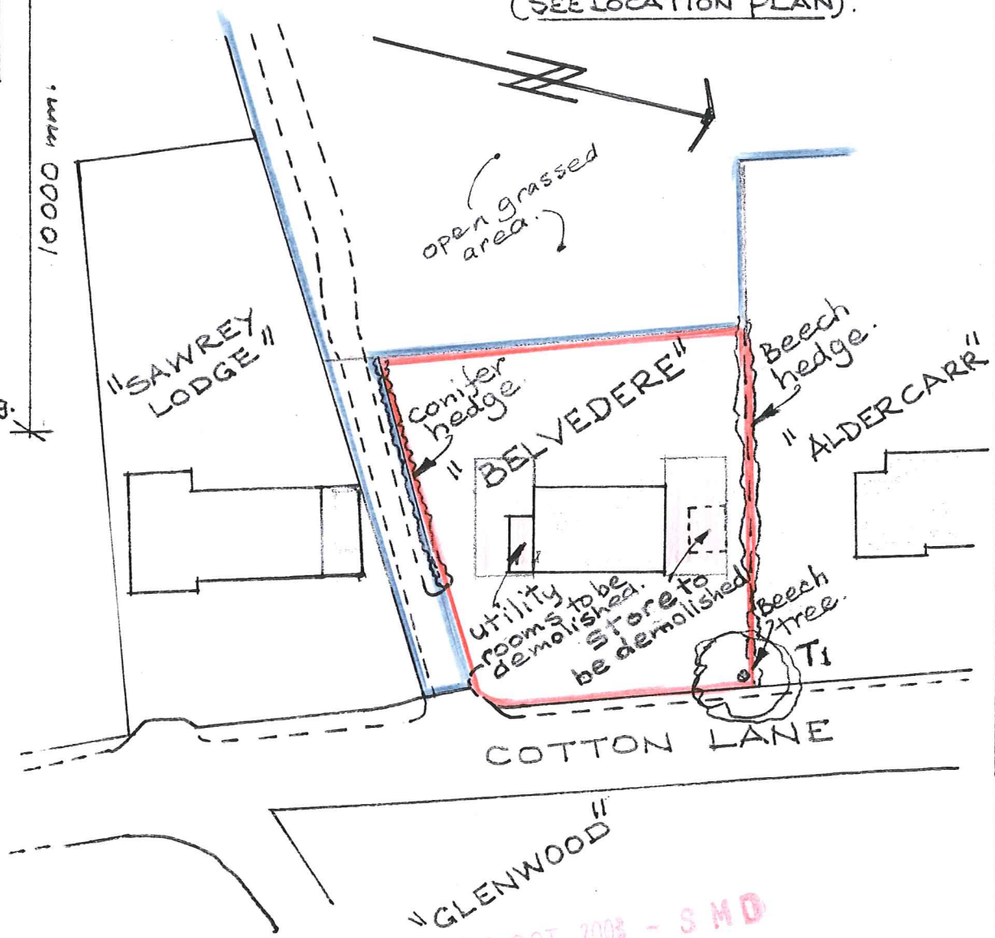

BLOCK PLAN: 1/500.

13 OCT 2008 - SMD
08/01793

PROPOSED EXTENSIONS TO "BELVEDERE", COTTON LANE, COTTON, ST10 3DN.
FOR MR. A.J. CARR.

(FLOOR PLANS).

DRAWING No: 2.

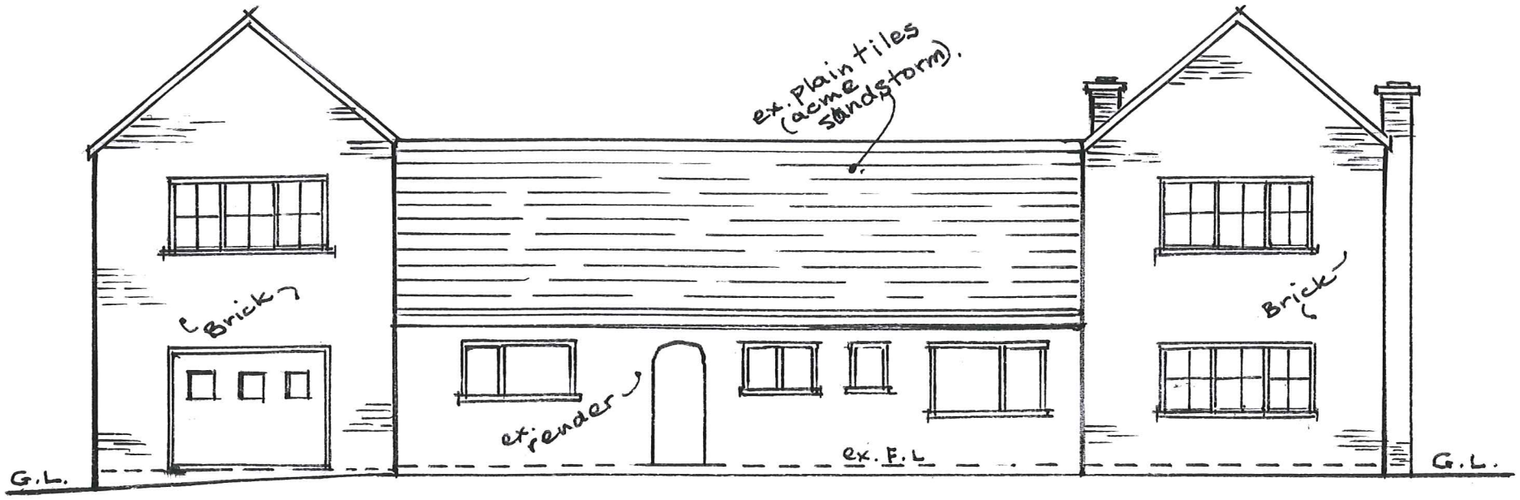

FRONT ELEVATION.

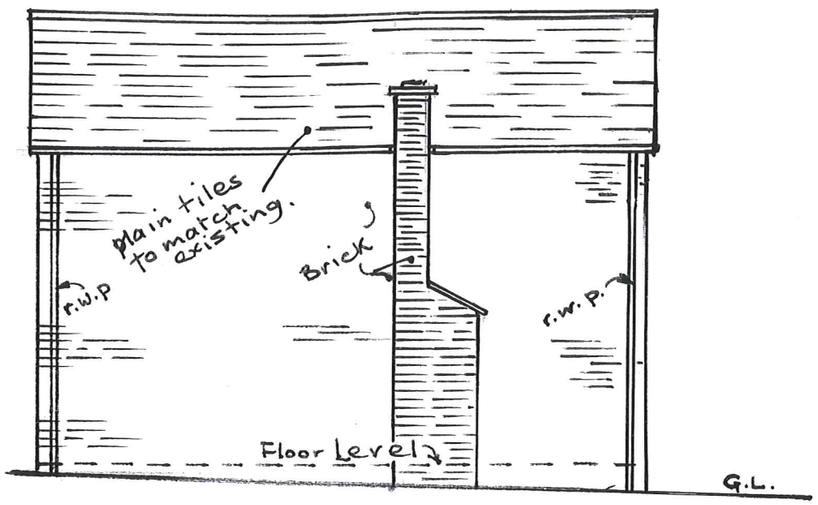

SIDE ELEVATION (NORTH).

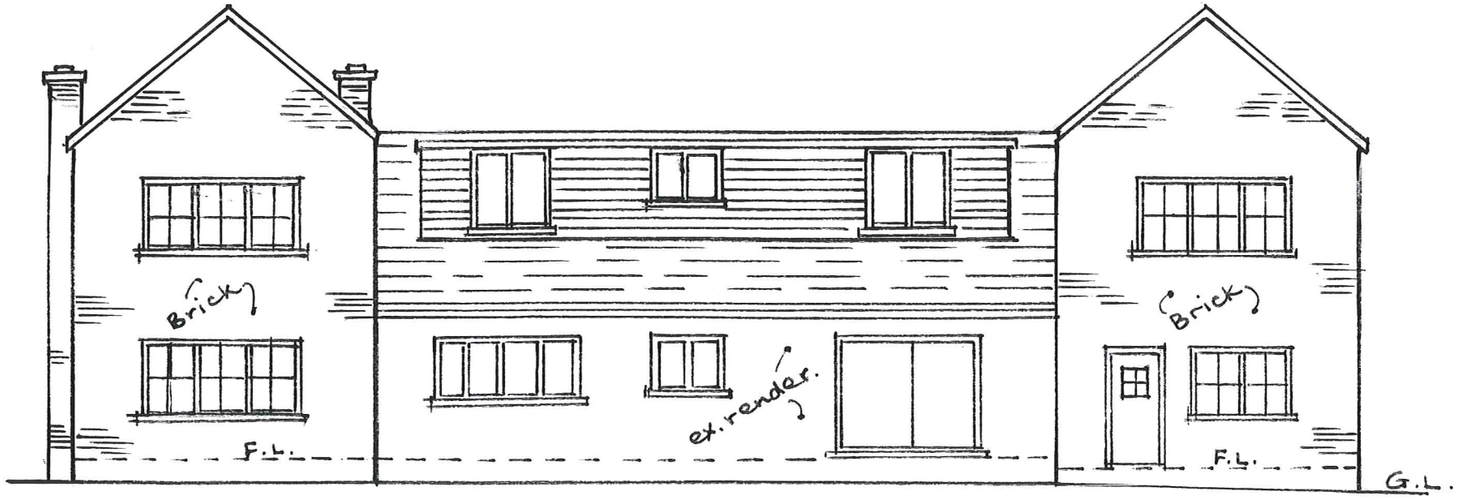

REAR ELEVATION.

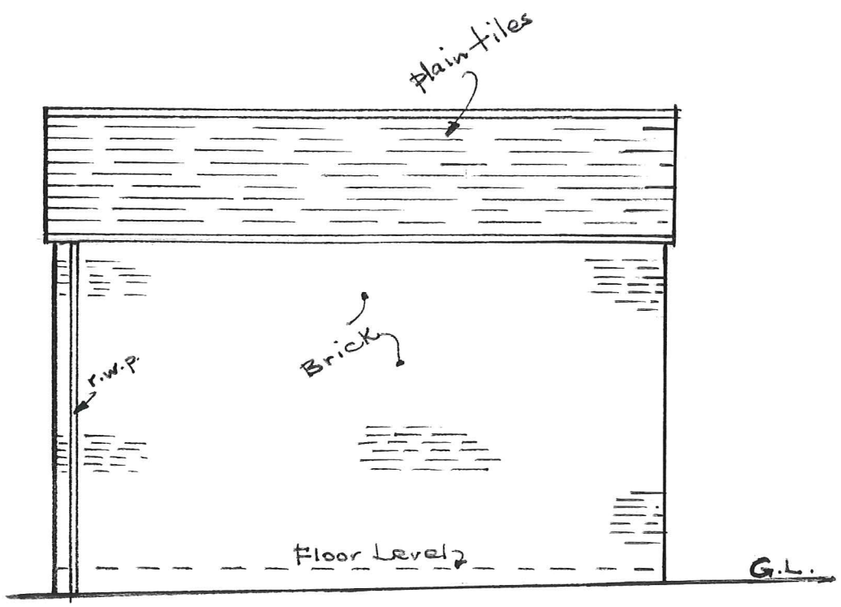

SIDE ELEVATION (SOUTH).

DRAWING NO: 3.	PROPOSED EXTENSIONS TO "BELVEDERE", COTTON LANE, COTTON, ST10 3DN. FOR MR A. J. CARR.	PROPOSED ELEVATIONS. SCALE: 1/100.

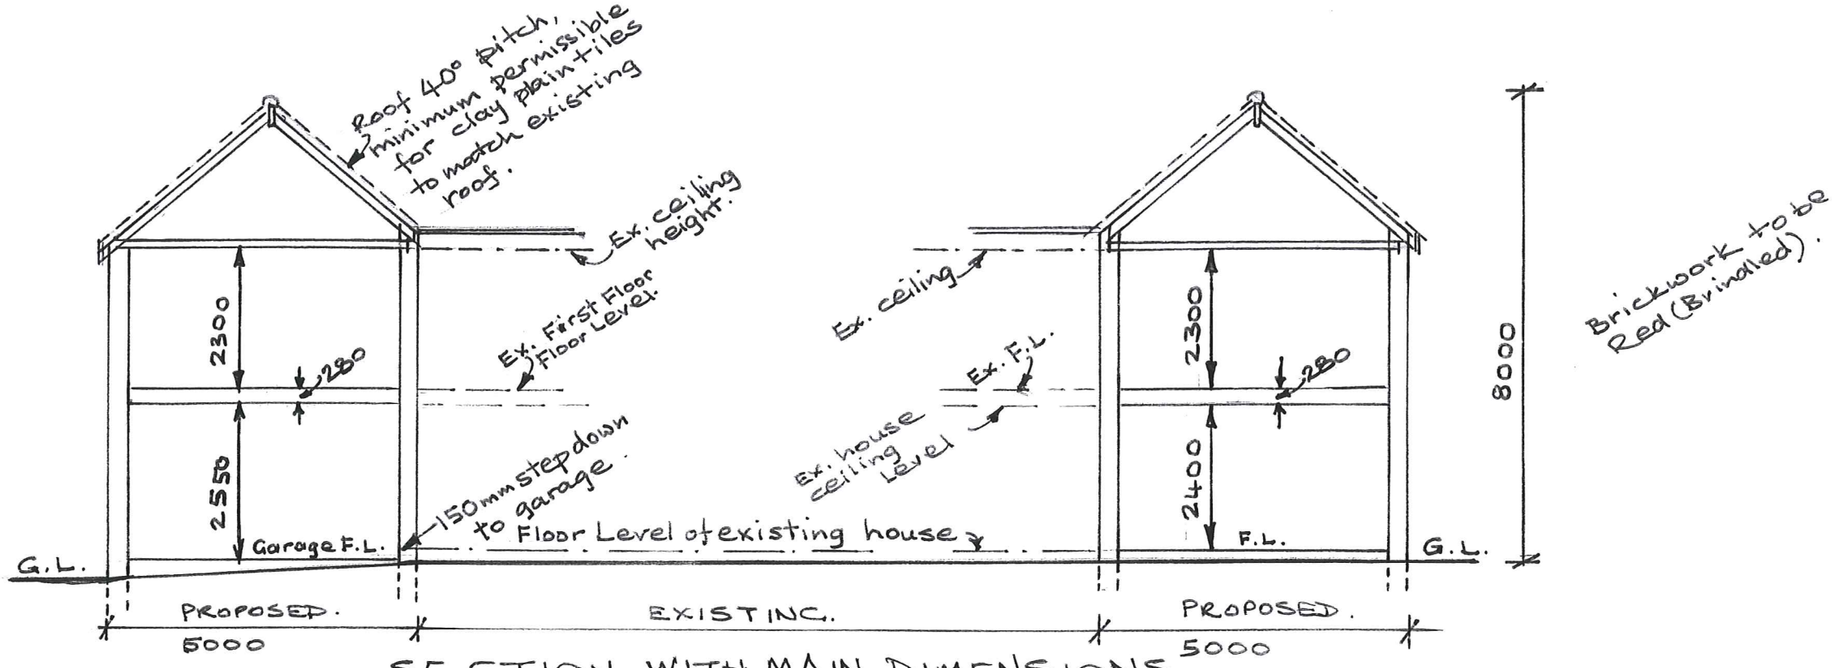

SECTION WITH MAIN DIMENSIONS

(VIEWED FROM THE FRONT).

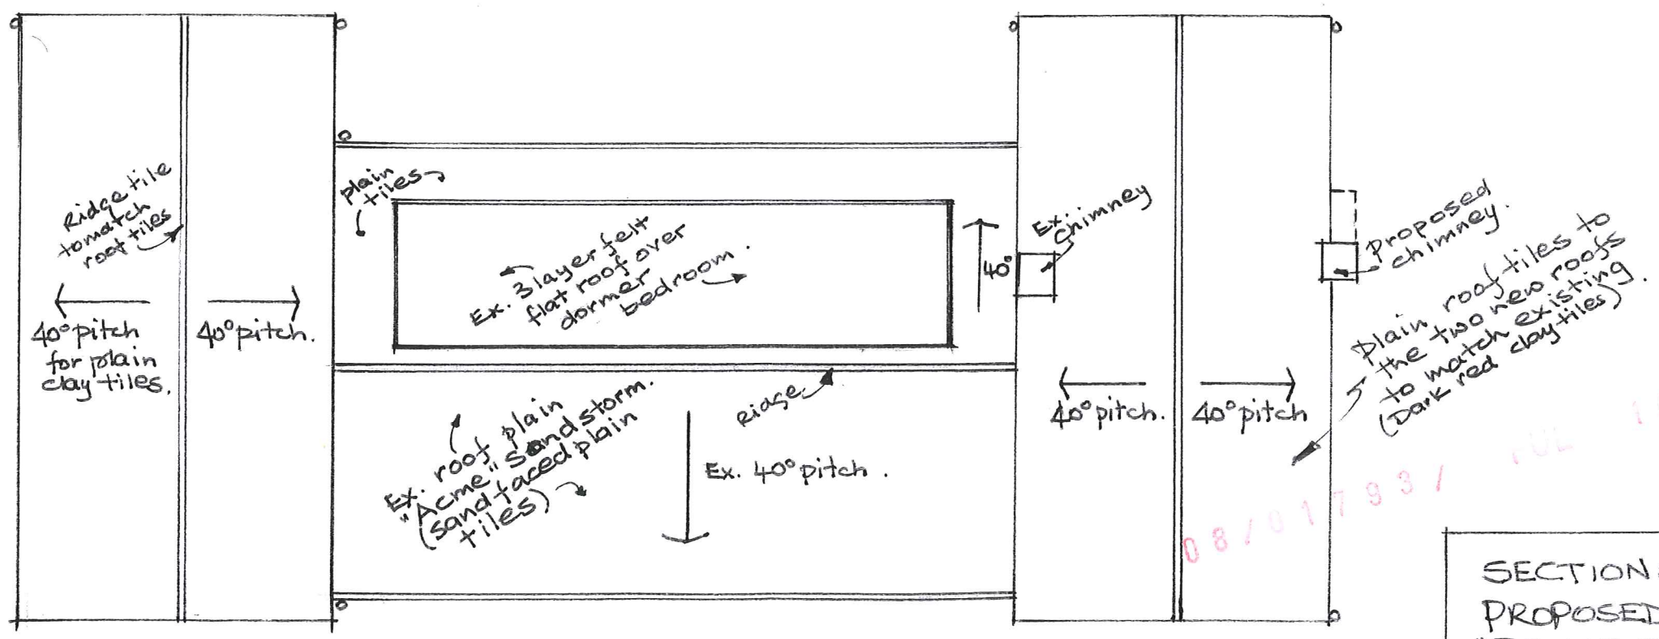

08/01793/FUL 10 OCT 2008 - SMD

DRAWING Nº: 4.

ROOF PLAN.

SCALE: 1/100.

SECTION & ROOF PLAN.
PROPOSED EXTENSIONS
"BELVEDERE", COTTON LA.,
COTTON, ST10 3DN.
FOR MR. A.J. CARR.