PART ONE

STAFFORDSHIRE moorlands DISTRICT COUNCIL

ACHIEVING · EXCELLENCE

Staffordshire Moorlands District Council
Moorlands House, Stockwell Street, Leek
Staffordshire Moorlands, ST13 6HQ
Telephone: 0845 605 3013
www.staffsmoorlands.gov.uk

Householder Application for Planning Permission for works or extension to a dwelling.
Town and Country Planning Act 1990

Publication of planning applications on council web sites
Please note that with the exception of applicant contact details and Certificates of Ownership, the information provided on this application form and in supporting documents may be published on the council's website.
If any other information that is provided as part of the application which falls within the definition of personal data under the Data Protection Act and is not to be published on the council's website, please contact the council's planning department.

1. Applicant Name, Address and Contact Details

Title: Mr | First name: MARK | Surname: TAYLOR

Company name:

Street address: 20 FROGHALL ROAD
CHEADLE

Town/City: STOKE ON TRENT
County: STAFFORDSHIRE
Country:
Postcode: ST10 1JT

	Country Code	National Number	Extension Number
Telephone number:			
Mobile number:			
Fax number:			

Email address:

Are you an agent acting on behalf of the applicant? (•) Yes ( ) No

2. Agent Name, Address and Contact Details

Title: Mr | First Name: JOHN | Surname: PRYSZLAK

Company name: ARCHITECTURAL SERVICES

Street address: MILL HOUSE
SPRINGS BANK
BAGNALL

Town/City: STOKE ON TRENT
County: STAFFS
Country:
Postcode: ST9 9JR

	Country Code	National Number	Extension Number
Telephone number:		01782 504950	
Mobile number:			
Fax number:			

Email address: john@jpryszlak.wanadoo.co.uk

3. Description of Proposed Works

Please describe the proposed works:

TWO STOREY PITCHED ROOF REAR EXTENSION

Has the work already been started without planning permission? ( ) Yes (•) No

08/01557/FUL 14 AUG 2008 - S M D

4. Site Address Details

Full postal address of the site (including full postcode where available)

House: 20 Suffix:

House name:

Street address: Froghall Road

Cheadle

Town/City: STOKE-ON-TRENT

County:

Postcode: ST10 1JT

Description of location or a grid reference
(must be completed if postcode is not known):

Easting: 400966

Northing: 343867

Description:

5. Pedestrian and Vehicle Access, Roads and Rights of Way

Is a new or altered vehicle access proposed to or from the public highway? ○ Yes ◉ No

Is a new or altered pedestrian access proposed to or from the public highway? ○ Yes ◉ No

Do the proposals require any diversions, extinguishment and/or creation of public rights of way? ○ Yes ◉ No

6. Pre-application Advice

Has assistance or prior advice been sought from the local authority about this application? ○ Yes ◉ No

7. Trees and Hedges

Are there any trees or hedges on your own property or on adjoining properties which are within falling distance of your boundary? ○ Yes ◉ No

Will any trees or hedges need to be removed or pruned in order to carry out your proposal? ○ Yes ◉ No

8. Parking

Will the proposed works affect existing car parking arrangements? ○ Yes ◉ No

9. Council Employee / Member

Is the applicant or agent related to any member of staff or elected member of the council? ○ Yes ◉ No

10. Site Visit

Can the site be seen from a public road, public footpath, bridleway or other public land? ○ Yes ◉ No

If the planning authority needs to make an appointment to carry out a site visit, whom should they contact? (Please select only one)

○ The agent ◉ The applicant ○ Other person

11. Materials

Please state what materials (including type, colour and name) are to be used externally (if applicable):

Walls - description:

Description of *existing* materials and finishes:

EXISTING PEBBLE DASH RENDER

Description of *proposed* materials and finishes:

PEBBLE DASH RENDER TO MATCH EXISTING

Roof - description:

Description of *existing* materials and finishes:

BLUE CLAY ROOF TILES

Description of *proposed* materials and finishes:

BLUE CLAY ROOF TILES TO MATCH EXISTING

Windows - description:

Description of *existing* materials and finishes:

TIMBER PAINTED WHITE

Description of *proposed* materials and finishes:

WHITE UPVC

11. Materials (continued)

Are you supplying additional information on submitted plan(s)/drawing(s)/design and access statement? ○ Yes ○ No

If Yes, please state references for the plan(s)/drawing(s)/design and access statement:

12. Certificates (Certificate A)

Certificate of Ownership - Certificate A

Town and Country Planning (General Development Procedure) Order 1995 Certificate under Article 7

I certify/The applicant certifies that on the day 21 days before the date of this application nobody except myself/ the applicant was the owner (owner is a person with a freehold interest or leasehold interest with at least 7 years left to run) of any part of the land or building to which the application relates.

Title: Mr First name: MARK Surname: TAYLOR

Person role: Applicant Declaration date: 13/08/2008 ☒ Declaration made

12. Certificates (Agricultural Holdings Certificate)

Agricultural Holding Certificate

Town and Country Planning (General Development Procedure) Order 1995 Certificate under Article 7

Agricultural Land Declaration - You Must Select Either A or B

(A) None of the land to which the application relates is, or is part of an agricultural holding. ◉

(B) I have/The applicant has given the requisite notice to every person other than myself/the applicant who, on the day 21 days before the date of this application, was a tenant of an agricultural holding on all or part of the land to which this application relates, as listed below: ○

Title: Mr First Name: MARK Surname: TAYLOR

Person role: Applicant Declaration date: 13/08/2008 ☒ Declaration Made


13. Declaration

I/we hereby apply for planning permission/consent as described in this form and the accompanying plans/drawings and additional information. ☒

Date 13/08/2008

08/01557/FUL 14 AUG 2008 - SMD

Reference:	08/01557/FUL Cheadle

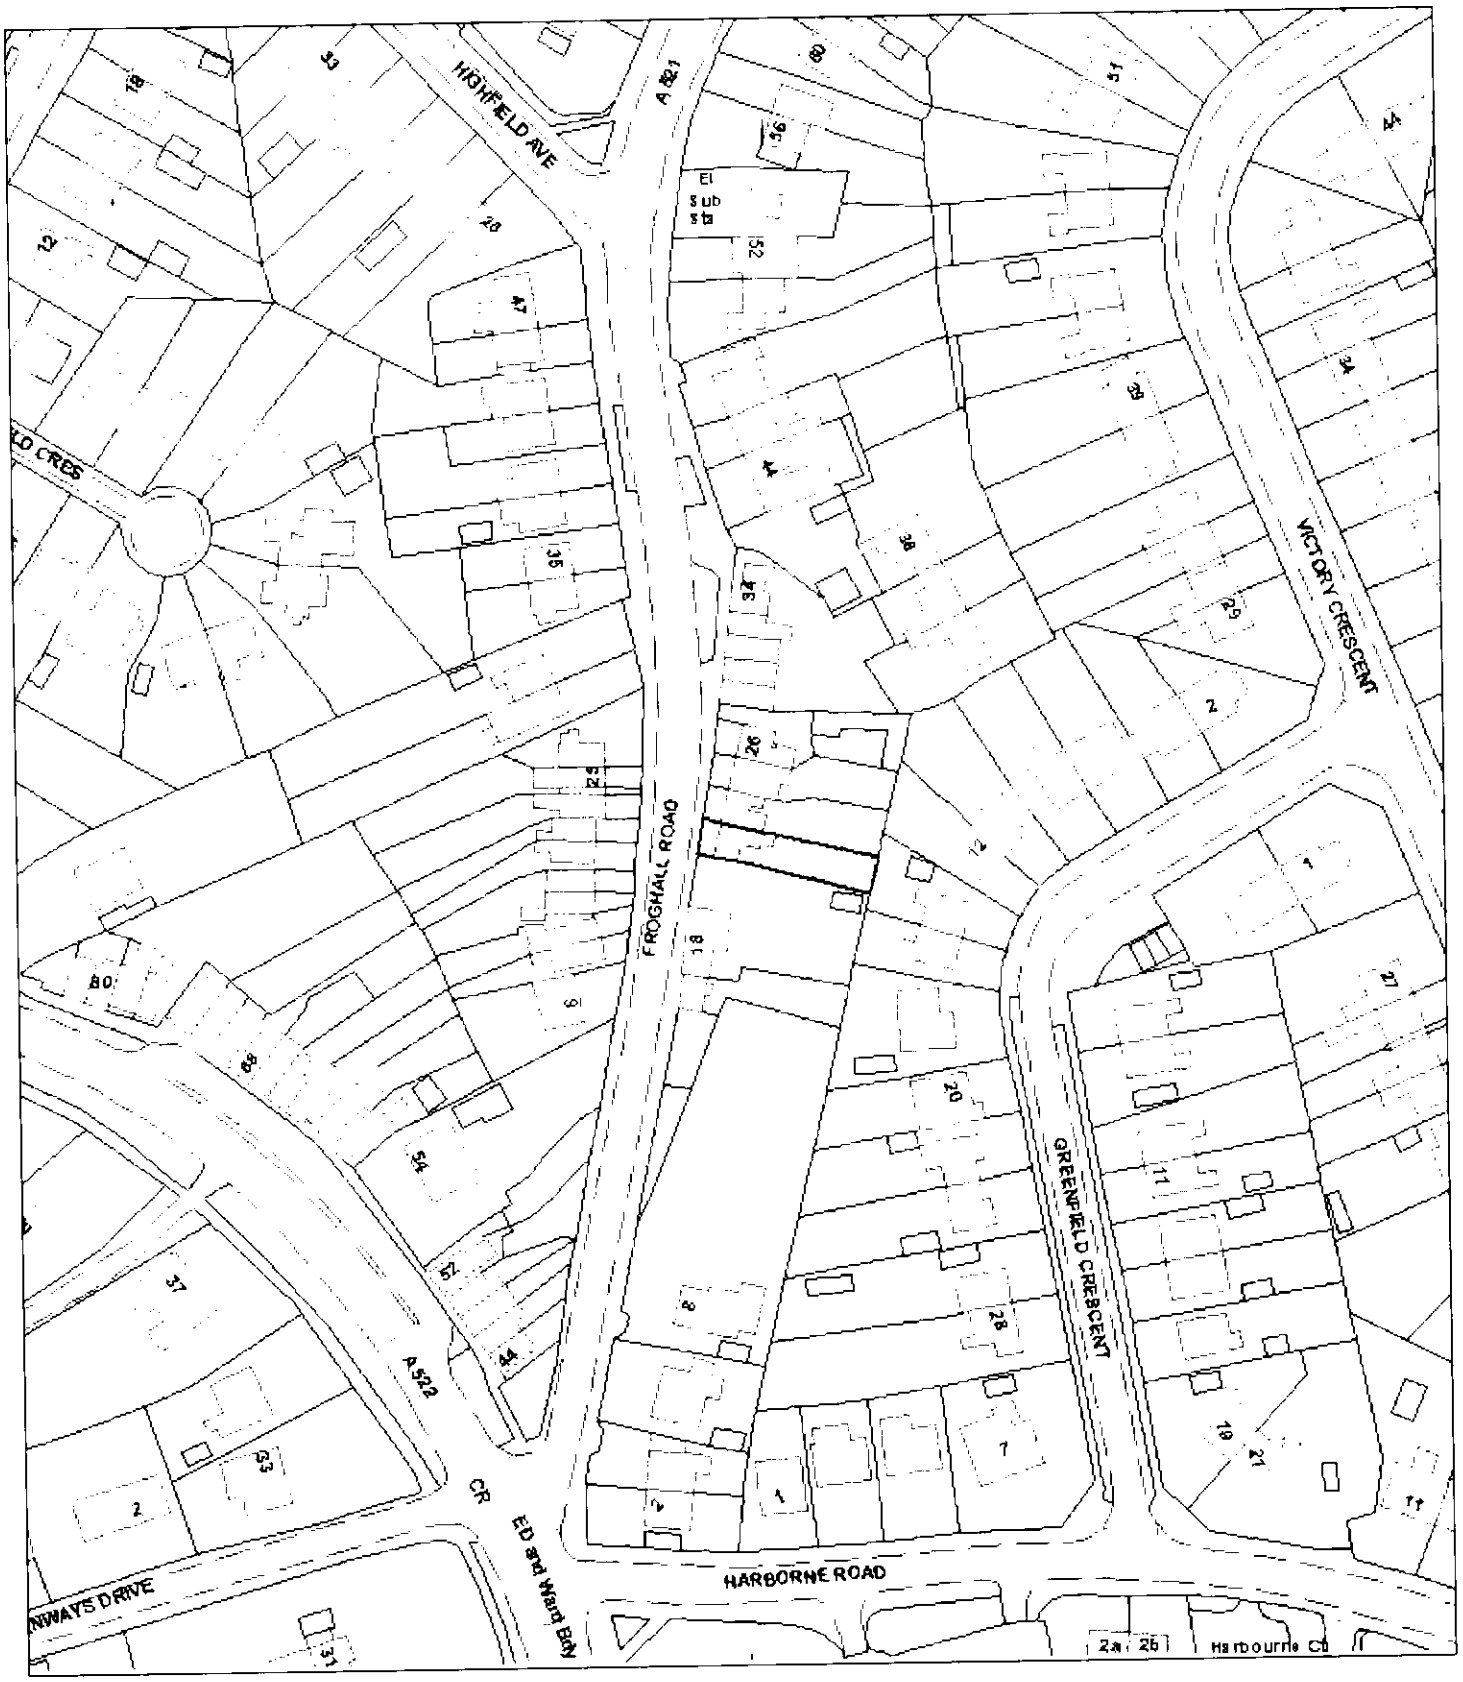

Scale : 1:1250

This copy has been produced specifically for the Map Return Scheme purposes only. No further copies may be made.

© Crown copyright All rights reserved
Staffordshire Moorlands District Council. Licence no. 100018384. 2007.

Organisation	Not Set
Department	Not Set
Description	