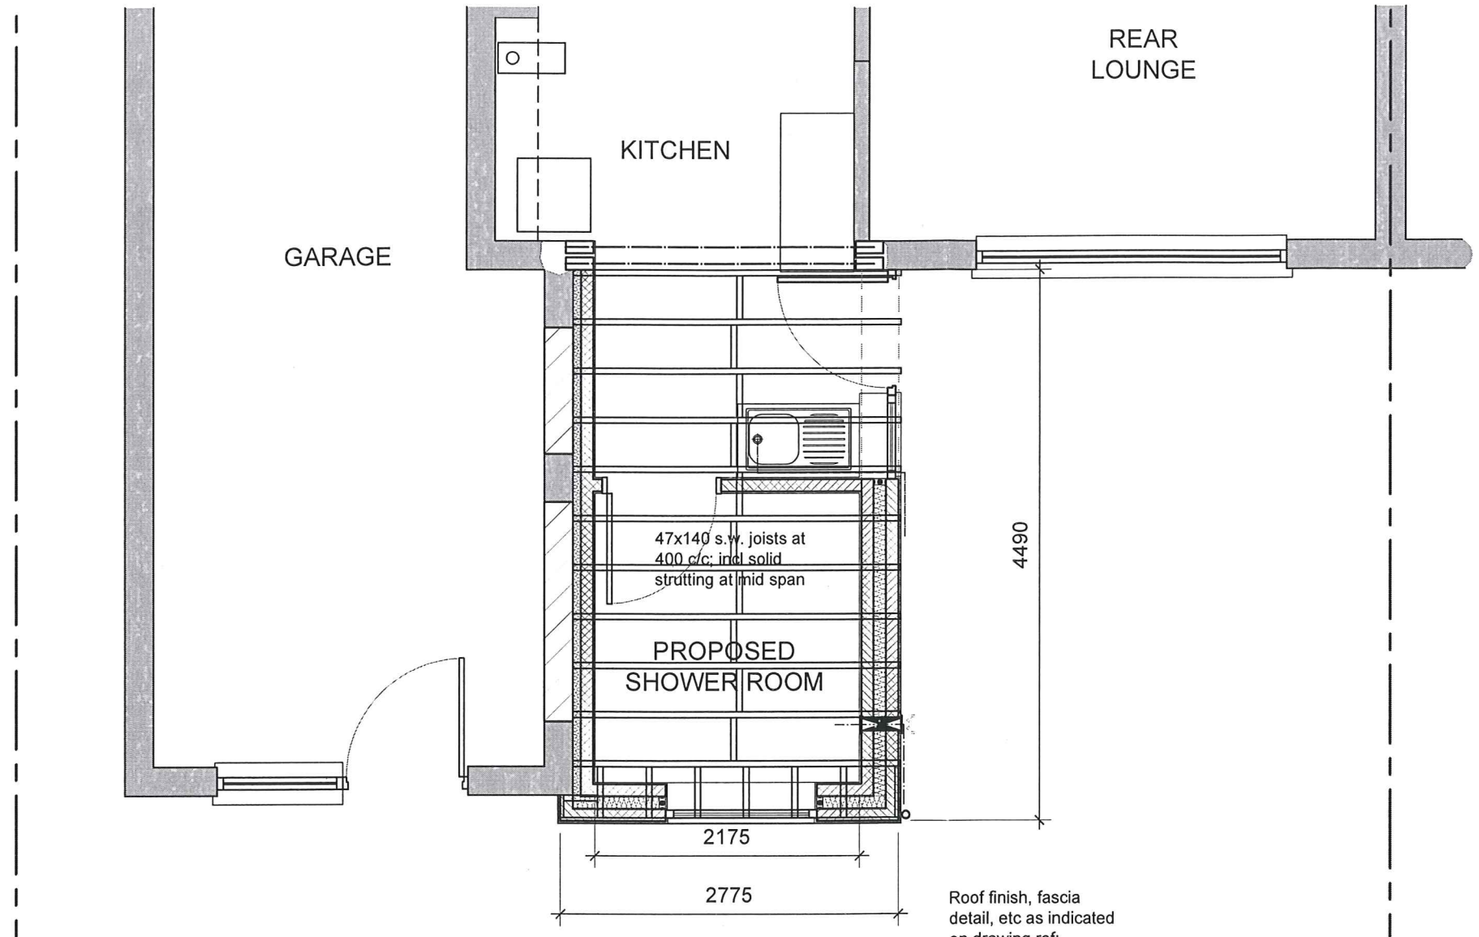

Roof finish, fascia detail, etc as indicated on drawing ref: SMDFG/7258/004

GENERAL NOTES:

Do Not Scale from the Drawing.
The Contractor is responsible for the verification of all dimensions on site. Discrepencies are to be reported to the T.O. immediately, or the Contractor is to be responsible for same.
All work to comply with current good practice, Building Regulations and subsequent amendments, the project Specification/Schedule of Works and relevant British Standards and Codes of Practice.
Materials and Components to be suitable for their intended use.
This drawing is to be read in conjunction with the accompanying Drawing (SMDFG/7258/004)

09/00101 FUL
4 FEB 2009 / STAFFS

Drawn By:	Case No.:	Revision:	Client:	Project:	Rev	By	Description	Date
I. Richards	7258		Mrs L. Lipiec	Prpoposed Disabled Facilities Grant - Ground Floor Shower Room				
Drawing No.:		**Scale:**	**Address:**	**Drawing Title:**				
SMDFG/7258/005		1:50	183 Ash Bank Road, Werrington, Stoke-on-Trent, ST2 9DX.	ROOF PLAN				
		Date: 17/2/09						

Home Improvement Agency
Making Homes Warm, Safe & Secure
Beth Johnson Housing Association.
Three Counties House, Festival Way, Stoke-on-Trent, ST1 5PX.
Tel: 01782 203566