NEW LOCATION OF EXTG SHED. CUT INTO EMBANKMENT

EXTG SHED

EXTG SHED TO BE RELOCATED

EXTG MOBILE TO BE REMOVED

Leek St.Edwards CE(VA) Middle School

EXTENSION

MAIN ENTRANCE

CARPARK

EXTENSION

EXTG TREE RETAINED

EXTG TREE RETAINED

CARPARK

CARPARK

WESTWOOD ROAD

EDGEHILL ROAD

6

3

5

Heath Cott

0m 10.0m 20.0m 30.0m 40.0m

WOODGOLDSTRAW AND YORATH ORDNANCE SURVEY LICENCE NUMBER - 100006115

Revision : Date : Details :

wood goldstraw | yorath

ARCHITECTS QUANTITY SURVEYORS PLANNING SUPERVISORS

Churchill House, Regent Road, Stoke on Trent, ST1 3RH.

Tel:01782 208000 Fax:01782 208712

E-Mail : info@woodgoldstraw.co.uk

MAR 2009

09/00272/FUL

Drawing no.	Scale.
3118-17-14	1:500
Drawn. R.S.L.	Revision.
Date. MARCH 2009	
Sheet Size. A3 SIZE	

Client.

ST EDWARDS JUNIOR HIGH SCHOOL

WESTWOOD ROAD

LEEK

Project.

PROPOSED CLASSROOM EXTENSION 2009


PROPOSED BLOCK PLAN

Copyright. Wood Goldstraw & Yorath.

Contractors are to check all dimensions on site and refer any discrepancies to the Architects immediately.

149

PDF created with pdfFactory Pro trial version www.pdffactory.com

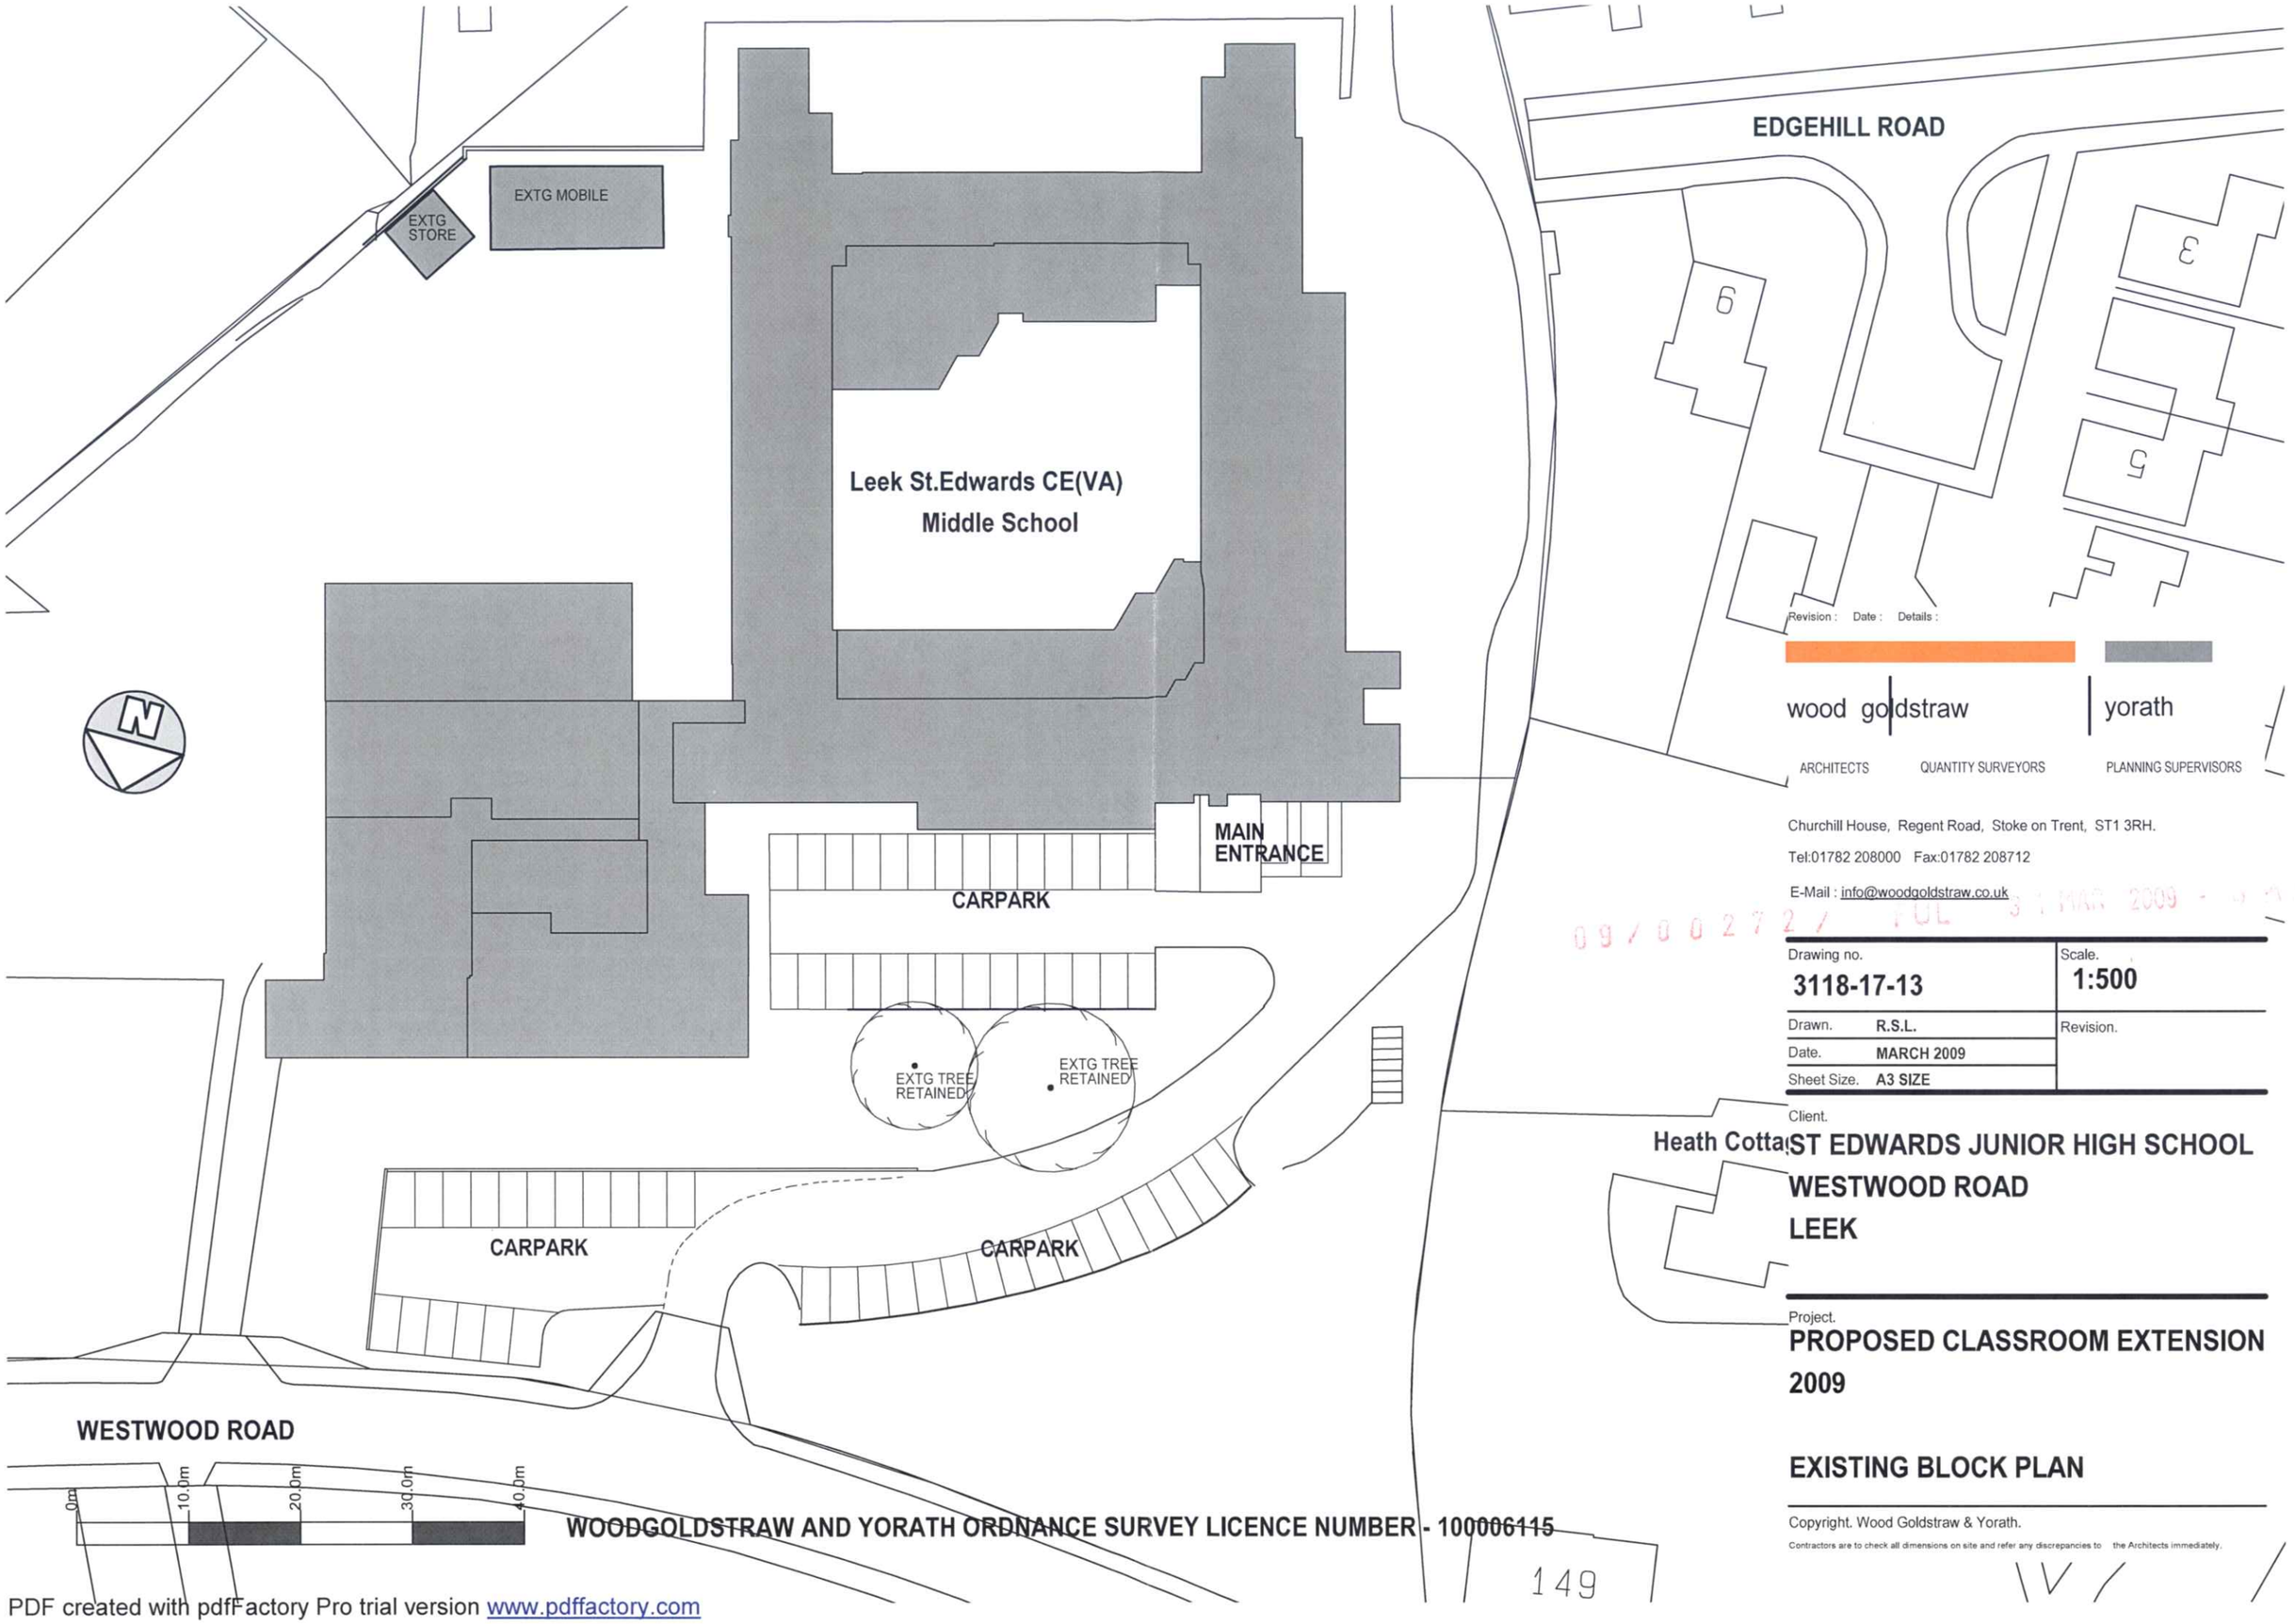

WOODGOLDSTRAW AND YORATH ORDNANCE SURVEY LICENCE NUMBER - 100006115

Revision : Date : Details :

wood goldstraw | yorath

ARCHITECTS QUANTITY SURVEYORS PLANNING SUPERVISORS

Churchill House, Regent Road, Stoke on Trent, ST1 3RH.

Tel:01782 208000 Fax:01782 208712

E-Mail : info@woodgoldstraw.co.uk

09/00272/FUL 31 MAR 2009

Drawing no.		Scale.
3118-17-13		1:500
Drawn.	R.S.L.	Revision.
Date.	MARCH 2009	
Sheet Size.	A3 SIZE	

Client.

Heath Cottage

ST EDWARDS JUNIOR HIGH SCHOOL
WESTWOOD ROAD
LEEK

Project.


PROPOSED CLASSROOM EXTENSION
2009

EXISTING BLOCK PLAN

Copyright. Wood Goldstraw & Yorath.

Contractors are to check all dimensions on site and refer any discrepancies to the Architects immediately.

PDF created with pdfFactory Pro trial version www.pdffactory.com

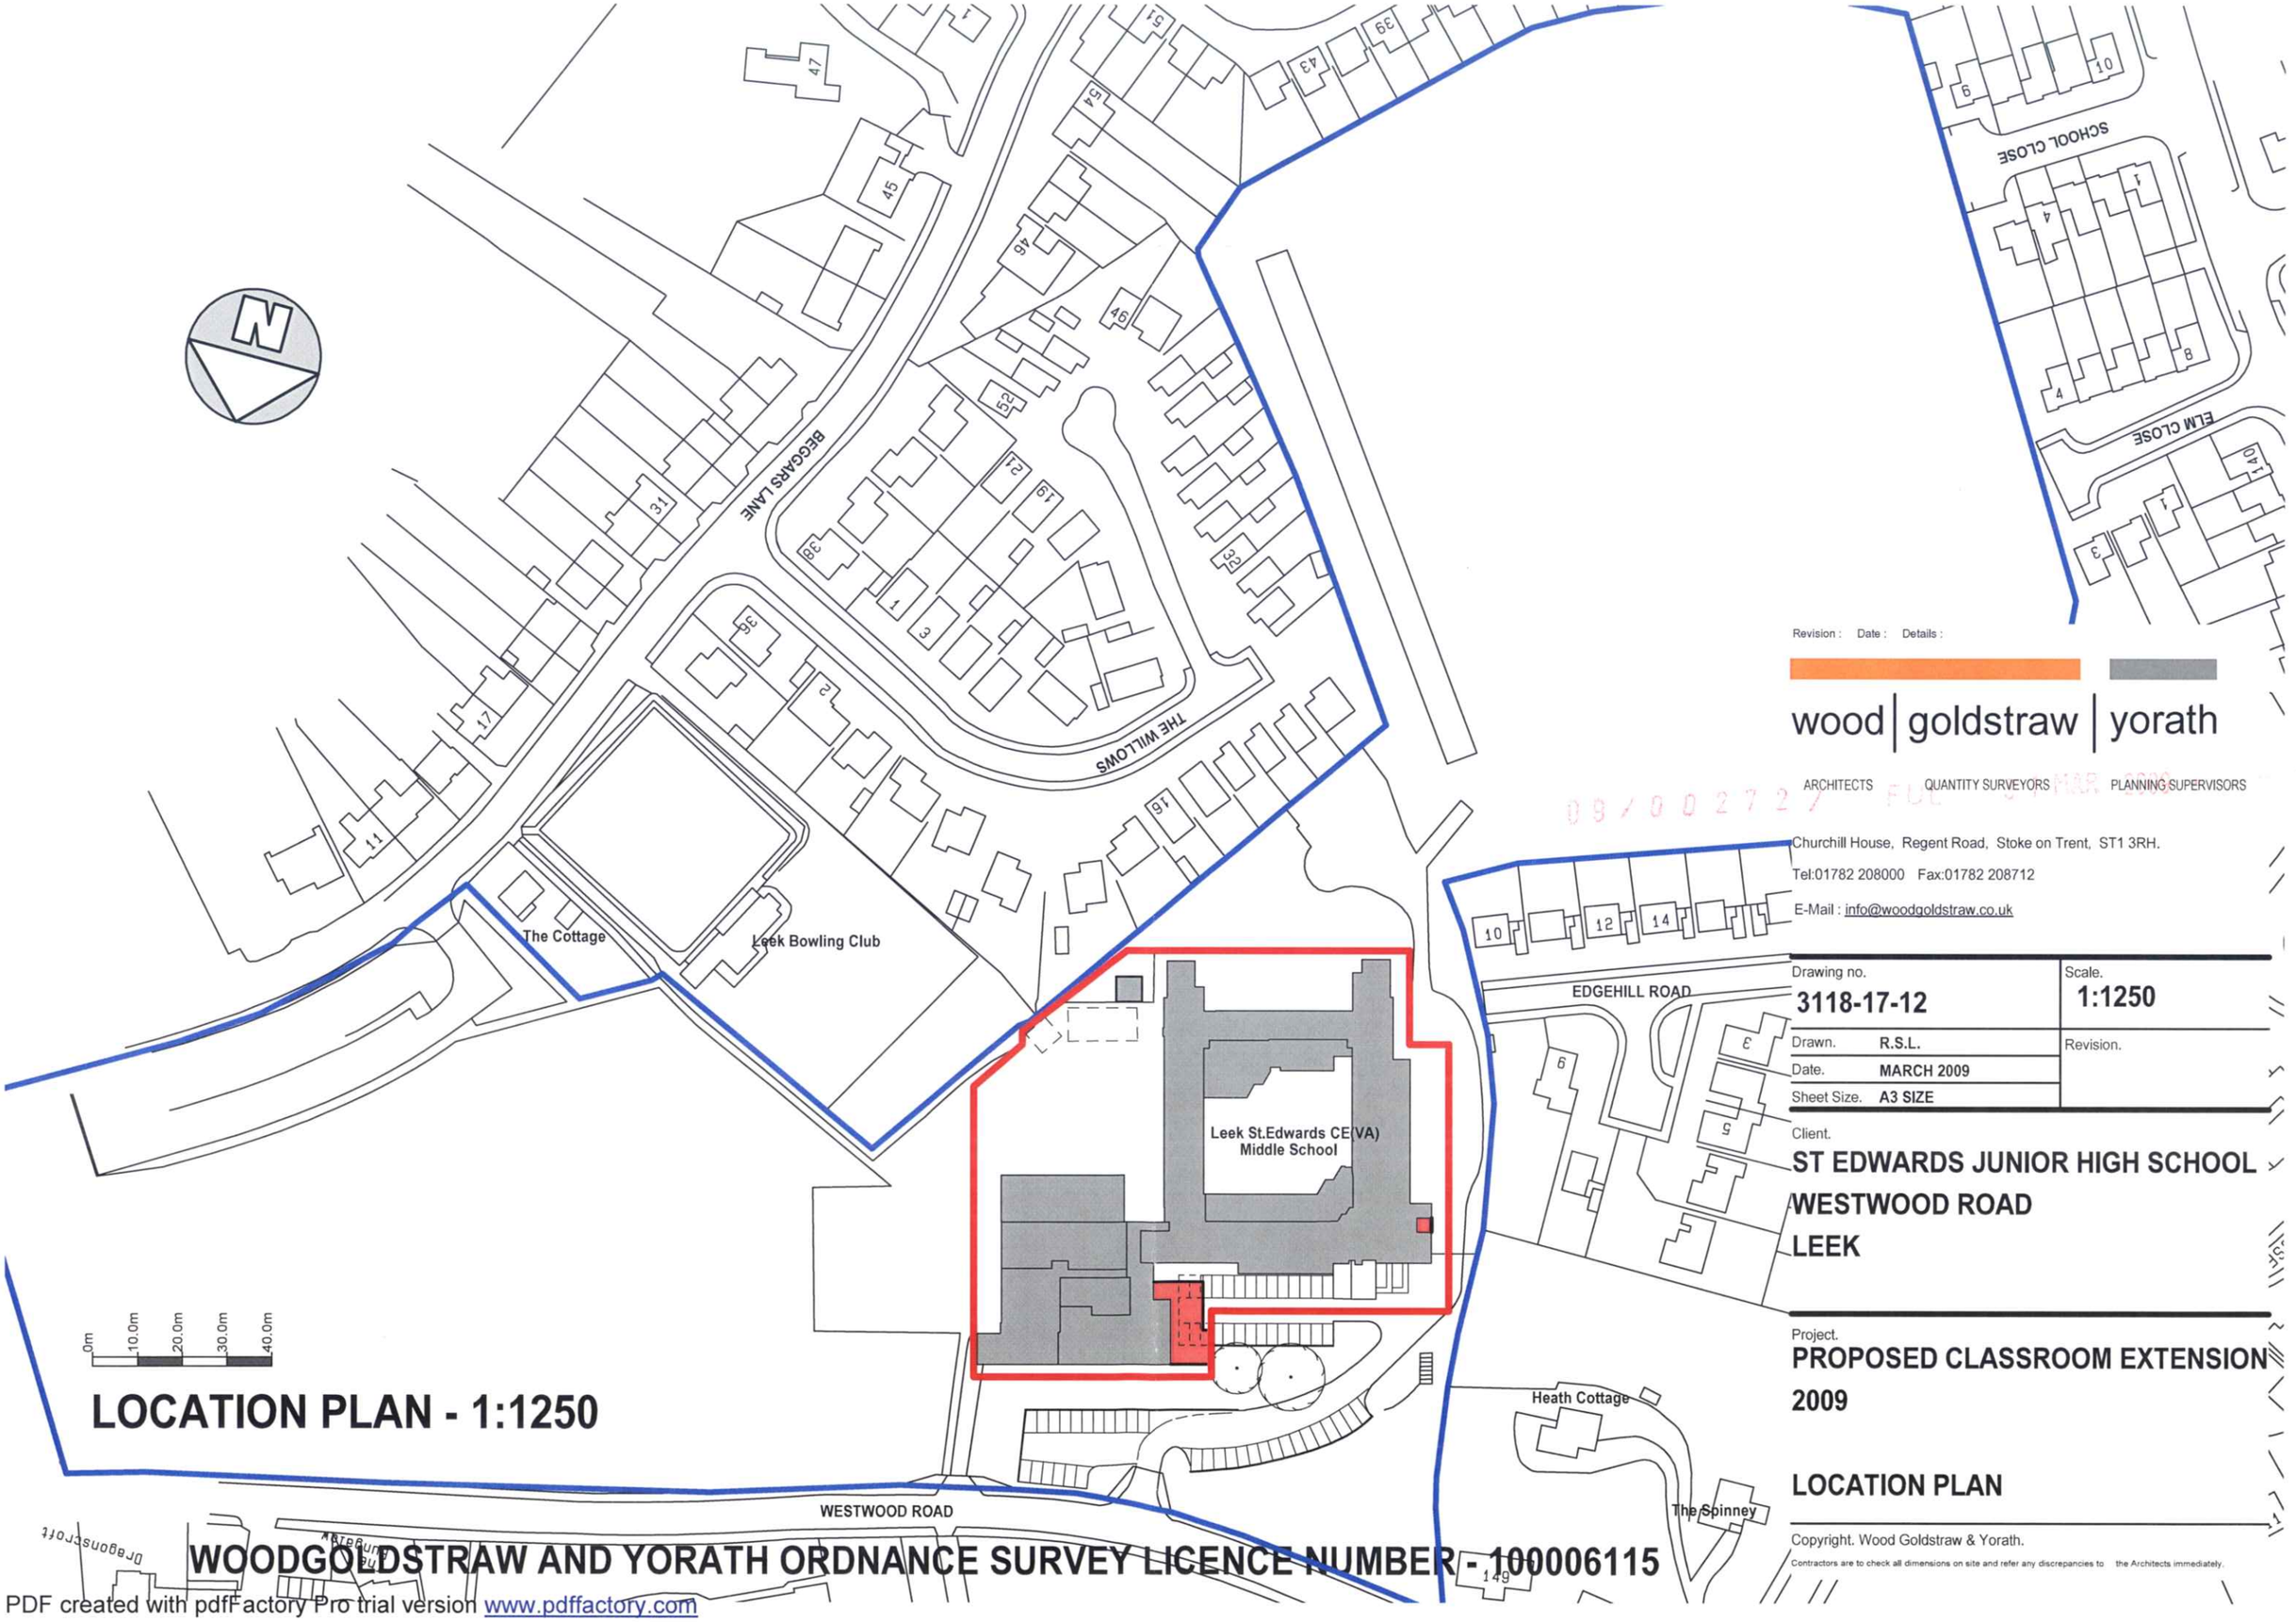

LOCATION PLAN - 1:250

WOODGOLDSTRAW AND YORATH ORDNANCE SURVEY LICENCE NUMBER - 100006115

PDF created with pdfFactory Pro trial version www.pdffactory.com

Revision : Date : Details :

wood | goldstraw | yorath

ARCHITECTS QUANTITY SURVEYORS PLANNING SUPERVISORS

Churchill House, Regent Road, Stoke on Trent, ST1 3RH.

Tel:01782 208000 Fax:01782 208712

E-Mail : info@woodgoldstraw.co.uk

09/00272/FUL 31 MAR 2009

Drawing no. 3118-17-12	Scale. 1:1250
Drawn. R.S.L.	Revision.
Date. MARCH 2009	
Sheet Size. A3 SIZE	

Client.

ST EDWARDS JUNIOR HIGH SCHOOL

WESTWOOD ROAD

LEEK

Project.

PROPOSED CLASSROOM EXTENSION

2009

LOCATION PLAN

Copyright. Wood Goldstraw & Yorath.

Contractors are to check all dimensions on site and refer any discrepancies to the Architects immediately.