STAFFORDSHIRE
moorlands
DISTRICT COUNCIL

PART ONE

Planning Service

MOORLANDS HOUSE, STOCKWELL STREET, LEEK, STAFFORDSHIRE
MOORLANDS. ST13 6HQ TEL: (01538) 483550 FAX: (01538) 483586

Householder Planning Application

Please use this form if you intend to extend your house or to erect any other buildings or structures for domestic purposes within the boundary of your property.

Please read the notes on the reverse of this form before you complete it.

1. APPLICANT Name: MR LINDOP Address: 32 ASHLEIGH RD TEAN Tel. No.:	**2. AGENT** Name: Address: Tel. No.:
3. Address or location of proposed development.	32 ASHLEIGH RD TEAN
4. Description of proposed development and the purpose for which it will be used.	PROPOSED CONSERVATORY
5. Type and colour of external materials to be used for walls and roof.	PVC FRAMES POLYCARB SHEETS

6. Do you propose to: (Delete as appropriate)

i)	Demolish any buildings or structures?	YES/NO)			
ii)	Fell any trees or shrubs?	YES/NO)	(If 'YES' show their position on your plans)		
iii)	Construct a new access to a highway?	Vehicular	YES/NO	Pedestrian	YES/NO
iv)	Alter an existing access to a highway?	Vehicular	YES/NO	Pedestrian	YES/NO

7. Have there been any previous extensions to the dwelling since it was built? YES/NO If 'YES' please give brief details:- DINING RM/KIT EXTENSION

8. FORMAL APPLICATION
I/We hereby apply for planning permission to carry out the development described in this application and the accompanying plans.
Signed: D Lindop Date: 6/3/08


TOWN AND COUNTRY PLANNING ACT, 1990 : CERTIFICATE UNDER SECTION 65
CERTIFICATE A

I hereby certify that:-

1. No person other than the applicant was an owner of any part of the land to which the application relates at the beginning of the period 20 days before the date of this application.
2. None of the land to which the application relates is, or forms part of, an agricultural holding. (Delete the whole of 2 if the site is an agricultural holding)
3. Signed: ..... Date: .....

NOTES FOR APPLICANTS

OS Sitemap™

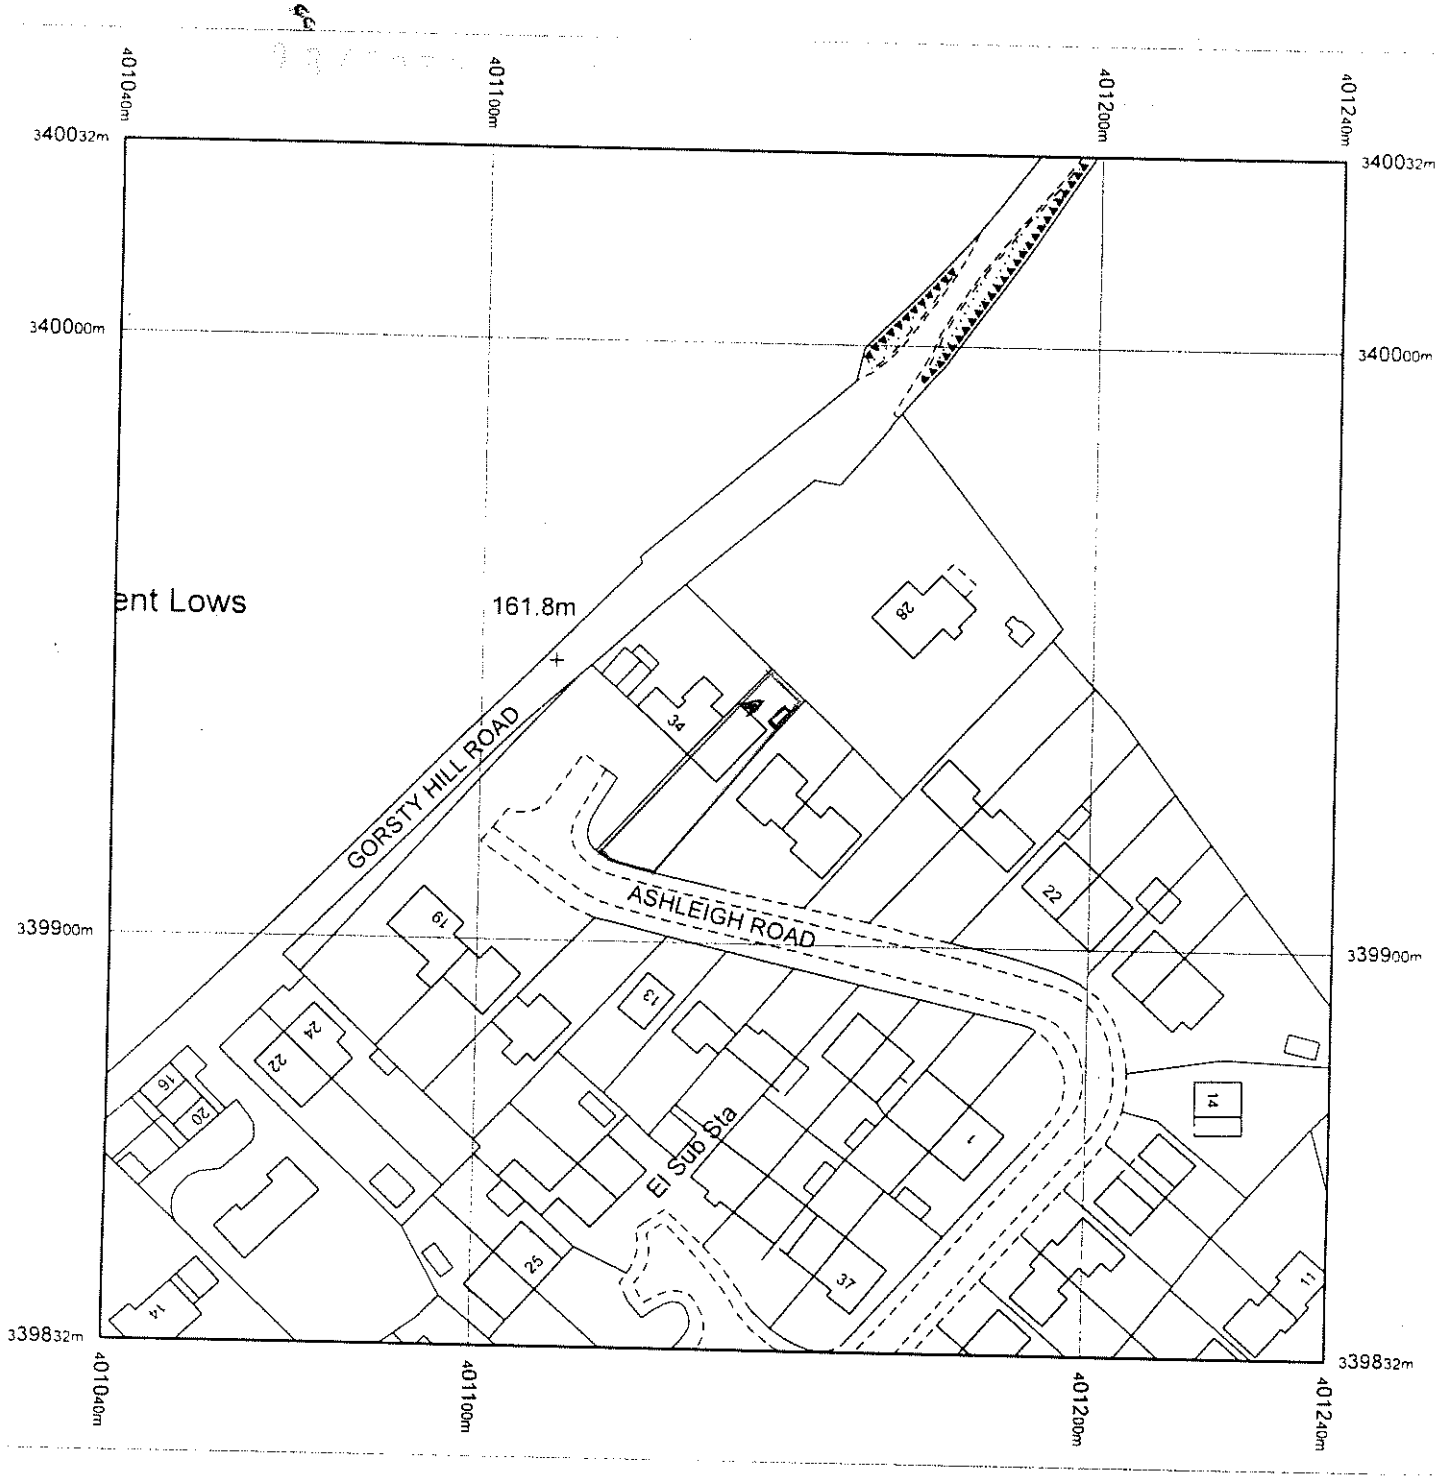

Produced 07.08.2007 from the Ordnance Survey National Geographic Database and incorporating surveyed revision available at this date. © Crown Copyright 2007.

Reproduction in whole or part is prohibited without the prior permission of Ordnance Survey.

Ordnance Survey and the OS Symbol are registered trademarks and OS Sitemap is a trademark of Ordnance Survey, the national mapping agency of Great Britain.

The representation of a road, track or path is no evidence of a right of way.


The representation of features as lines is no evidence of a property boundary.

Metres
0 20 40

Scale 1:1250

Supplied by: **Outlet User**
Serial number: 00100300
Centre coordinates: 401140 339932


Further information can be found on the OS Sitemap Information leaflet or the Ordnance Survey web site:
www.ordnancesurvey.co.uk

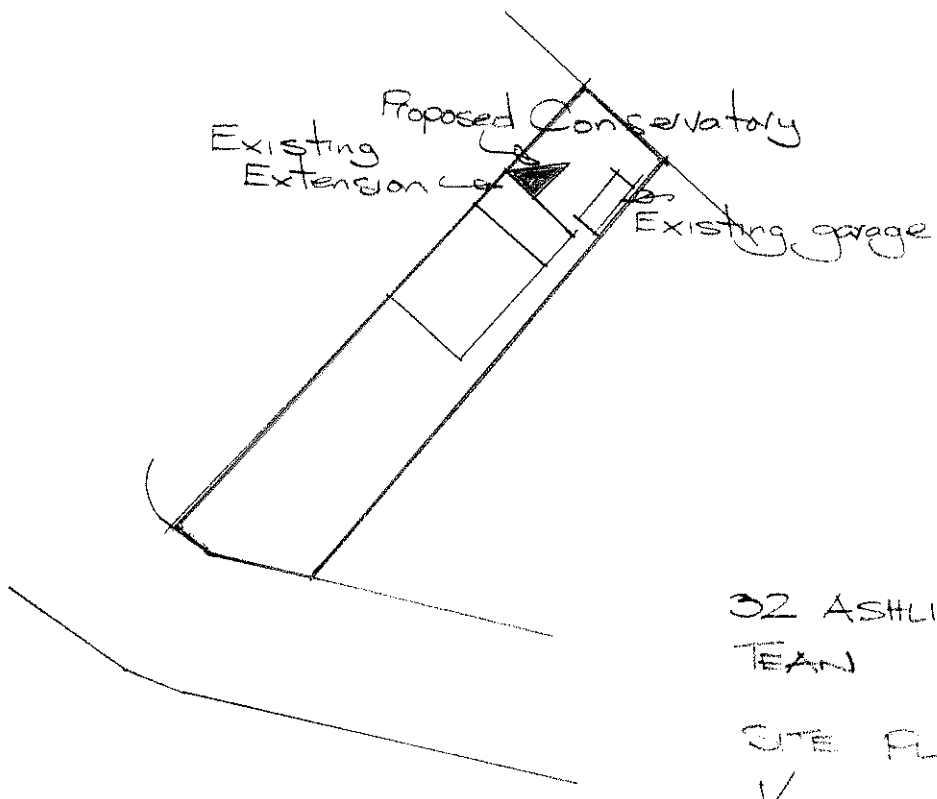

32 ASHLEIGH RD
TEAN

SITE PLAN
1/500

Reference:	08/00573/FUL Tean

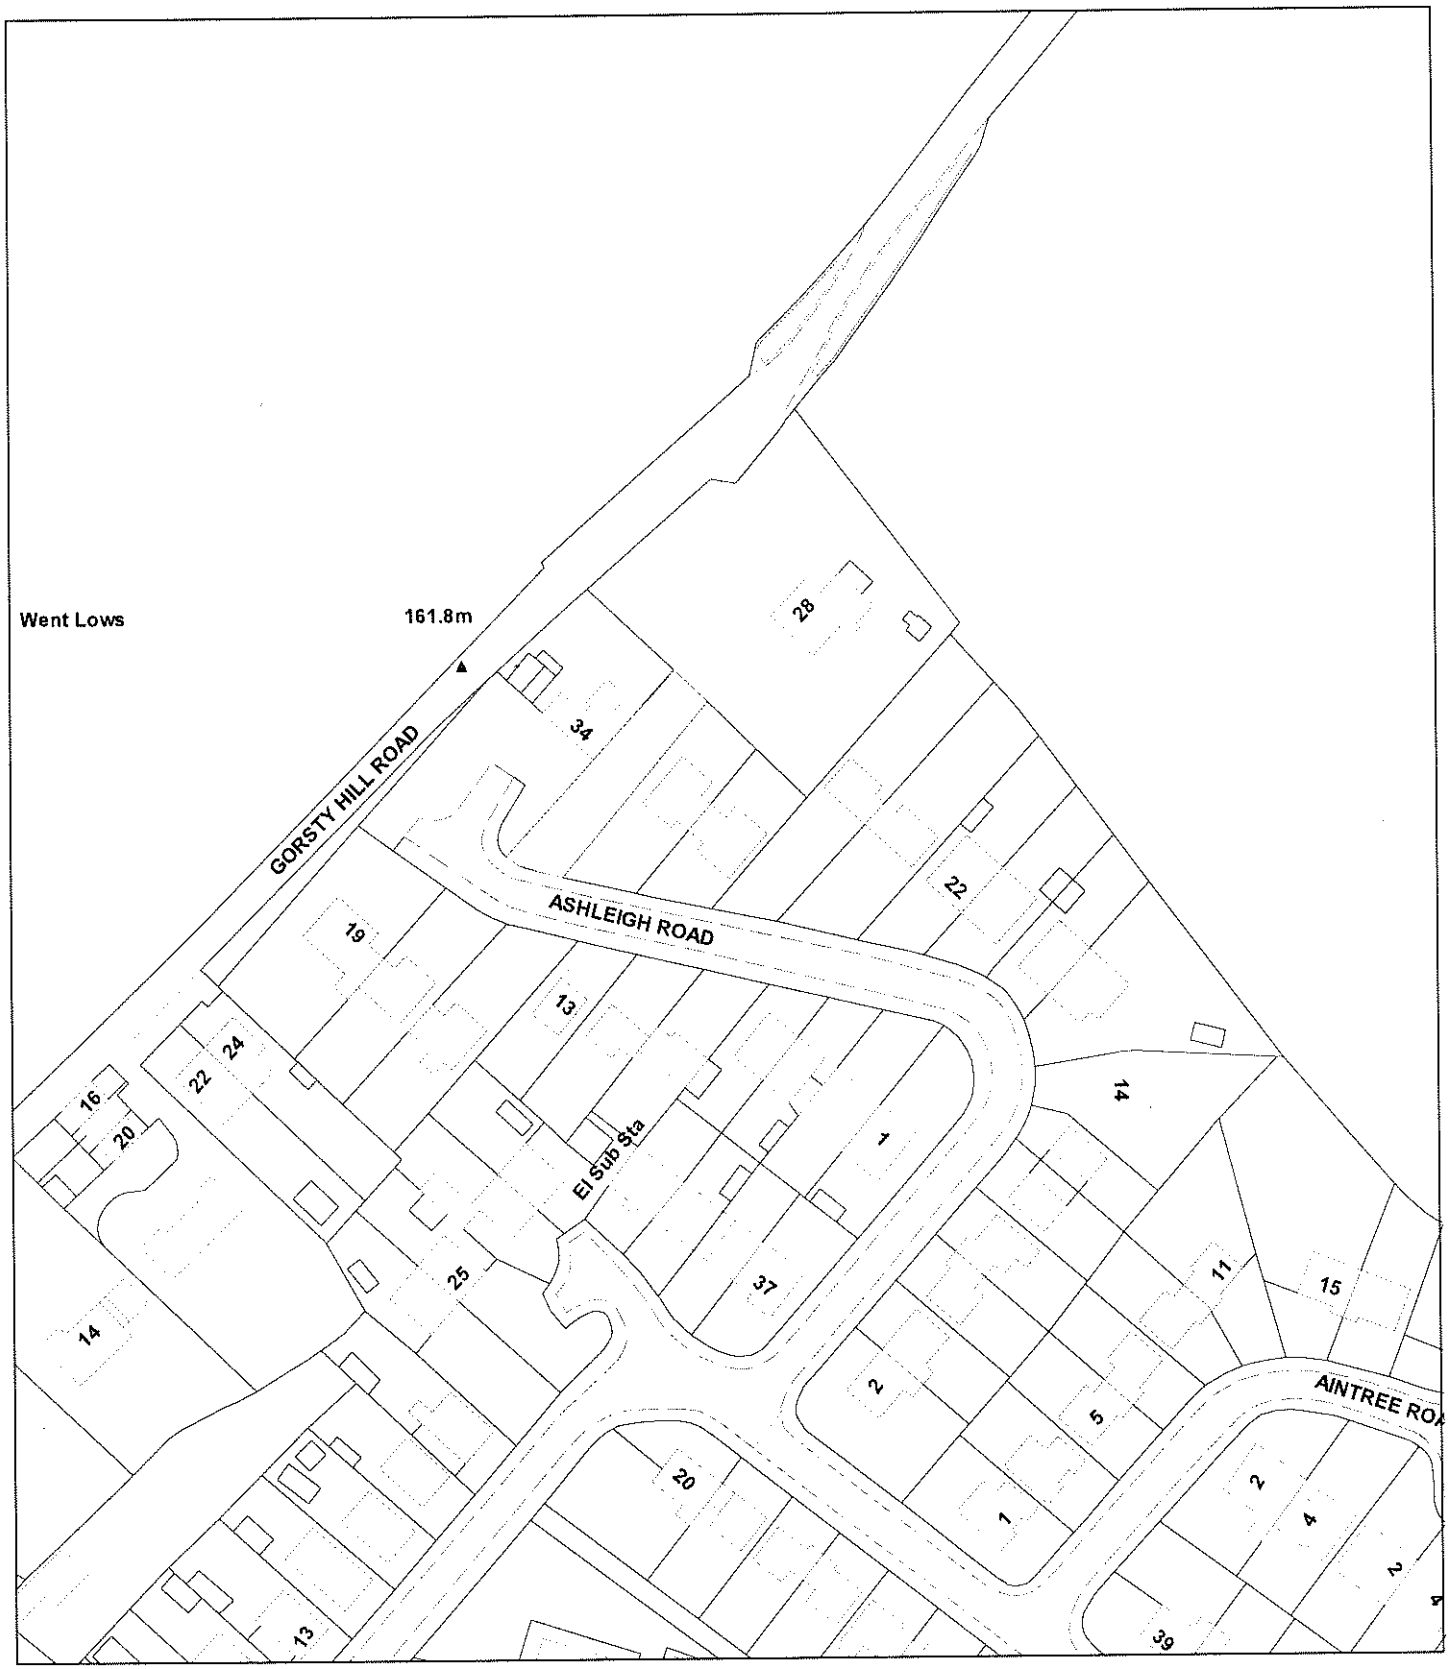

Scale : 1:1250

© Crown copyright. All rights reserved.
Staffordshire Moorlands District Council.
Licence no. 100018384. 2007.

Organisation	Not Set
Department	Not Set
Comments	Not Set