STAFFORDSHIRE moorlands DISTRICT COUNCIL

ACHIEVING · EXCELLENCE

Planning Service

MOORLANDS HOUSE, STOCKWELL STREET, LEEK, STAFFORDSHIRE
MOORLANDS. ST13 6HQ TEL: (01538) 483550 FAX: (01538) 483586

Householder Planning Application

Please use this form if you intend to extend your house or to erect any other buildings or structures for domestic purposes within the boundary of your property.

Please read the notes on the reverse of this form before you complete it.

1. APPLICANT

Name: MR & MRS. R. CONLON

Address: 9 MOSSFIELD DRIVE, BIDDULPH, ST8-6UL

Tel. No.: —

2. AGENT

Name: MR C. TREVELYAN

Address: 48 KEMNAY AVENUE, OXFORD. ST6 6UB

Tel. No.: 01782-810577 mob-07891229713

3. Address or location of proposed development.

9 MOSSFIELD DRIVE BIDDULPH ST8-6UL.

4. Description of proposed development and the purpose for which it will be used.

PROPOSED DETACHED GARAGE & CHANGE OF USE TO GAMES ROOM. DWELLING.

5. Type and colour of external materials to be used for walls and roof.

RED FACING/BUFF BRW'NK TO MATCH EXISTING. DARK GREY INTERLOCKING TILES TO MATCH EXISTING.

6. Do you propose to: (Delete as appropriate)

i) Demolish any buildings or structures? YES/~~NO~~
ii) Fell any trees or shrubs? YES/~~NO~~ (If 'YES' show their position on your plans)
iii) Construct a new access to a highway? Vehicular ~~YES~~/NO Pedestrian ~~YES~~/NO
iv) Alter an existing access to a highway? Vehicular ~~YES~~/NO Pedestrian ~~YES~~/NO

7. Have there been any previous extensions to the dwelling since it was built? YES/~~NO~~ If 'YES' please give brief details:-

BEDROOM & CONSERVATORY.

8. FORMAL APPLICATION

I/We hereby apply for planning permission to carry out the development described in this application and the accompanying plans.

Signed: C Trevelyan Date: 12/03/08

TOWN AND COUNTRY PLANNING ACT, 1990 : CERTIFICATE UNDER SECTION 65

CERTIFICATE A SEE CERTIFICATE B

I hereby certify that:-

1. No person other than the applicant was an owner of any part of the land to which the application relates at the beginning of the period 20 days before the date of this application.
2. None of the land to which the application relates is, or forms part of, an agricultural holding. (Delete the whole of 2 if the site is an agricultural holding)

3. Signed: C Trevelyan Date: 12/03/08

Reference:	08/00576/FUL Biddulph




Scale : 1:1250

© Crown copyright. All rights reserved.
Staffordshire Moorlands District Council.
Licence no. 100018384. 2007.

Organisation	Not Set
Department	Not Set
Comments	Not Set

Reference:	

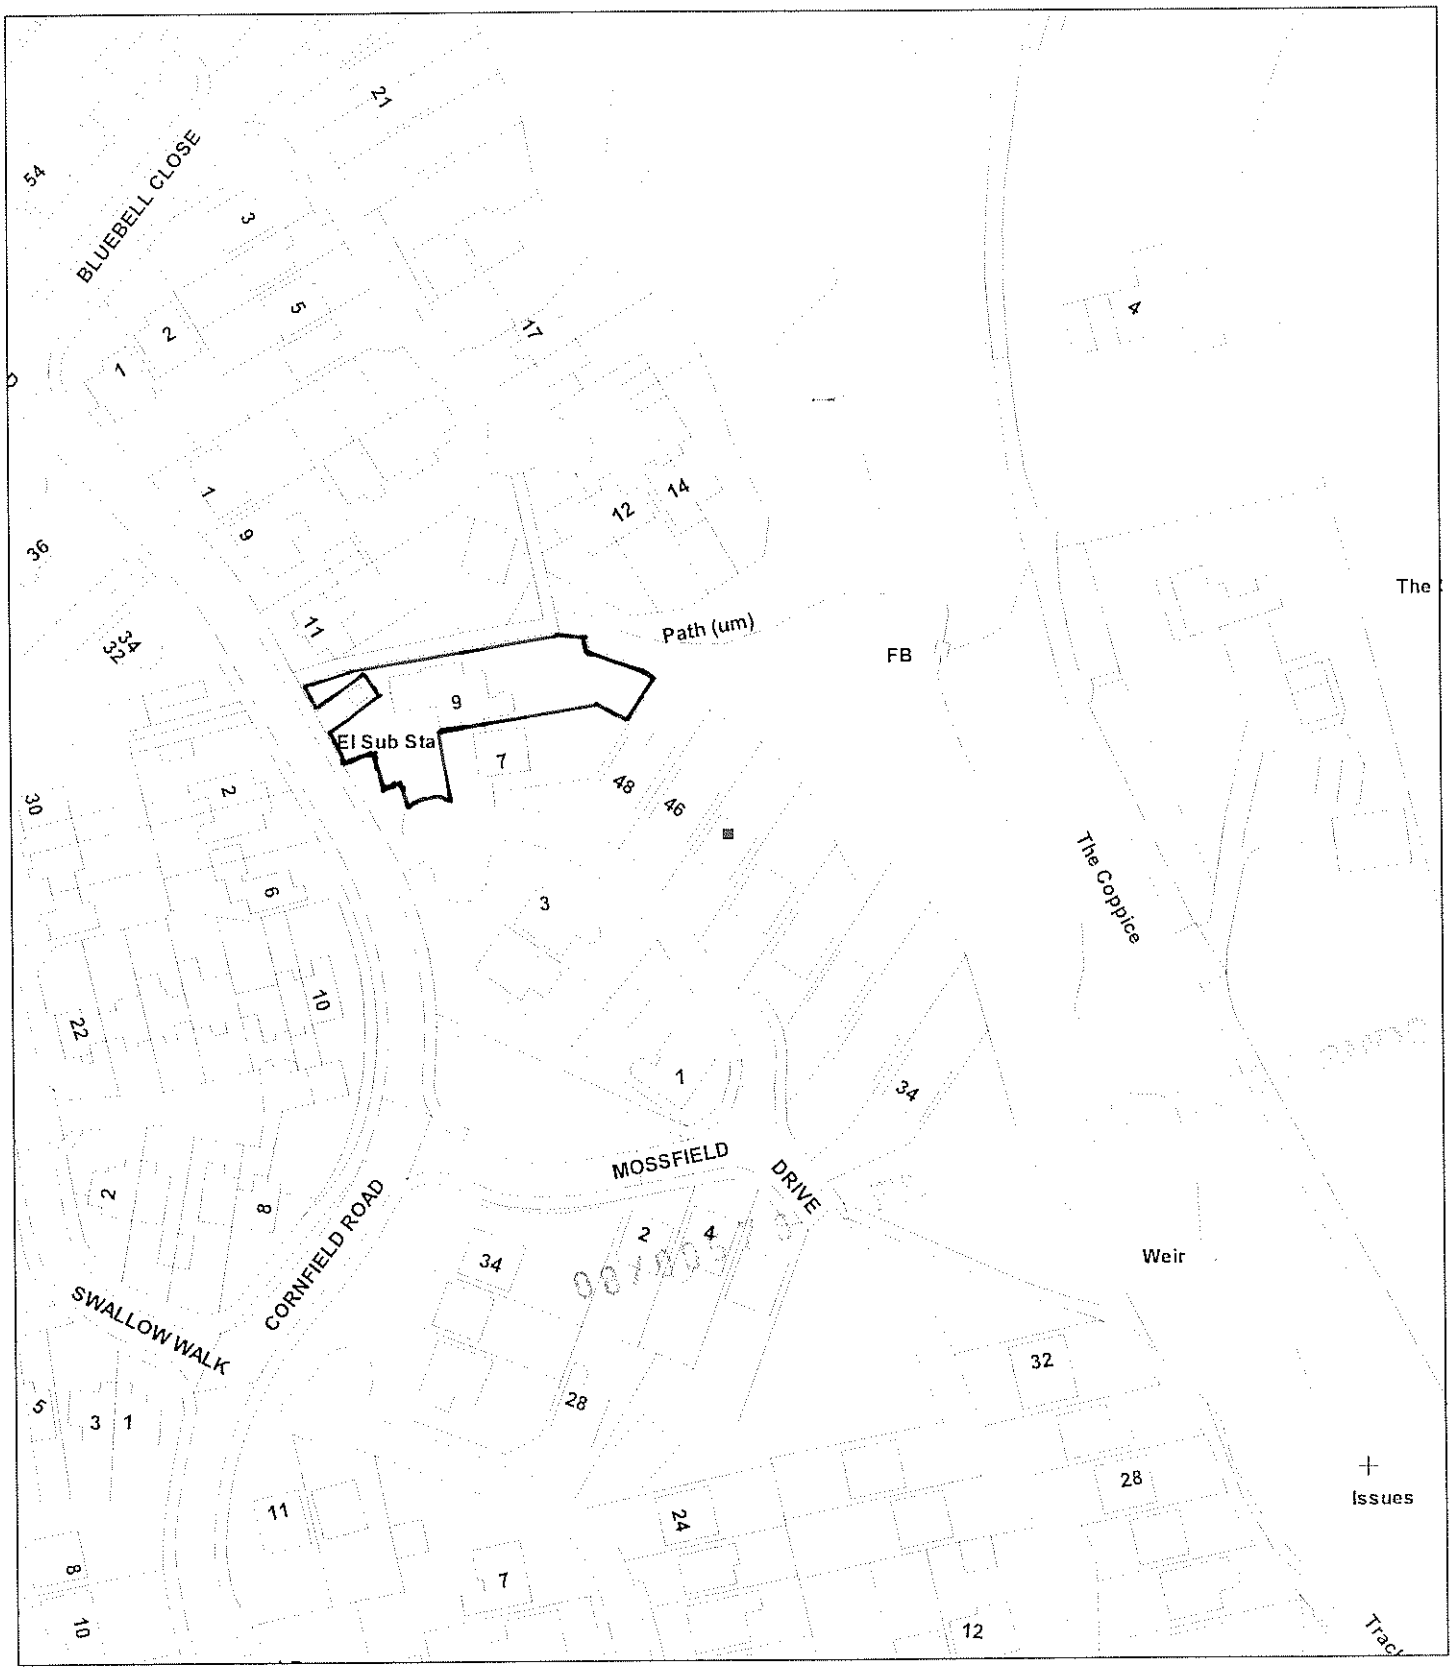

Scale : 1:1250

This copy has been produced specifically for the Map Return Scheme purposes only. No further copies may be made.

© Crown copyright. All rights reserved.
Staffordshire Moorlands District Council. Licence no. 100018384. 2007.

Organisation	Not Set
Department	Not Set
Description	Not Set