
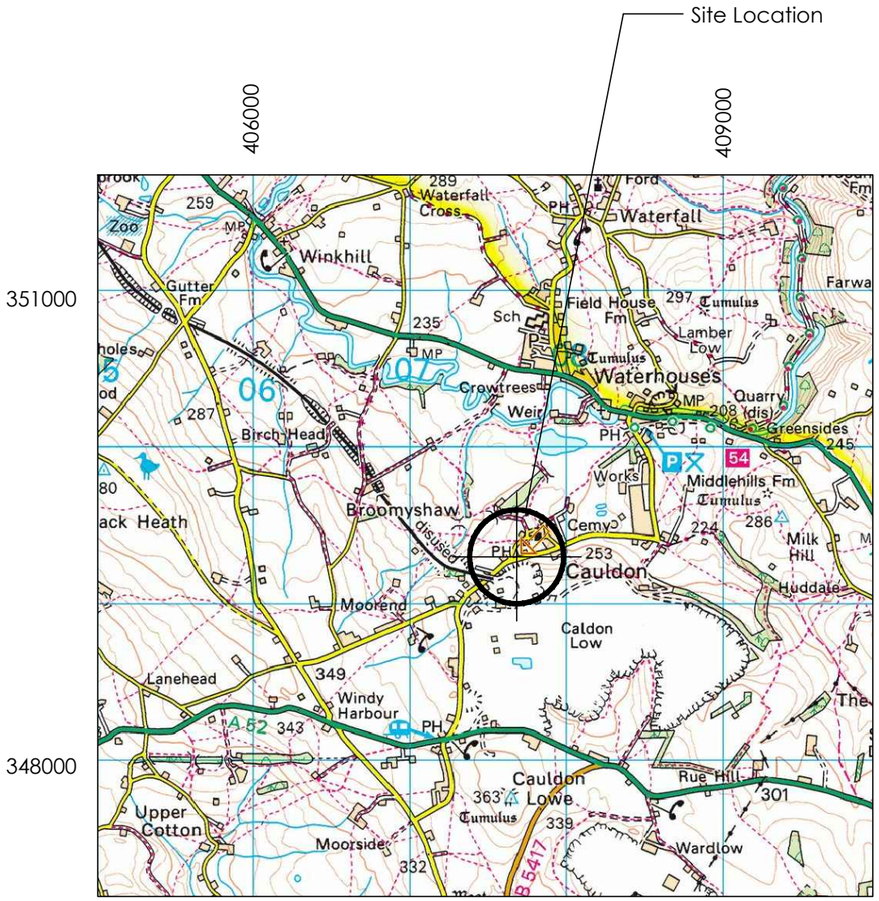


SITE LOCATION

SCALE 1:50 000

Ordnance Survey map extract.
© Crown copyright.
Licence No. 100019918

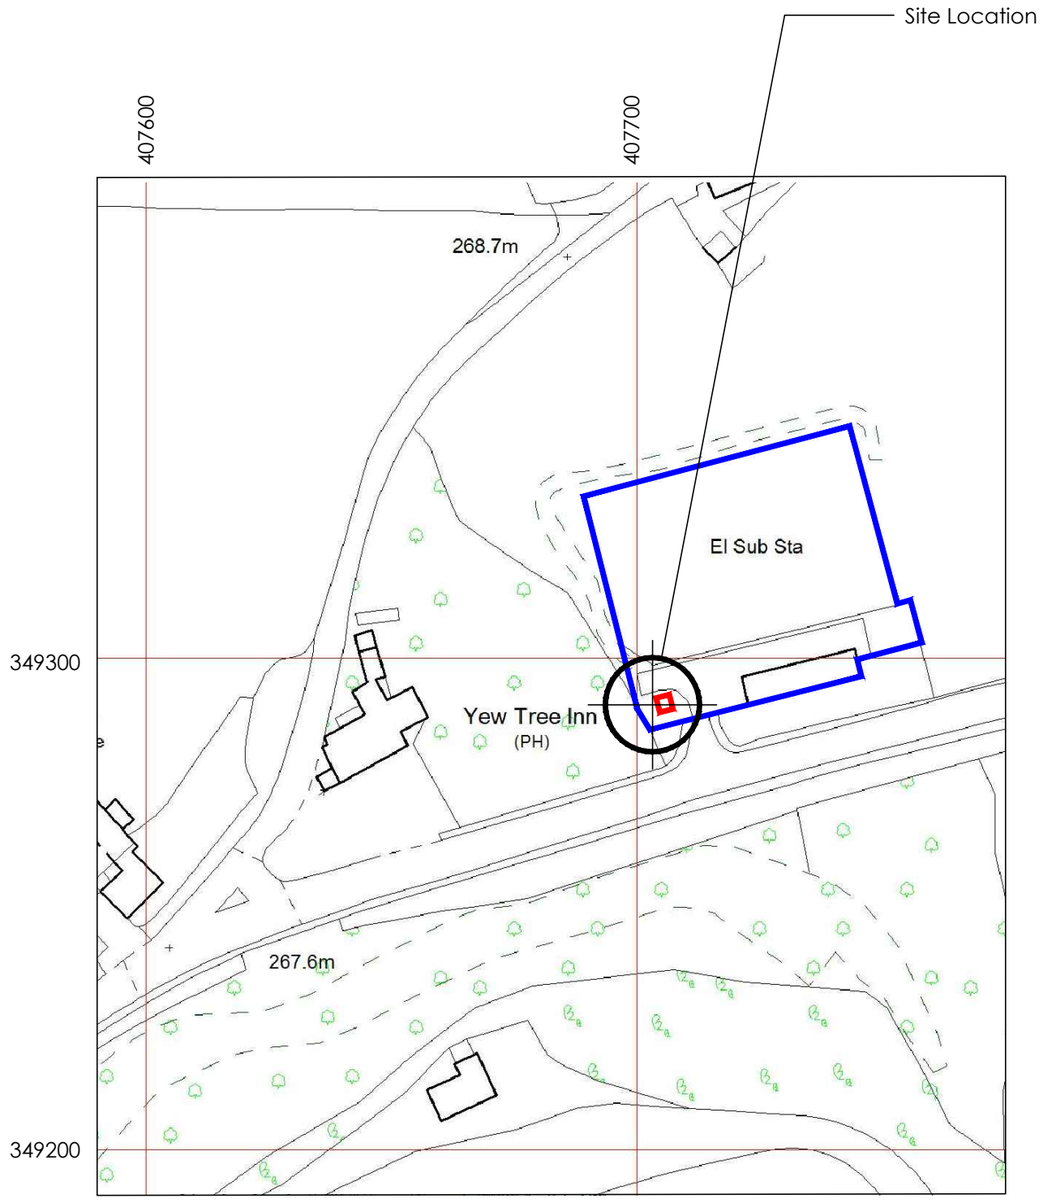

SITE PLAN

SCALE 1:2500

O.S. co-ordinates 407703/349290

Ordnance Survey map extract.
© Crown copyright.
Licence No. 100020449

REV.	DATE	DESCRIPTION	CHK	APP
A	12/02/16	Planning issue	AB	SMP

WESTERN POWER DISTRIBUTION

SEVENTY-TWO

94 Station Road, Soham, Cambs. CB7 5DZ.
email: info@70-2.co.uk
phone: 07889400419

Site: CAULDON SUB STATION, EARLSWAY, CAULDON, ST10 3EN

Title: SITE LOCATION


Purpose of issue: PLANNING

Drawing no. CAU/001

Issue:	Scale:	AS SHOWN	Checked: SMP	Date: 12/02/16
A	Drn: AB	Date: 12/02/16	Approv: JG	Date: 12/02/16

Consultant ref no:

ORIGINAL SIZE – A1

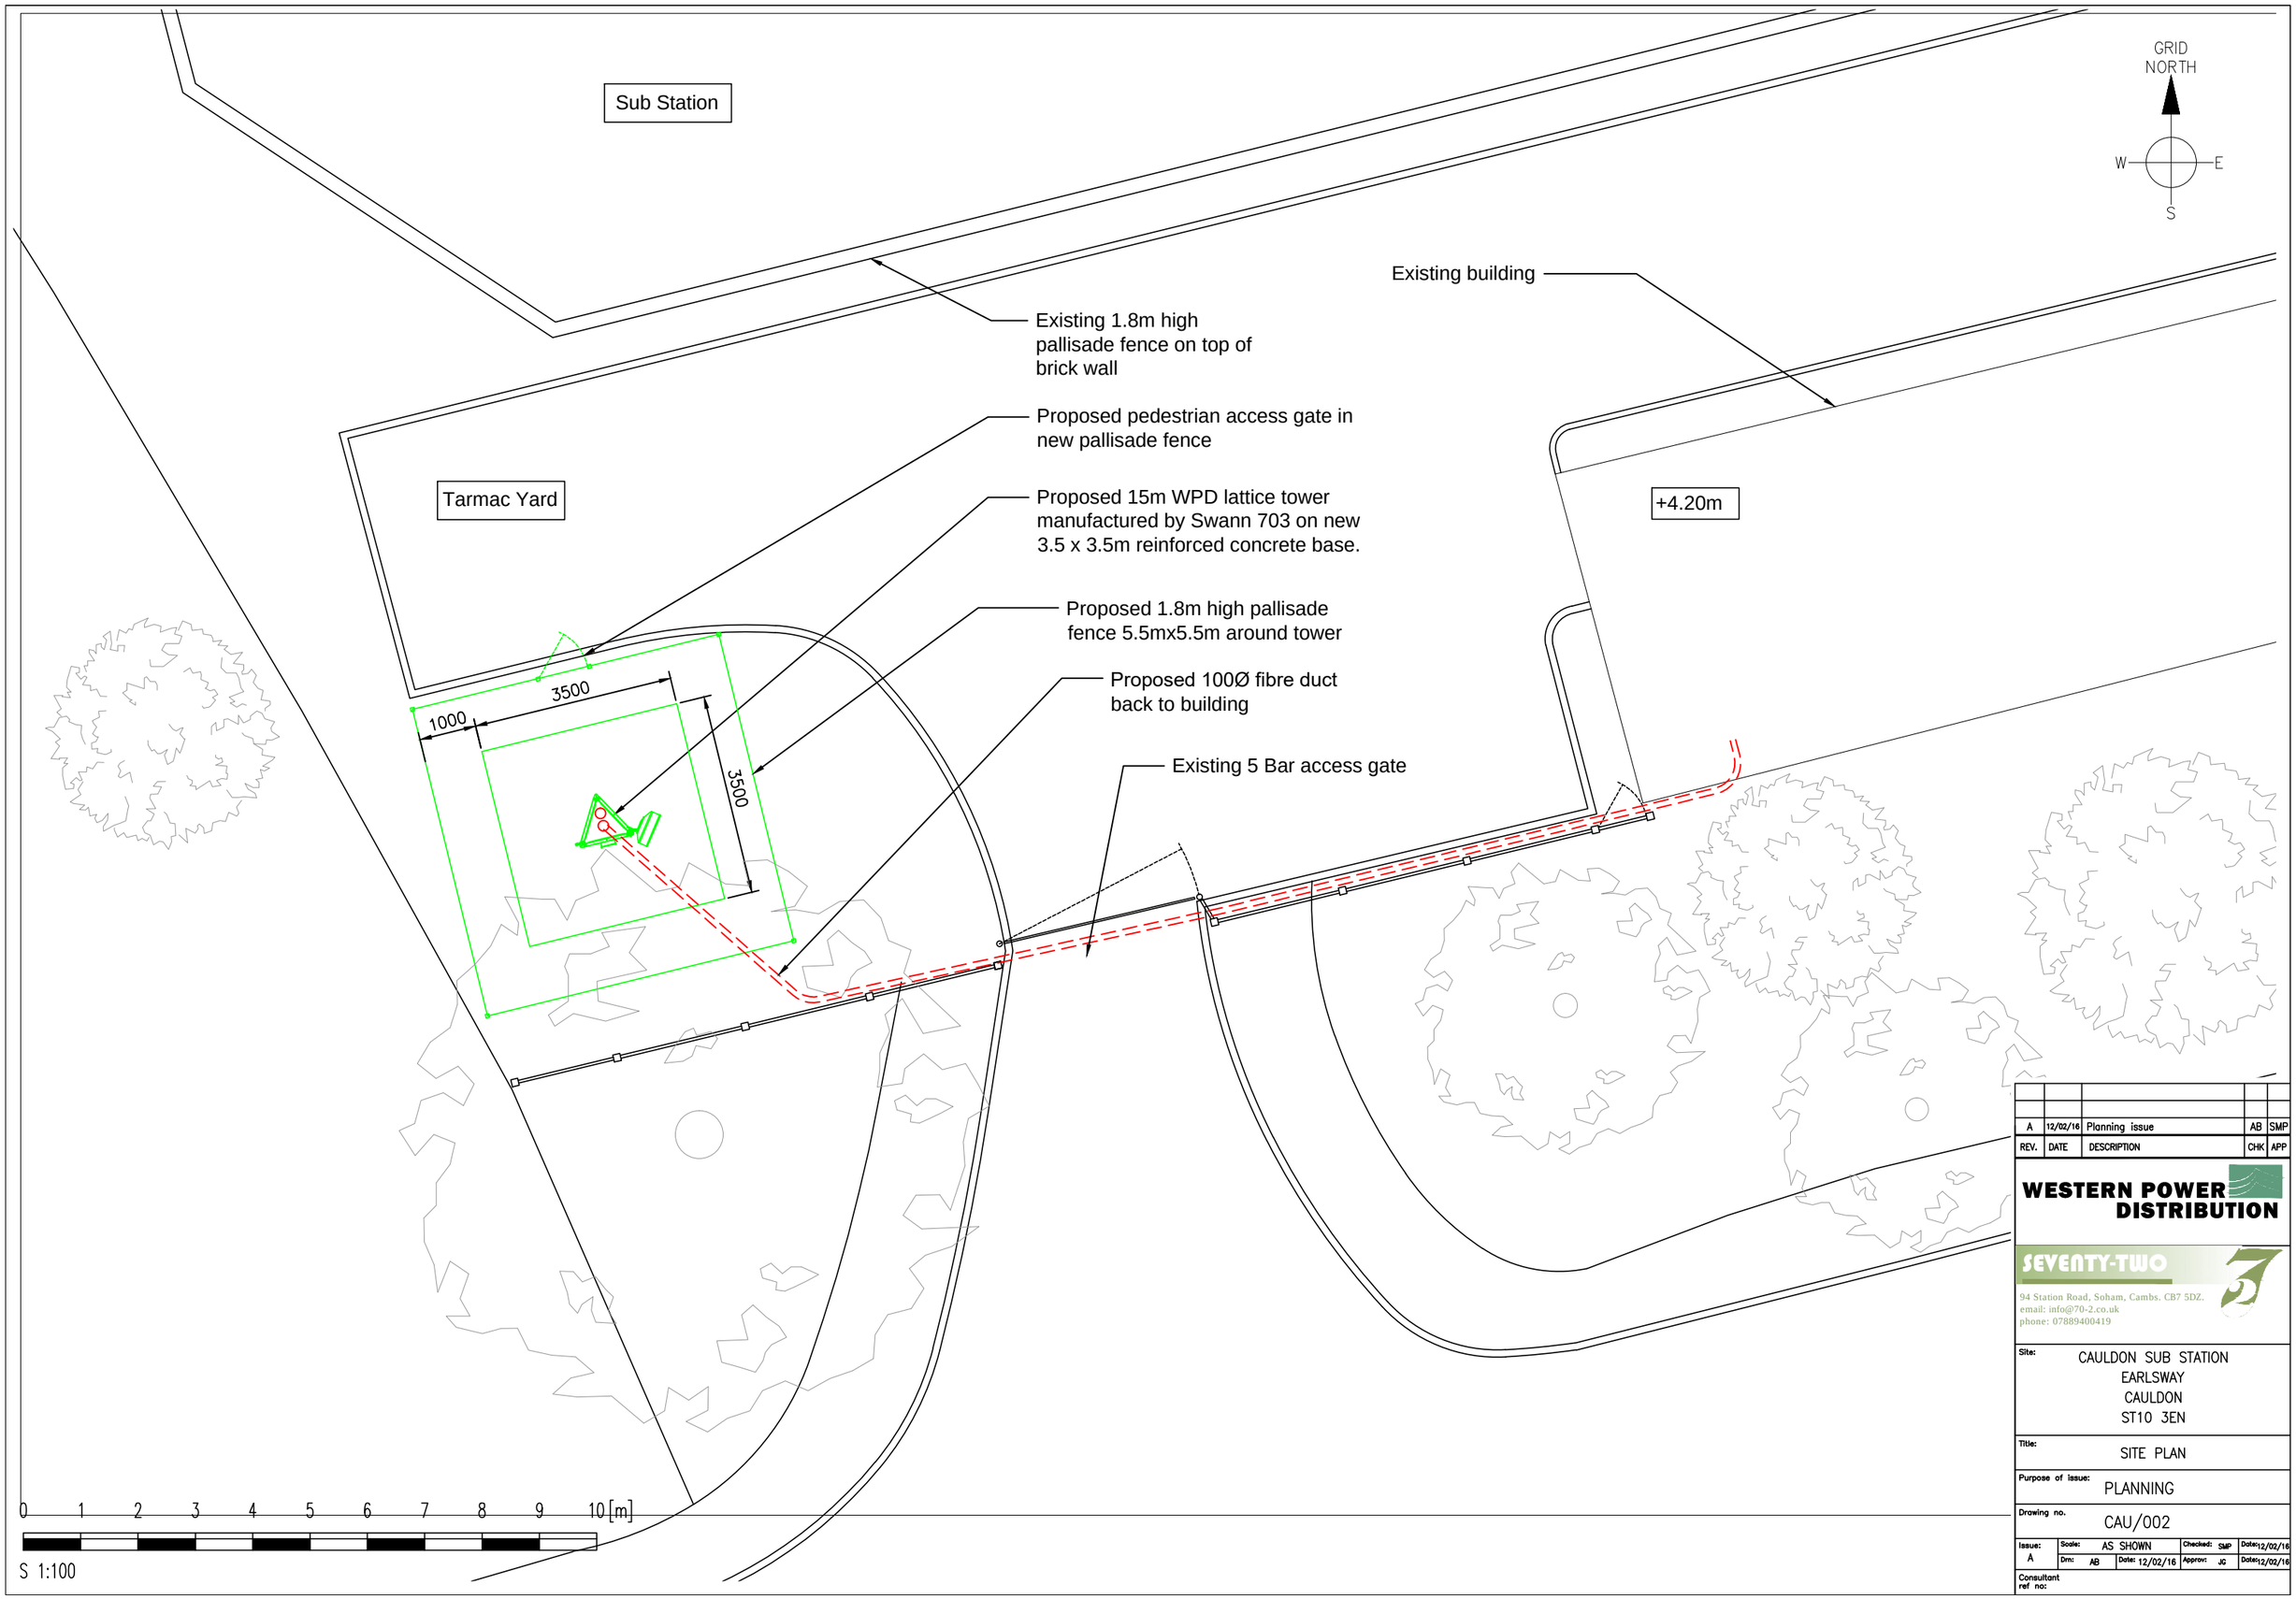

REV.	DATE	DESCRIPTION	CHK	APP
A	12/02/16	Planning issue	AB	SMP

WESTERN POWER DISTRIBUTION

SEVENTY-TWO
94 Station Road, Soham, Cambs. CB7 5DZ.
email: info@70-2.co.uk
phone: 07889400419

Site: CAULDON SUB STATION, EARLSWAY, CAULDON, ST10 3EN

Title: SITE PLAN

Purpose of issue: PLANNING


Drawing no. CAU/002

Issue:	Scale:	Checked:	Date:
A	AS SHOWN	SMP	12/02/16
	Drn: AB Date: 12/02/16	Approv: JG	Date: 12/02/16


Consultant ref no:


ORIGINAL SIZE – A1

Dish No	Size Ø	Height (AGL)	Far end site	Bearing
Dish 1	0.6m	13.5m	-	289°
Dish 2	-	-	-	-°
Dish 3	-	-	-	-°

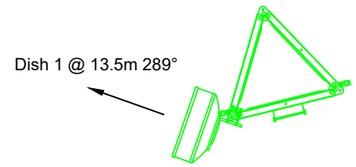

Tower Plan
Scale 1:50

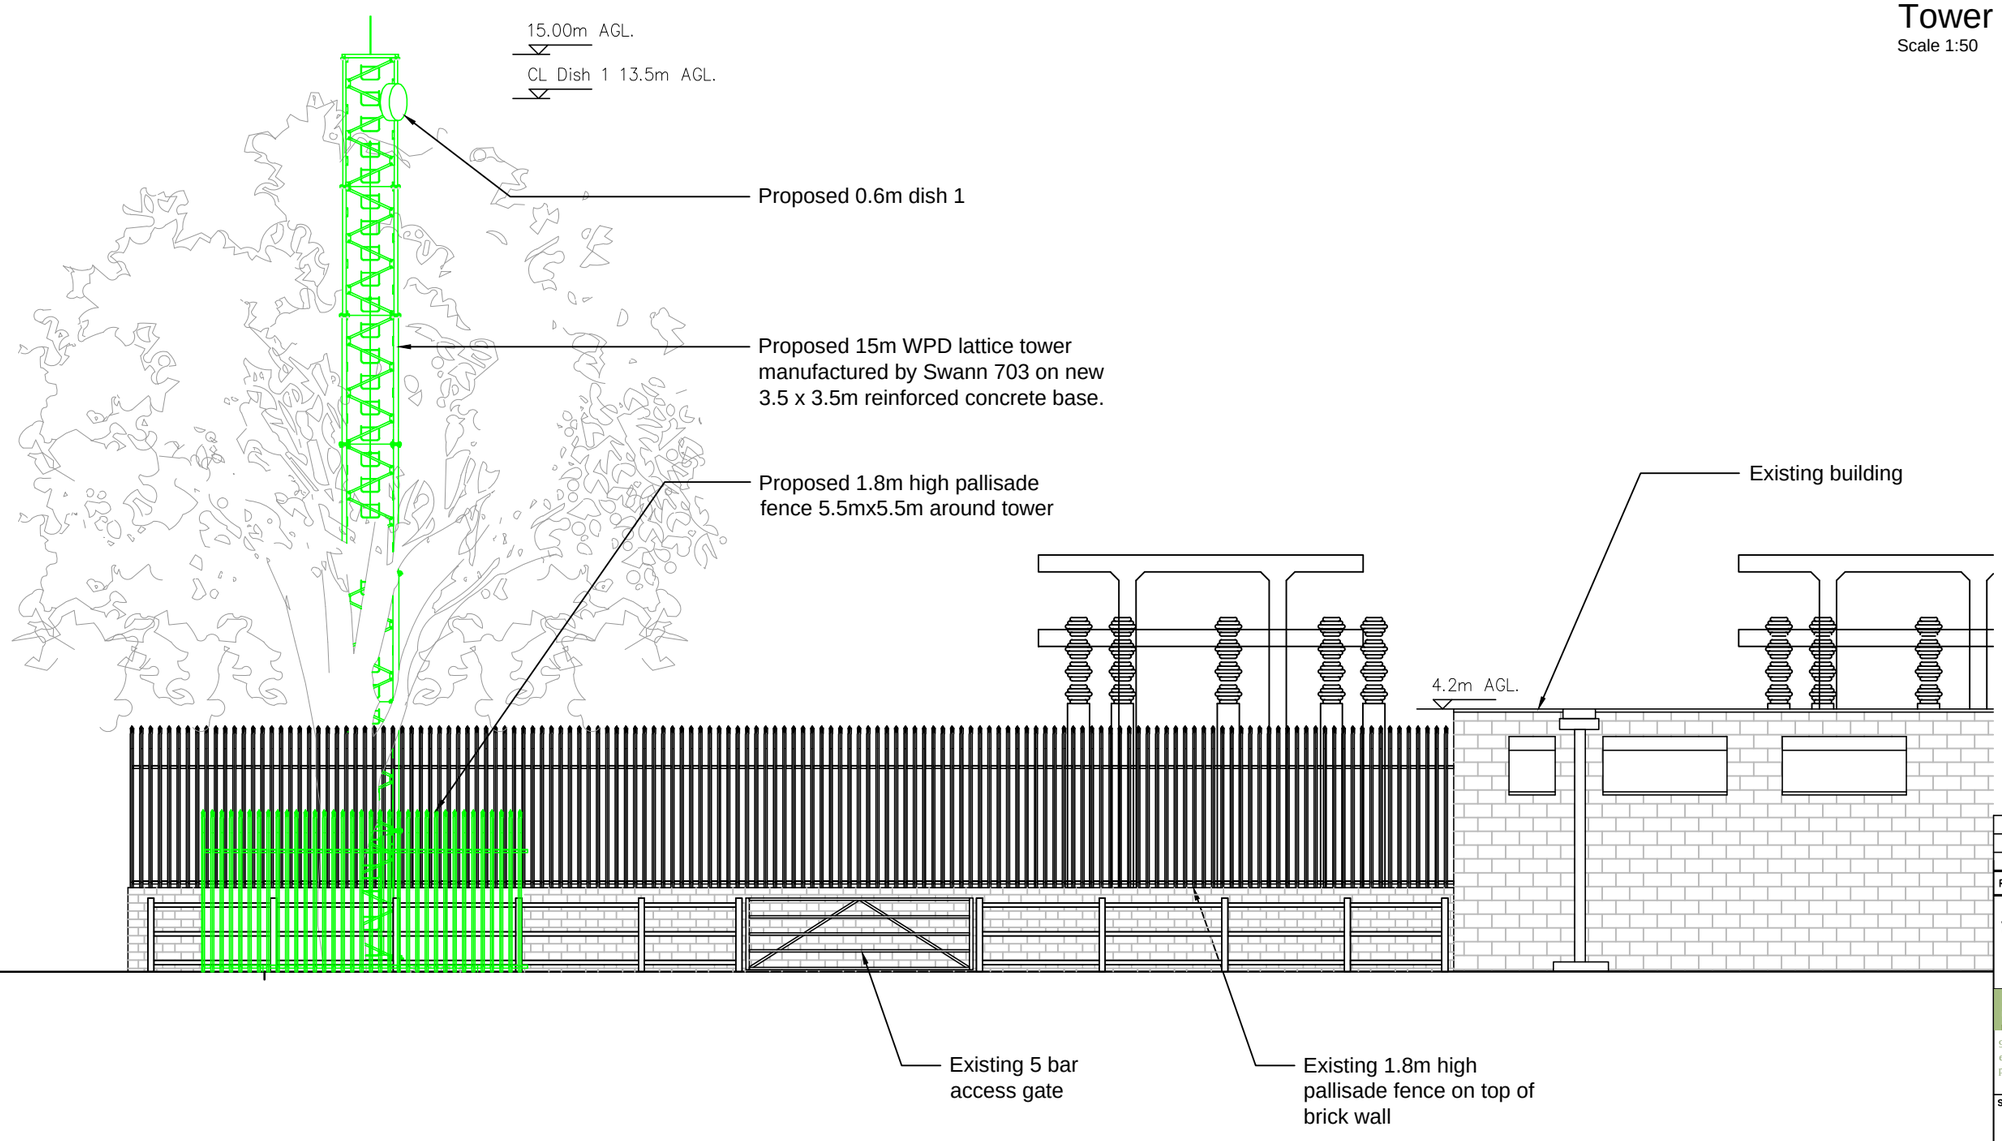

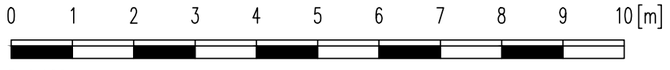

North Elevation
Scale 1:100

REV.	DATE	DESCRIPTION	CHK	APP
A	12/02/16	Planning issue	AB	SMP

WESTERN POWER DISTRIBUTION

SEVENTY-TWO
94 Station Road, Soham, Cambs. CB7 5DZ.
email: info@70-2.co.uk
phone: 07889400419

Site: CAULDON SUB STATION, EARLSWAY, CAULDON, ST10 3EN

Title: NORTH ELEVATION

Purpose of issue: PLANNING

Drawing no. CAU/003

Issue:	Scale:	Checked:	Date:
A	AS SHOWN	SMP	12/02/16
	Drn: AB Date: 12/02/16	Approv: JG	Date: 12/02/16

Consultant ref no:

ORIGINAL SIZE – A1