FACING BRICK WALL 225 THICK ON CONC FOUNDATION.
TIMBER INFILL PANELS
ALL CONSTRUCTION IN ACCORDANCE WITH GOVERNMENT GUIDELINES
"GARDEN WALLS BUILT TO BE SAFE"

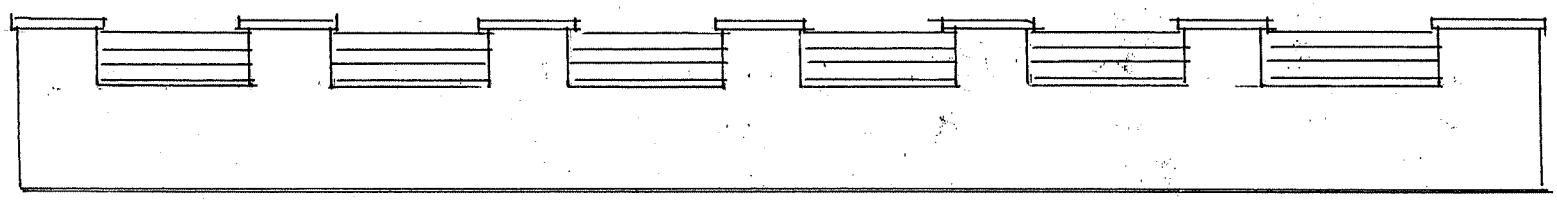

ELEVATION TO ROAD

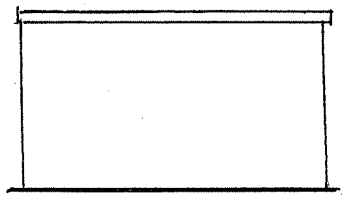

END

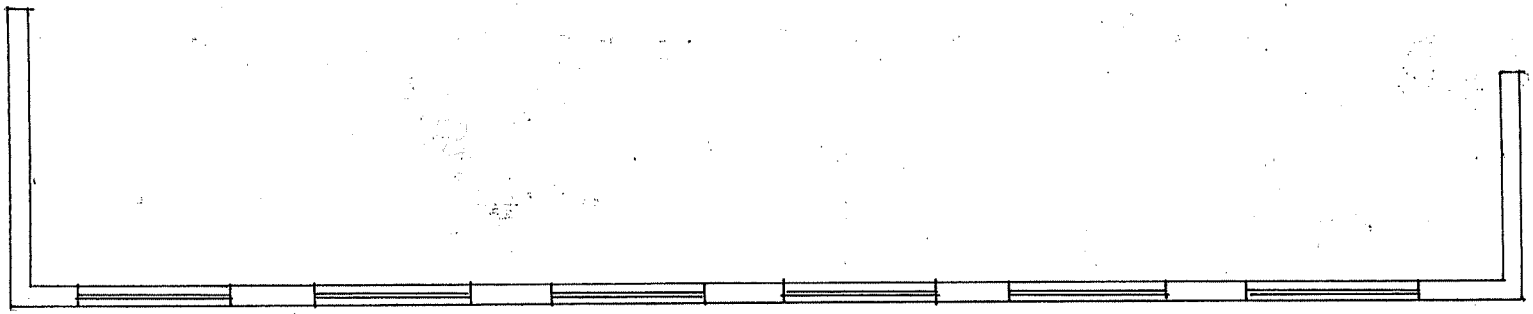

PLAN

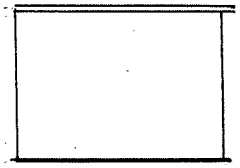

END

PROPOSED SCREEN WALL AT NO 30 HUNTERS CLOSE BIRMINGHAM
FOR MR P. BROWN

SCALE 1:100

SECTION

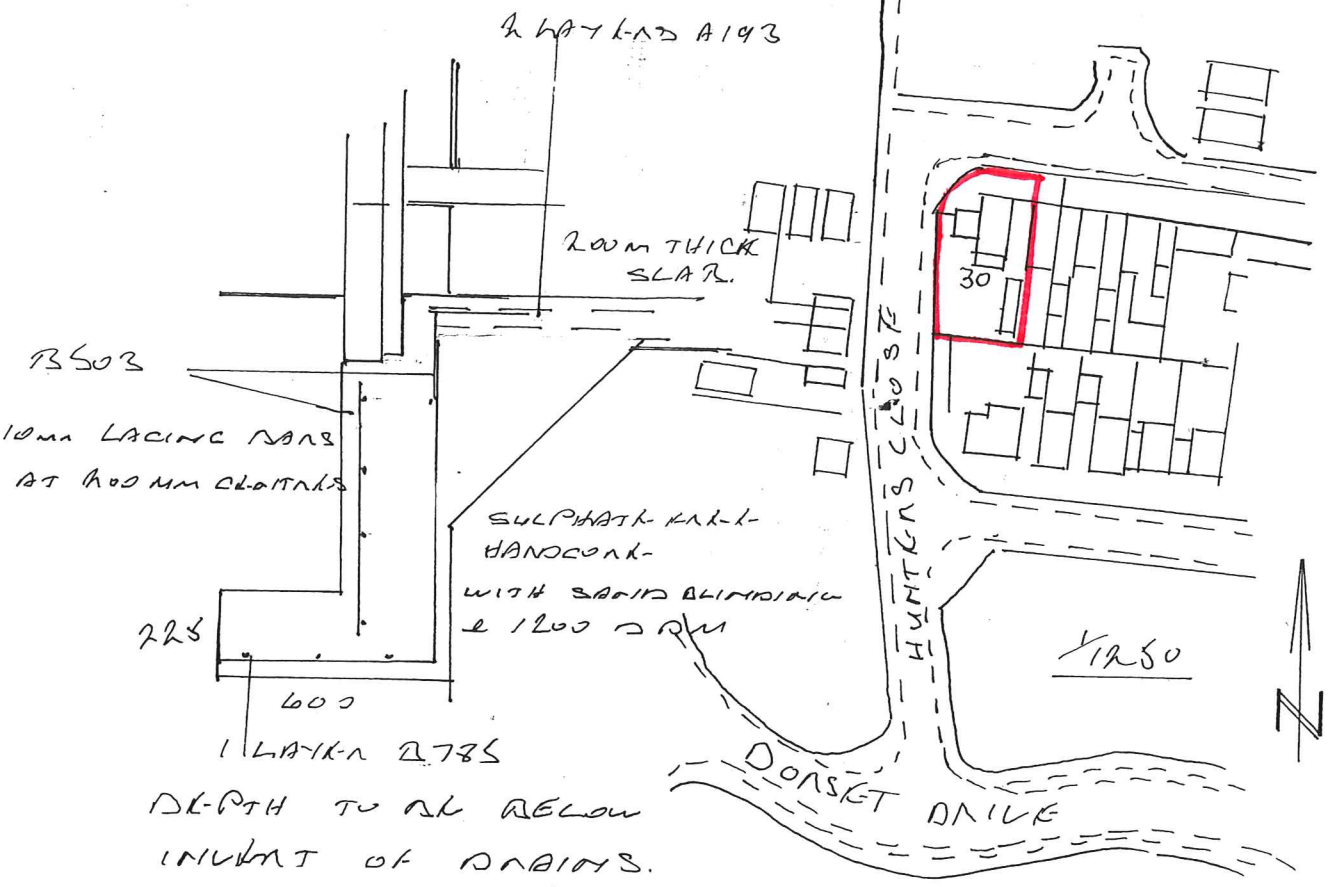

FOUNDATION DETAIL AS APPROVED PLAN FOR PREVIOUS EXTENSION

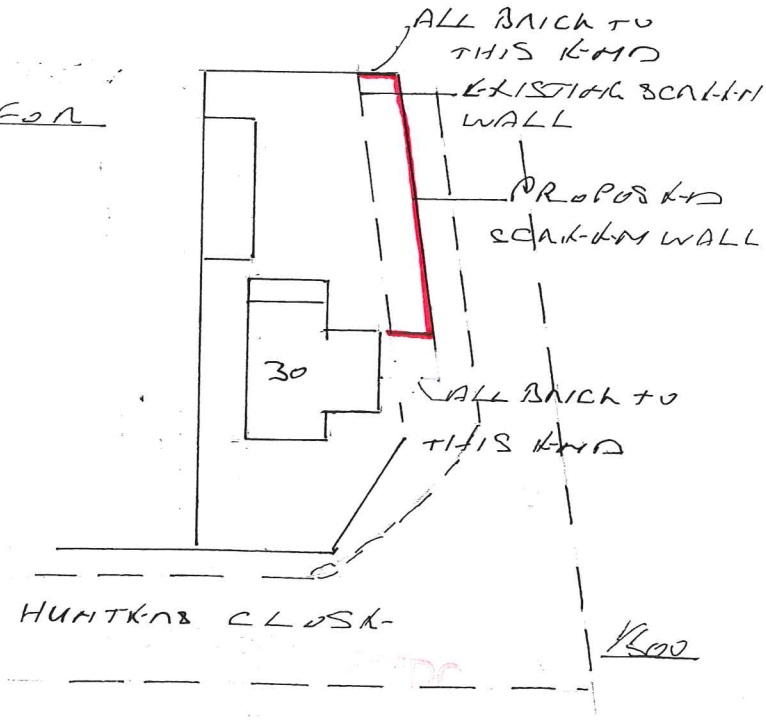

SCALLOPED WALL BUILT IN ACCORDANCE WITH GOVERNMENT GUIDELINES "GARDEN WALLS BETTER TO BE SAFE"

PROPOSED SINGLE STOREY REAR EXTENSION AND NEW SCALLOPED WALL AT 30 HUNTERS CLOSE RIDGMONT FOR MR P BROWN

Reference:	08/01874/FUL Biddulph

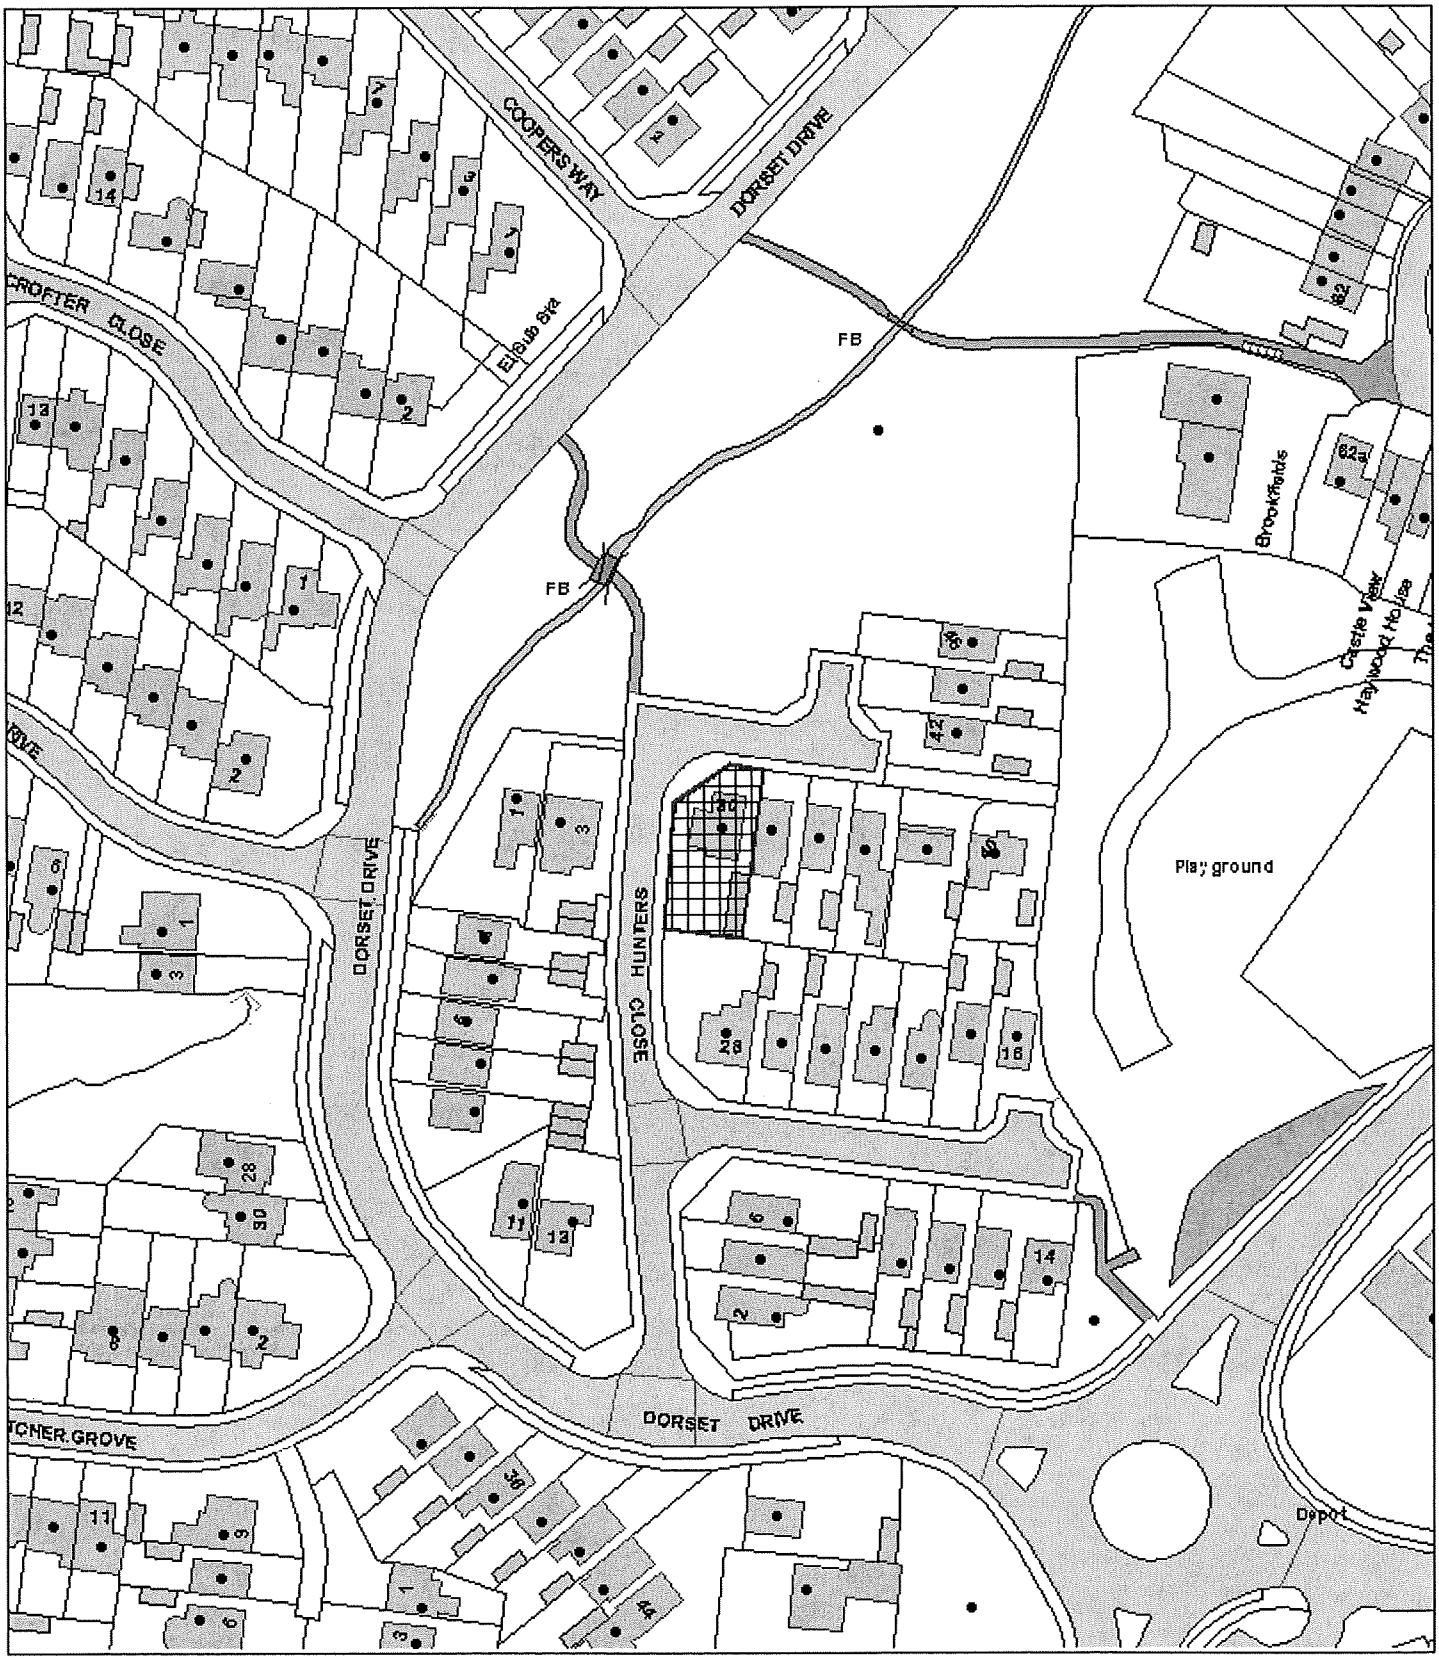

Scale : 1:1250

This copy has been produced specifically for the Map Return Scheme purposes only. No further copies may be made.

© Crown copyright. All rights reserved.
Staffordshire Moorlands District Council. Licence no. 100018384. 2007.

Organisation	SMDC
Department	Planning
Description	

STAFFORDSHIRE
moorlands
DISTRICT COUNCIL
ACHIEVING · EXCELLENCE

Simon W. Baker B.Ed MBA MILAM
Chief Executive

Dealt with by:	Mr Rob Duncan	Our ref:	RDUNCA/08/01874/FUL
Direct Dial:	01538 395400 Ext. 4120	Your ref:	
Email Address	planning@staffsmoorlands.gov.uk	Date:	24 October 2008

The Occupier
36 Hunters Close
Biddulph
Staffordshire Moorlands
ST8 6SY

Dear Sir/Madam

TOWN AND COUNTRY PLANNING ACT 1990
NOTIFICATION OF RECEIPT OF PLANNING APPLICATION

PROPOSAL : Boundary wall
LOCATION : 30 Hunters Close Biddulph Staffordshire Moorlands

The Staffordshire Moorlands District Council has received the above planning application.

The application can be viewed online at www.staffsmoorlands.gov.uk (click on Public Access Planning)

A copy of the application may be inspected at the Planning Reception, Leek Councils Connect, Moorlands House, Stockwell Street, Leek, ST13 6HQ from 8.45 a.m. to 5.15 p.m. Monday to Thursday and from 8:45 a.m. to 4:45 p.m on Fridays. Alternatively the application can viewed **strictly by prior arrangement** at the Biddulph Councils Connect and Cheadle Councils Connect. Please ring 0845 605 3013 to make the necessary arrangements, allowing at least 3 days notice.

Any views you may wish to make concerning the proposal should be made, in writing to this office, or emailed to planning@staffsmoorlands.gov.uk quoting the above reference number, within 21 days of the date of this letter. This will ensure that the points raised will be given consideration in the determination of the application. Please note that any views received may be disclosed to the Planning Applications Committee and will be available for public inspection and copy.

In view of the considerable number of neighbour consultations undertaken, it is not possible to respond to individual points raised. Initial correspondence will however be acknowledged and you will be notified of the decision in due course. Should you wish to discuss the application the Case Officer is available on the direct line above.

Please refer to the Planning Charter and Planning Portal, both of which are available on the Council's website for further guidance on the Planning Service and public access to it.

If you are NOT the sole owner/occupier of the premises, I shall be grateful if you will attempt to ensure that any other owner/occupiers of the premises are suitably notified of this planning application.

Yours faithfully,



M.W. Green
Head of Planning and Building Control