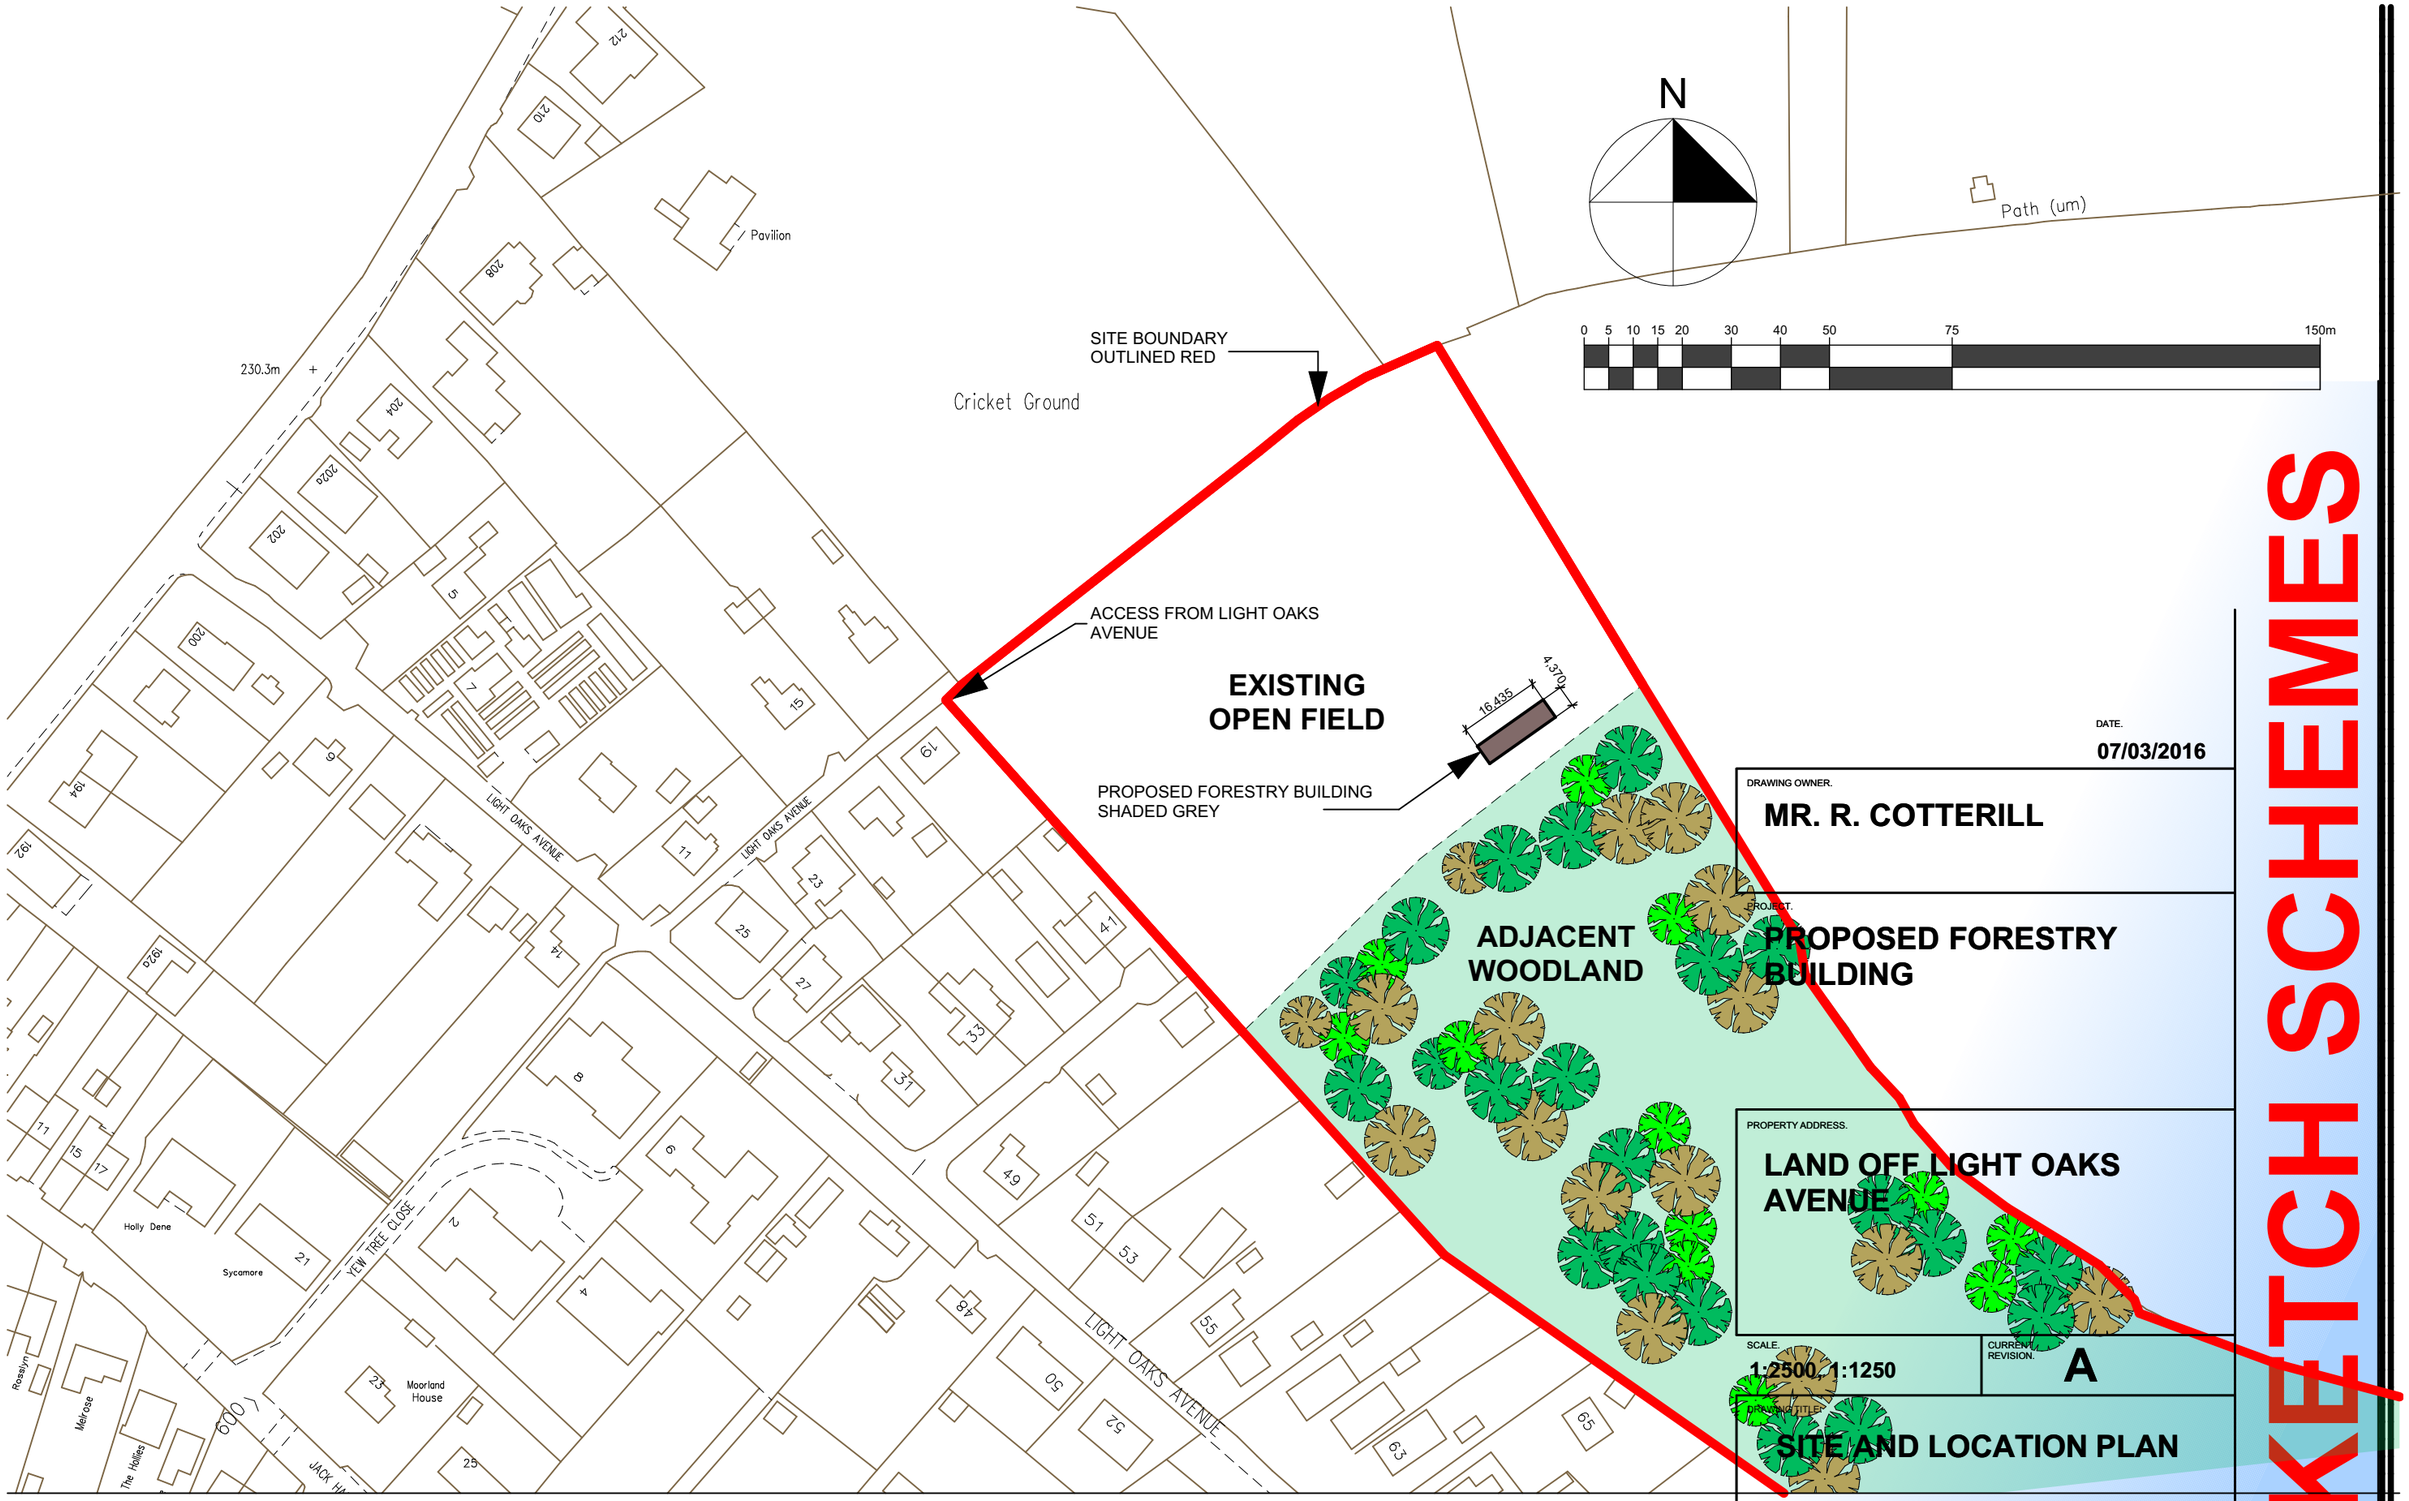

SKETCH SCHEMES

DATE.
07/03/2016

DRAWING OWNER.
MR. R. COTTERILL

PROJECT.
PROPOSED FORESTRY BUILDING

PROPERTY ADDRESS.
LAND OFF LIGHT OAKS AVENUE

SCALE.
1:2500, 1:1250

CURRENT REVISION.
A

DRAWING TITLE.
SITE AND LOCATION PLAN

DRAWING NUMBER.
RH-01-06A

A3

1:1250

SITE PLAN