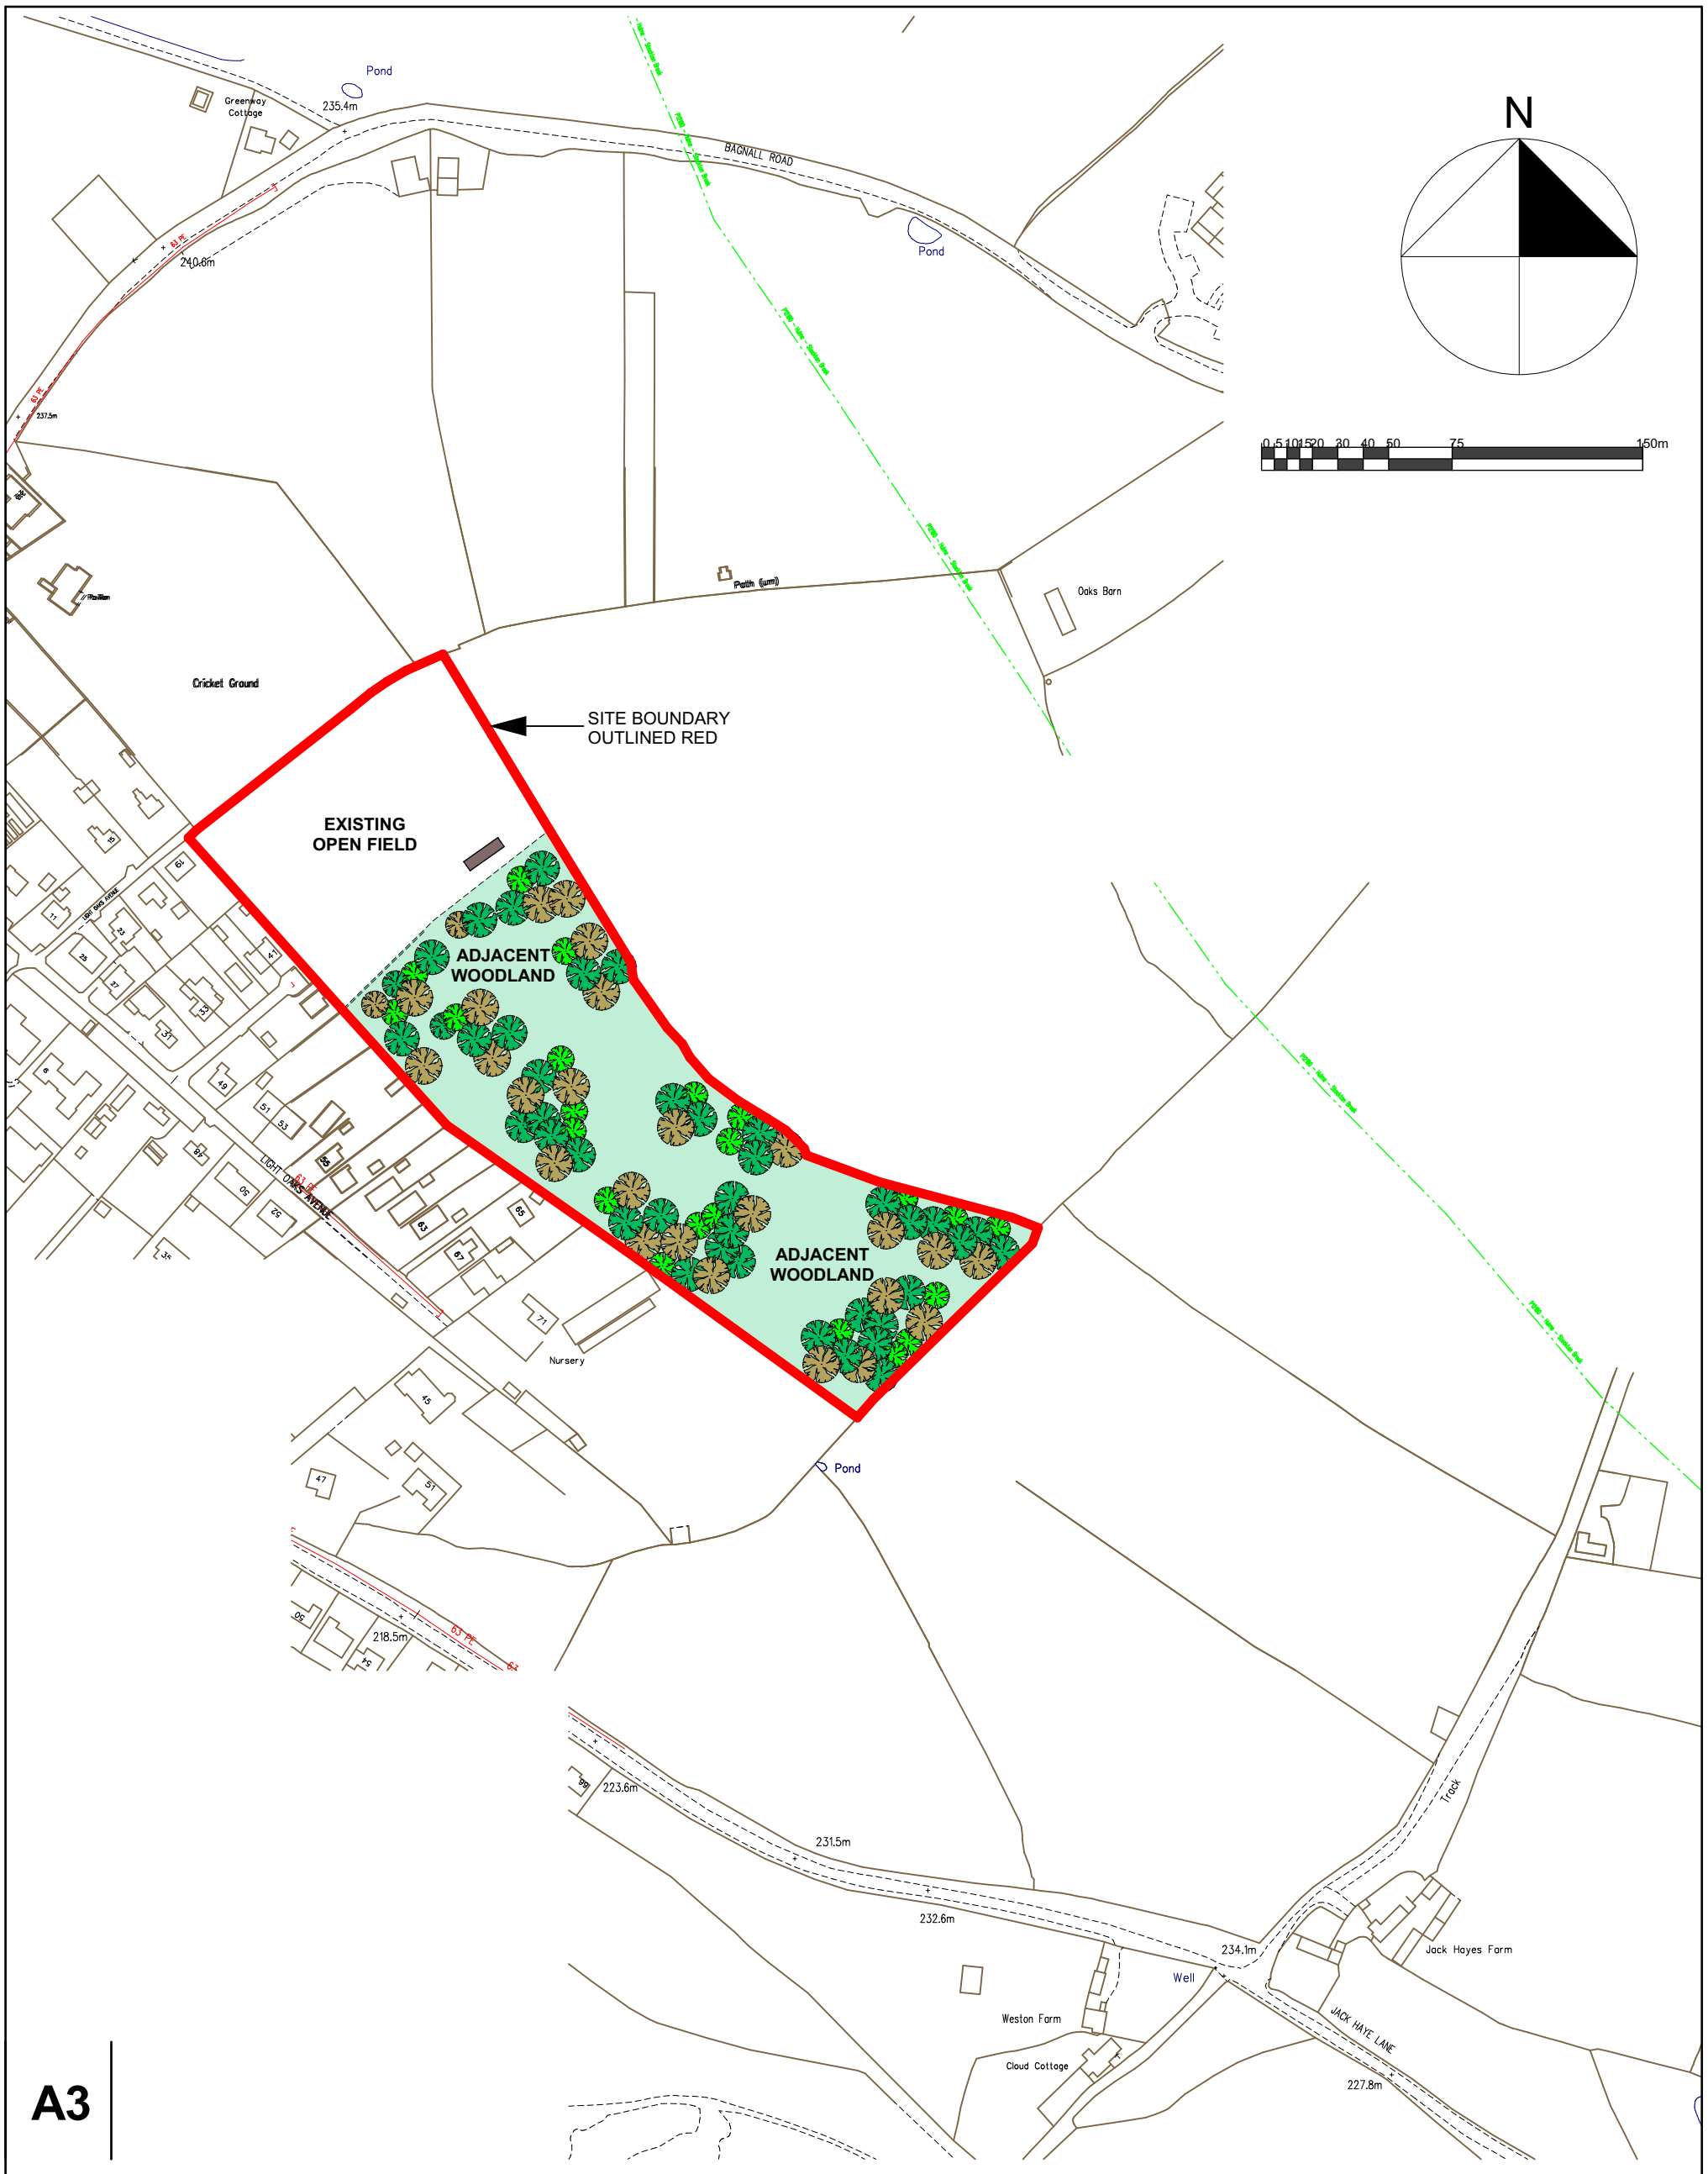


A3

1:2500

LOCATION PLAN

	DATE. 07/03/2016	SCALE. 1:2500	CURRENT REVISION.	DRAWING NUMBER. RH-01-07
DRAWING OWNER. MR. R. COTTERILL	PROJECT. PROPOSED FORESTRY BUILDING	DRAWING TITLE. LOCATION PLAN		