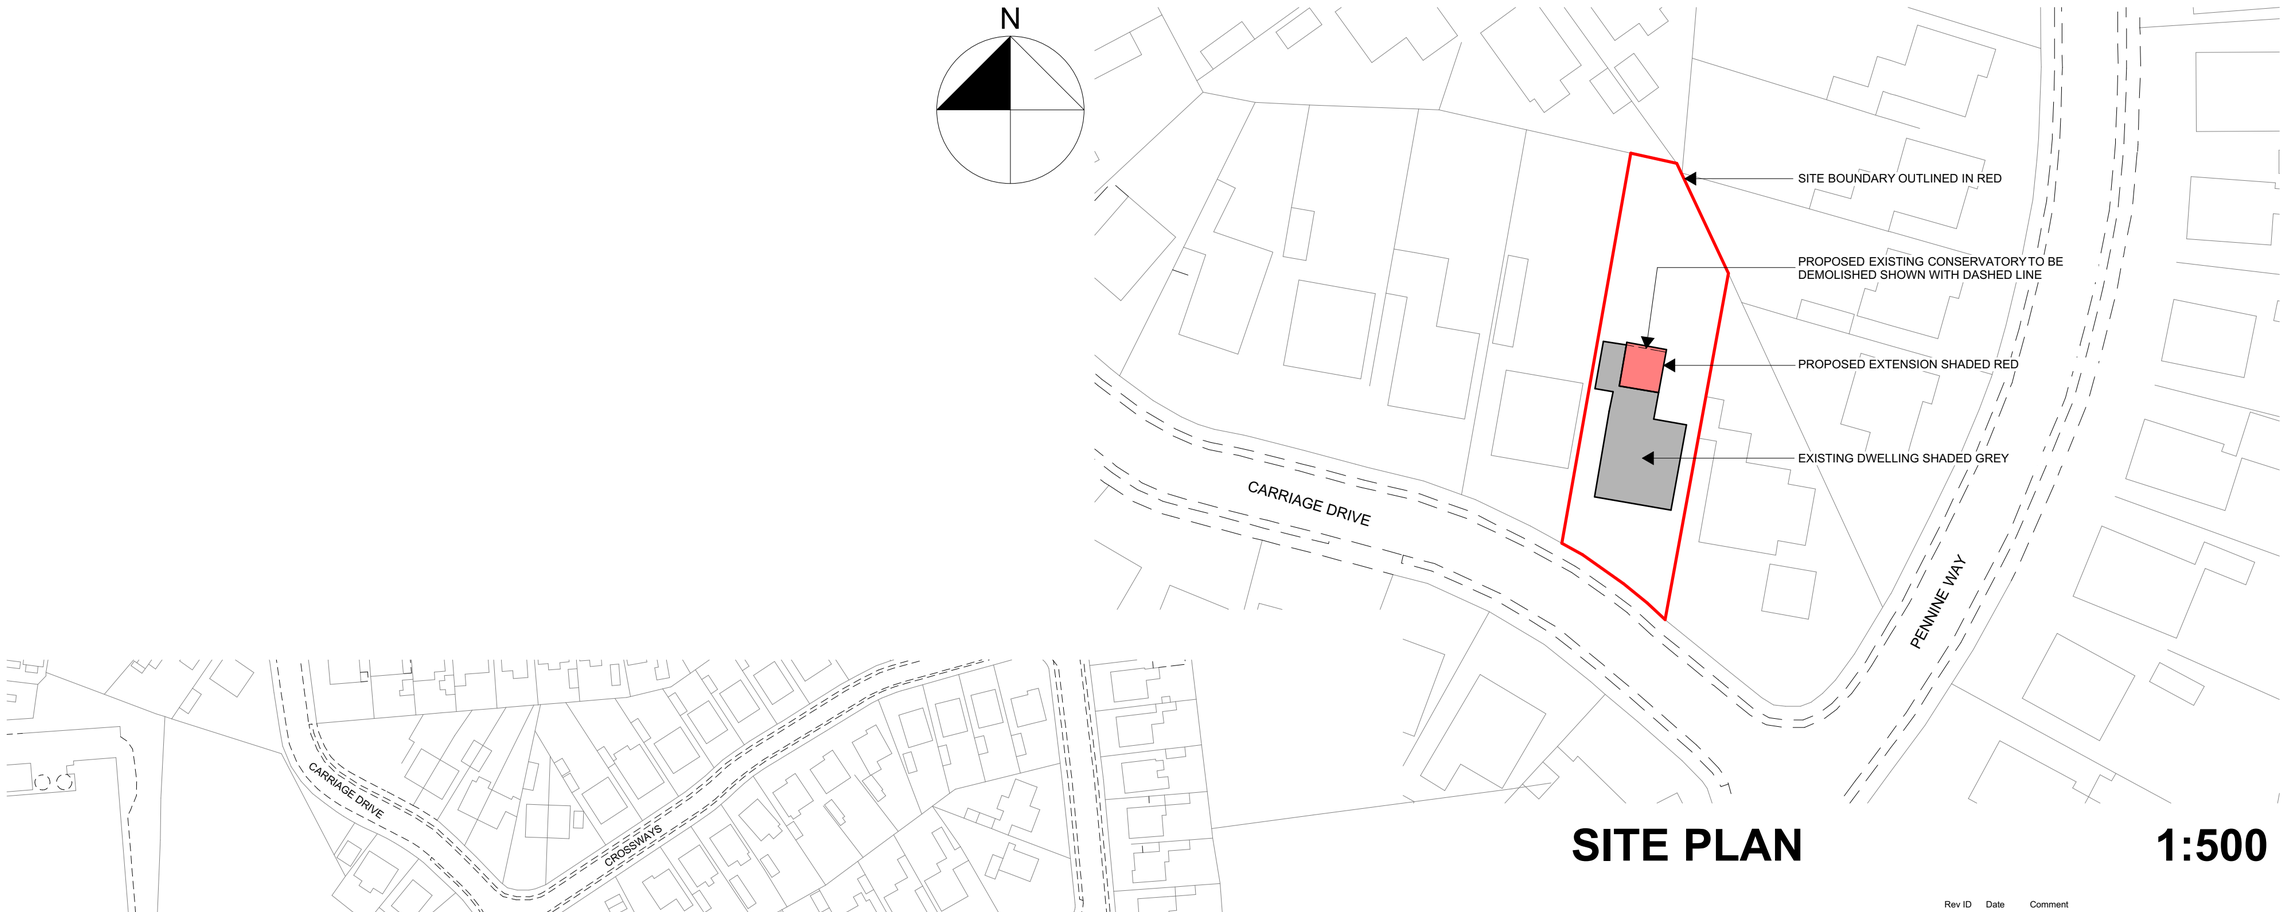

SITE PLAN

1:500

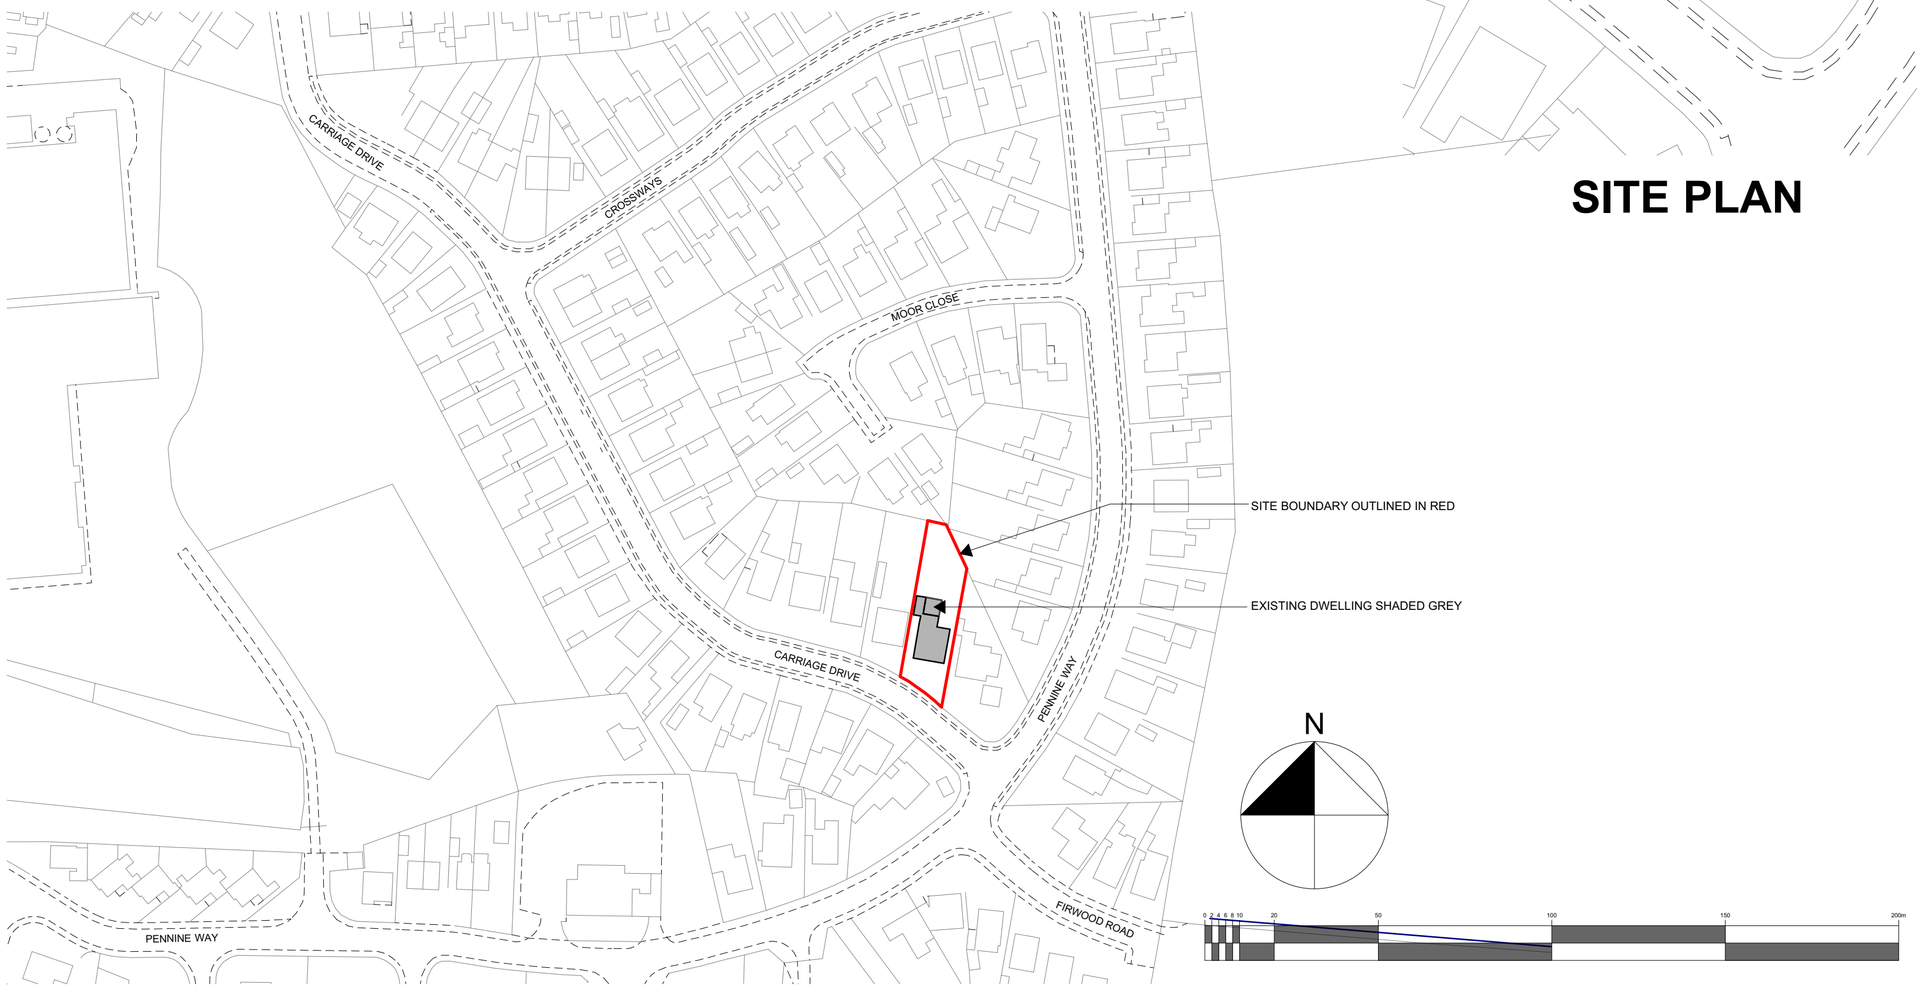

1:1250 LOCATION PLAN

Rev ID	Date	Comment

wood | goldstraw | yorath
ARCHITECTS QUANTITY SURVEYORS CDM CO-ORDINATORS

Churchill House, Regent Road, Stoke on Trent, ST1 3RH.
Tel: 01782 208000 Fax: 01782 208712 E-mail: info@woodgoldstraw.co.uk
www.woodgoldstraw.co.uk

Client.
Mr & Mrs D. Carter
35, Carriage Drive
Biddulph. ST8 7DZ

Project.
New Conservatory

Scale	Issue Date
1:500, 1:1250	21/03/2016
Sheet Size: A2	Drawn

Title.
SITE AND LOCATION PLAN

Drawing Number	/ (Revision)	Revison ID
3646-02-04		

CAD file path:
X:\2 S MILLINGTONS'S TEAM\3646 - Carter\Revision A - WORKING MODEL.pln

Copyright. Wood Goldstraw Yorath LLP.
Contractors are to check all dimensions on site and refer any discrepancies to the Architects immediately. Do not scale from this drawing.