N

Drain

Belvedere

221.6m

BM 222.56m

CLOUGH LANE

221.1m

BM 222.29m

Rouch

The Oaklands

219.7m

FORD HAYES LANE

HULME LANE

New Hous Farm

Proposed Location Plan 1:250

© Crown Copyright 2009. All rights reserved. Licence number 100020449

REV.	DATE	NOTE
A	20/04/09	Existing Approved Menage Repositioned at Clients Instruction

THIS DRAWING / DESIGN IS NOT TO BE REPRODUCED WITHOUT PRIOR CONSENT
TO BE READ IN CONJUNCTION WITH ALL STRUCTURAL OR OTHER SPECIALIST DRAWINGS / DETAILS AND IS NOT TO BE SCALED
ALL CONTRACTORS ARE TO CHECK GIVEN DIMENSIONS AND VERIFY ANY DISCREPANCY WITH JPK DESIGN LTD PRIOR TO CONSTRUCTION
COMMENCEMENT OF WORKS PRIOR TO FULL PLANNING / BUILDING REGULATIONS APPROVAL IS AT CONTRACTORS OWN RISK

JPK DESIGN LTD
CONCEPT DESIGN REALISATION
Specialists in Architectural Design
JPK Design Ltd. 83 Dimsdale Parade East, Wolstanton
Newcastle, Staffordshire. ST5 8DP
t: 01782 622321 e: jason.knight@jpkdesign.co.uk

DRAWING TITLE: Location Plan
PROJECT: Proposed Menage at Clough Lane, Hulme,
Stoke-on-Trent, Staffordshire
CLIENT: Geoff Bowker
SCALE: 1:1250
DRG. No.: 08/3/2407/2 A
DATE: August 2008
DRAWN BY: R, Winkle

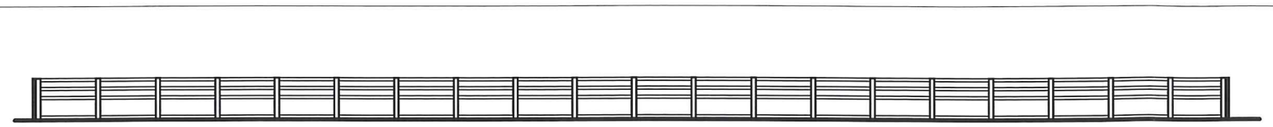

Proposed Side Elevations

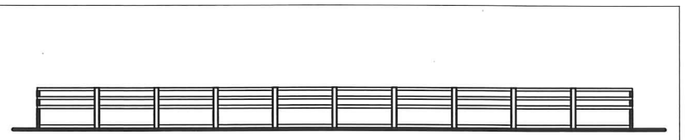

Proposed End Elevation

Proposed End Elevation

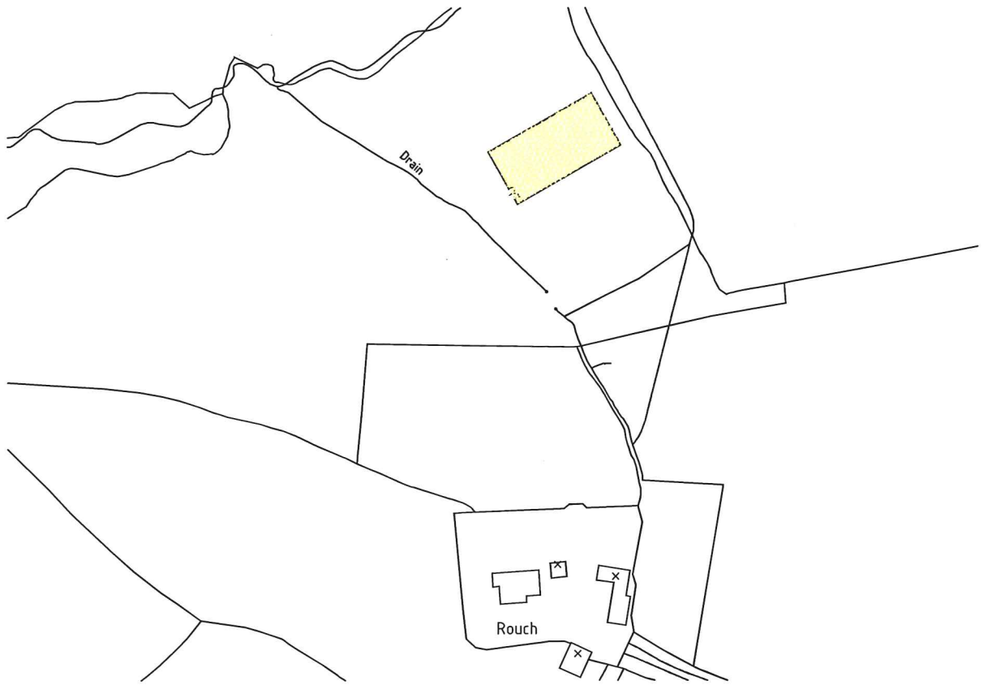

Proposed Site Plan 1:2000

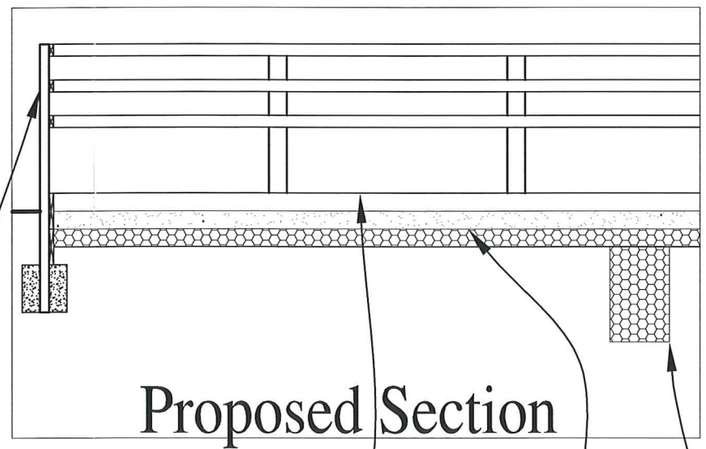

Proposed Section

150 x 75mm pressure tanalized fence posts, concreted in to floor, fitted with pressure tanalized cross rails 100 x 38mm.

Pressure tanalized kick boards 300 x 38mm, to finish at 150mm above surface finish.

Stable track sand rubber fibre pre-mix on top of heat sealed needle punched seperating membrane, on top of a clean stone sub base, all laid on top of a geotec membrane.

Drainage channels



Existing Site Plan 1:2000

REV.	DATE	NOTE
A	20/04/09	Existing Approved Menage Repositioned at Clients Instruction

THIS DRAWING / DESIGN IS NOT TO BE REPRODUCED WITHOUT PRIOR CONSENT
TO BE READ IN CONJUNCTION WITH ALL STRUCTURAL OR OTHER SPECIALIST DRAWINGS / DETAILS AND IS NOT TO BE SCALED
ALL CONTRACTORS ARE TO CHECK GIVEN DIMENSIONS AND VERIFY ANY DISCREPANCY WITH JPK DESIGN LTD PRIOR TO CONSTRUCTION COMMENCEMENT OF WORKS PRIOR TO FULL PLANNING / BUILDING REGULATIONS APPROVAL IS AT CONTRACTORS OWN RISK

JPK DESIGN LTD
CONCEPT DESIGN REALISATION
Specialists in Architectural Design
JPK Design Ltd. 83 Dimsdale Parade East, Wolstanton
Newcastle, Staffordshire. ST5 8DP
t: 01782 622321 e: jason.knight@jpkdesign.co.uk

DRAWING TITLE
Planning Drawing

PROJECT
Proposed Menage at Clough Lane, Hulme,
Stoke-on-trent, Staffordshire

CLIENT
Geoff Bowker

SCALE	DRG. No.	A
1:200, 1:1000	08/3/2407/1	
DATE: August 2008		
DRAWN BY: M.Lacey		