

Front elevation

Red/ brown facing brickwork to match existing

Brown/ Grey roofing tiles

take out existing door build up in part -fit new window

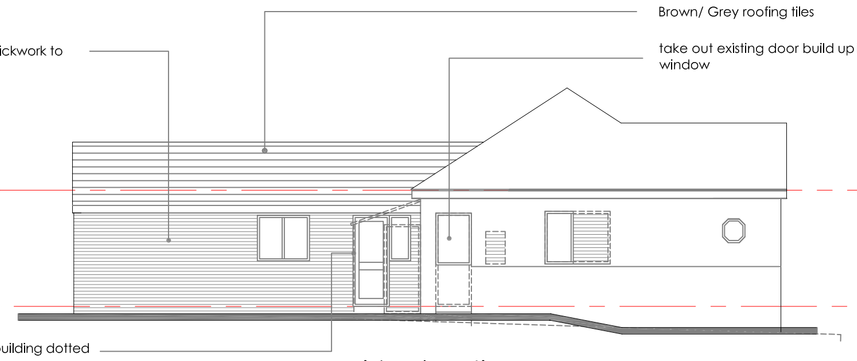

profile of existing outbuilding dotted to be removed

take off existing render - clean down brickwork as reqd

side elevation

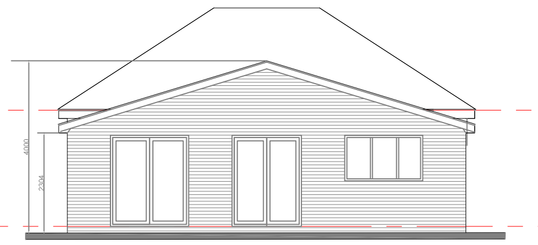

rear elevation

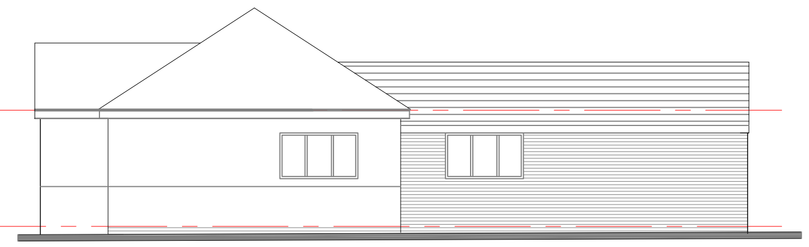

side elevation

form new window in side elevation

This drawing is copyright and should not be reproduced without permission.
The contractor is responsible for checking dimensions and levels and drainage inverts prior to commencing works - any discrepancy to be verified before proceeding..figured dimensions only to be worked to: DO NOT SCALE.
All work to be carried out in accordance with the current Building Regulations, British Standards/Codes of practice and statutory authority bye -laws and recommendations.

Revision	Comments	Date

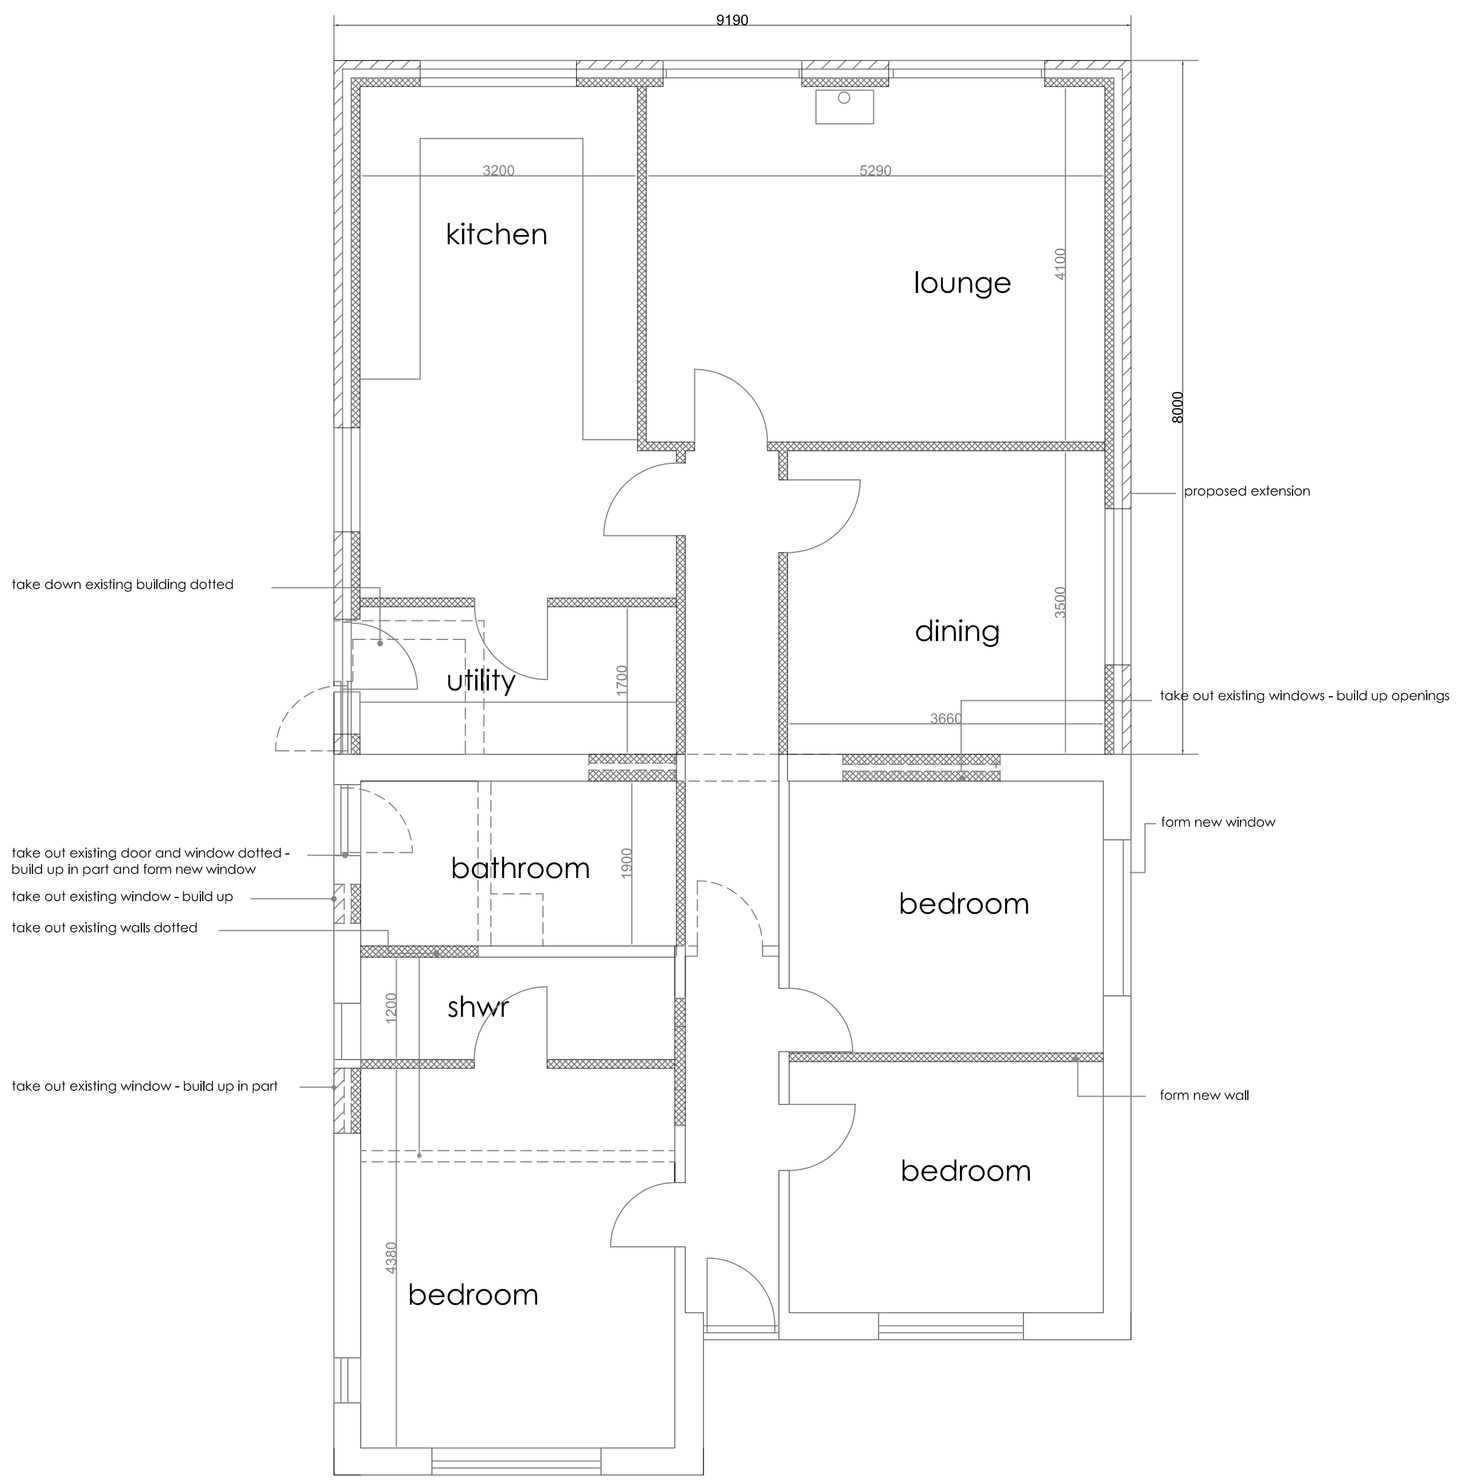

ground floor plan

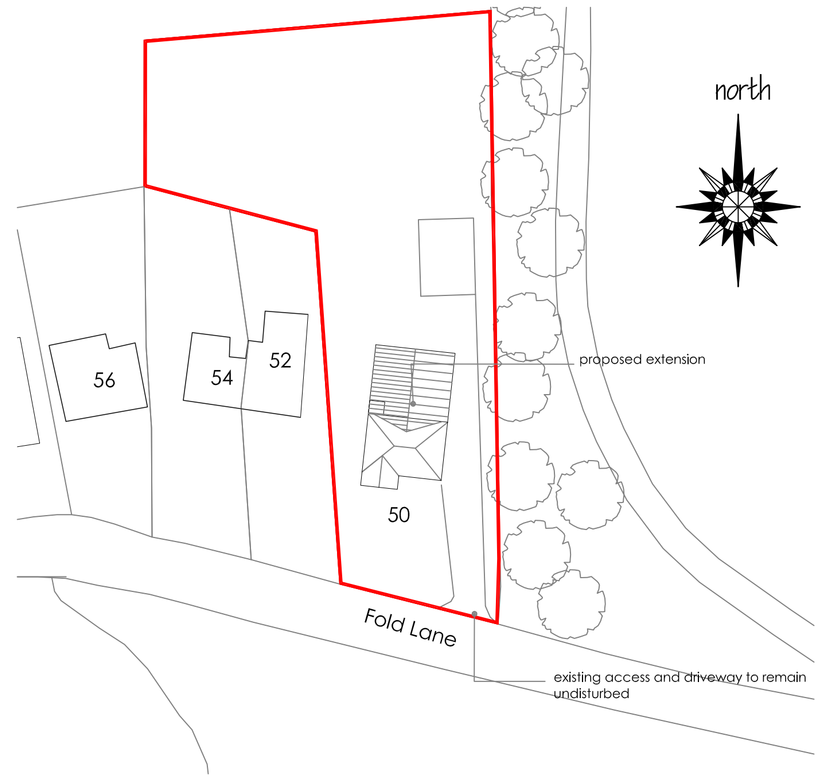

Site plan 1:500



Location plan 1:1250

Robert Berry MCIAT
Architectural services
10 Truro Close, Congleton, Cheshire, CW12 3BD
t : 01260 279098 m : 07790 179093 e: robert.berry10@yahoo.co.uk

Client
Mr & Mrs D Nixon.

Project
Proposed alterations and extension to 50 Fold Lane Biddulph, Stoke On Trent, ST8 7SG

Title
Scheme layout plan

Scale @A1 1:50 1:100

Date March 2016

Drg no 1532/04 Rev