SITE PLAN "THE COTTAGE, CITY LANE.

FIRST FLOOR PLAN

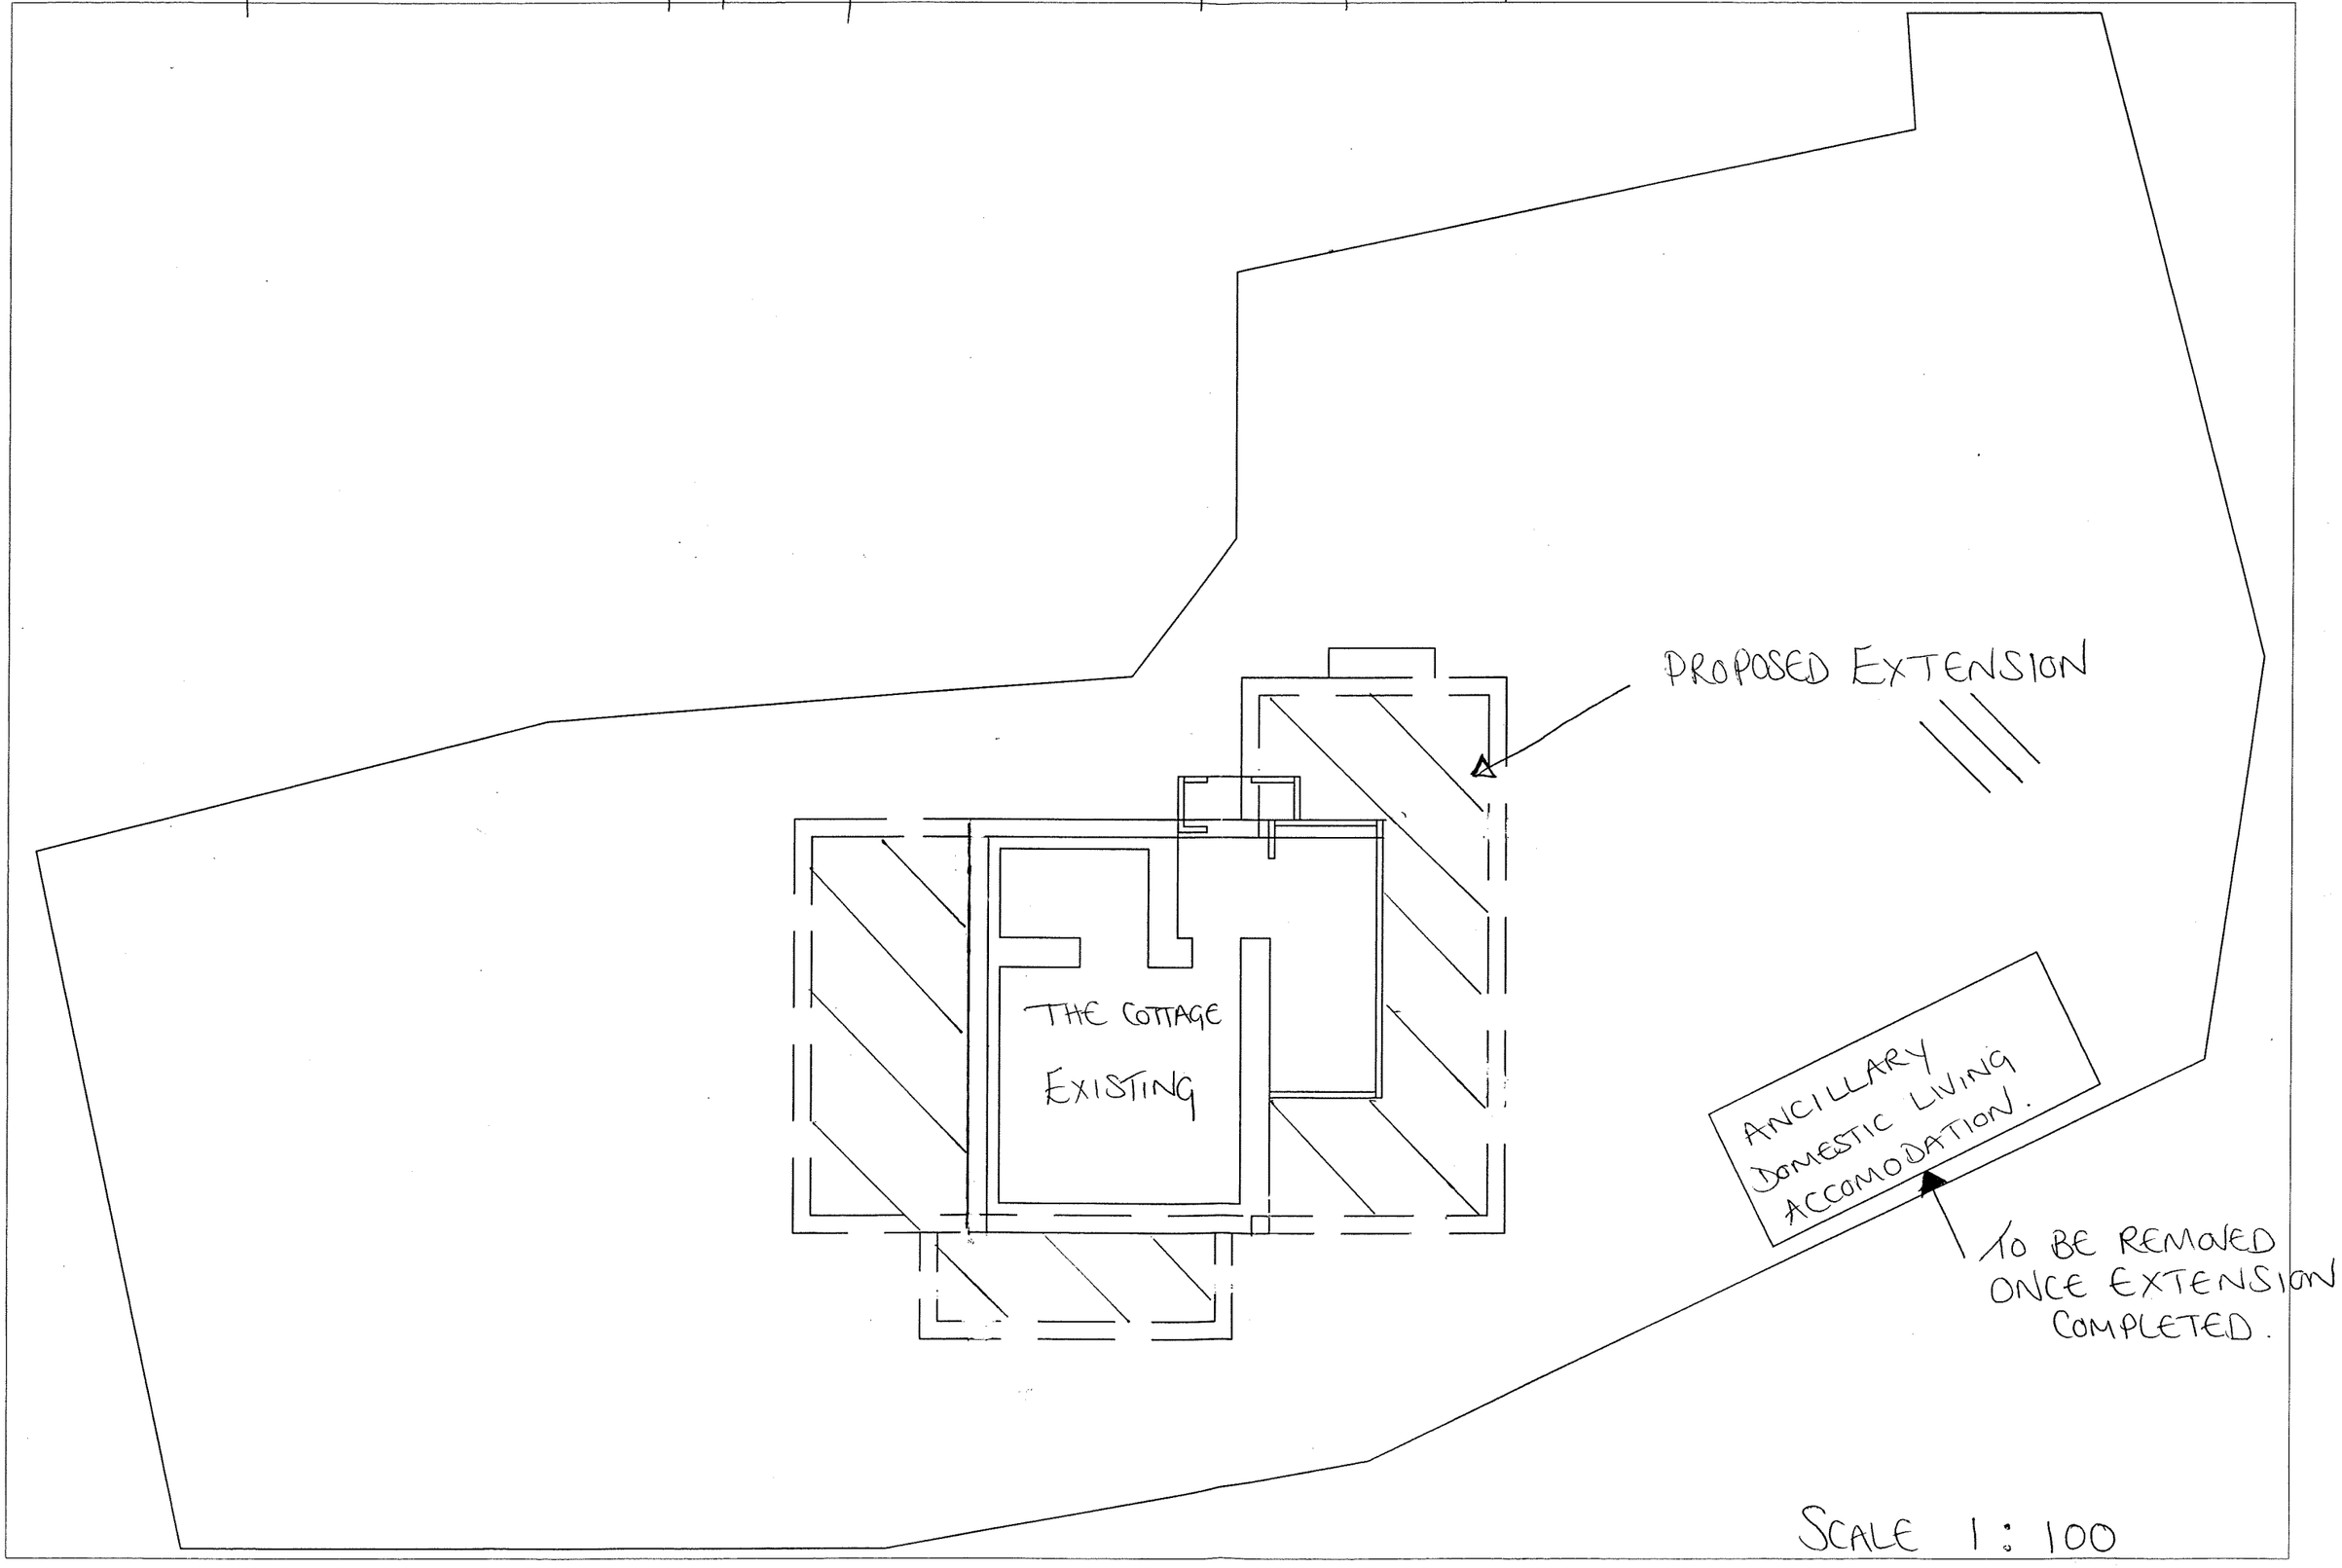

SCALE 1:100