New Detached Dormer Bungalow for Mr & Mrs R Aldridge
The Paddock c/o Westfields
Clay Lake, Endon, Stoke-on-Trent ST9 9BT
Planning Application Reference PP-04908440Contact Hom
= 01782 503519 Mob = 07866 253869

Our Drawing Ref ALD/2016/2212/004

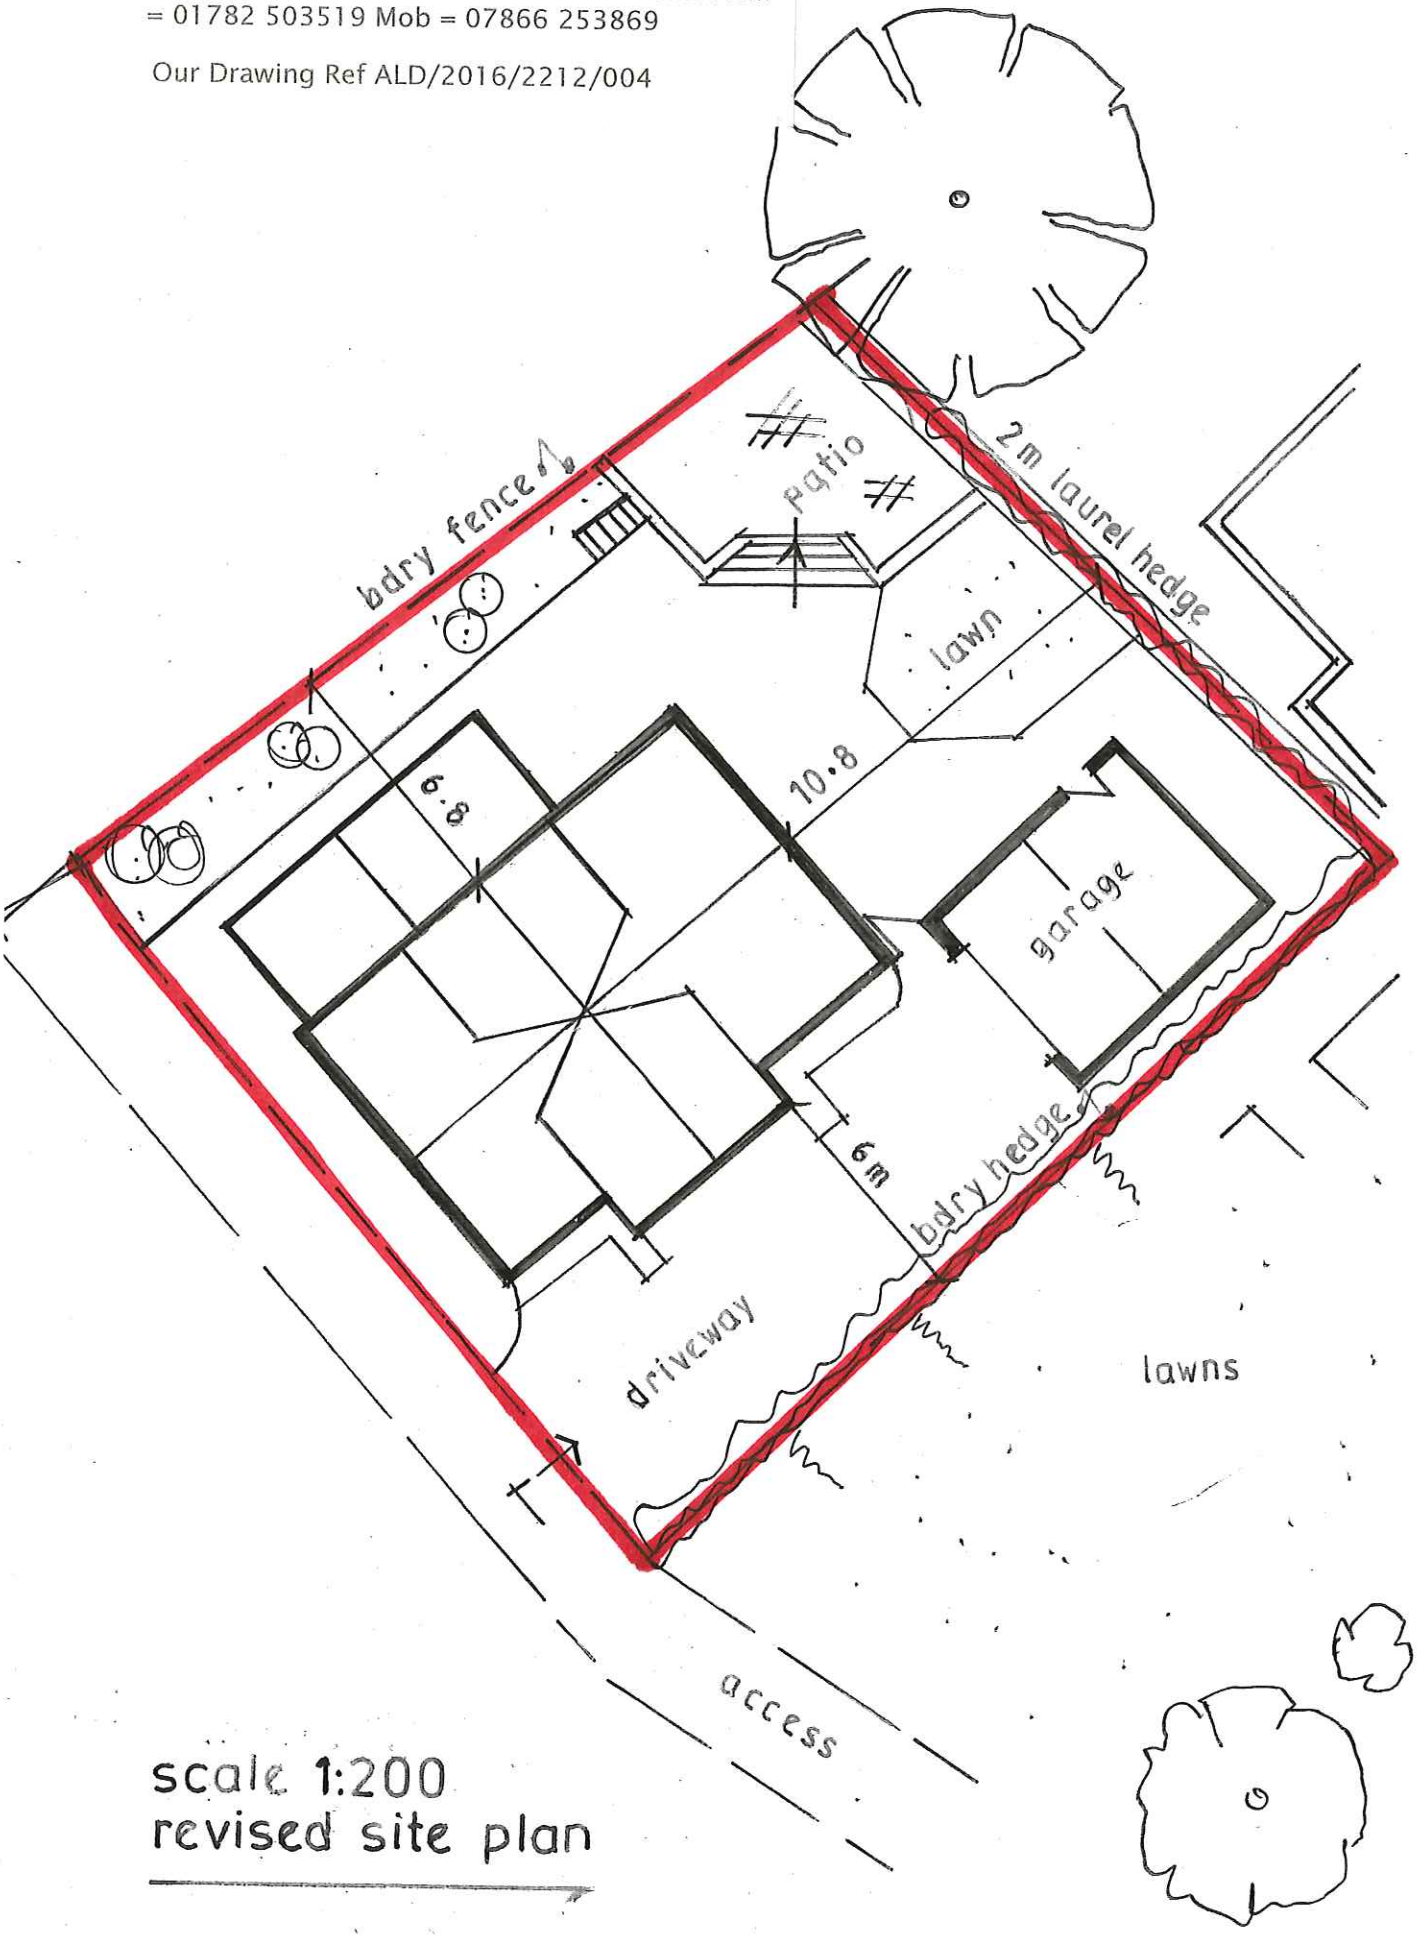

scale 1:200
revised site plan