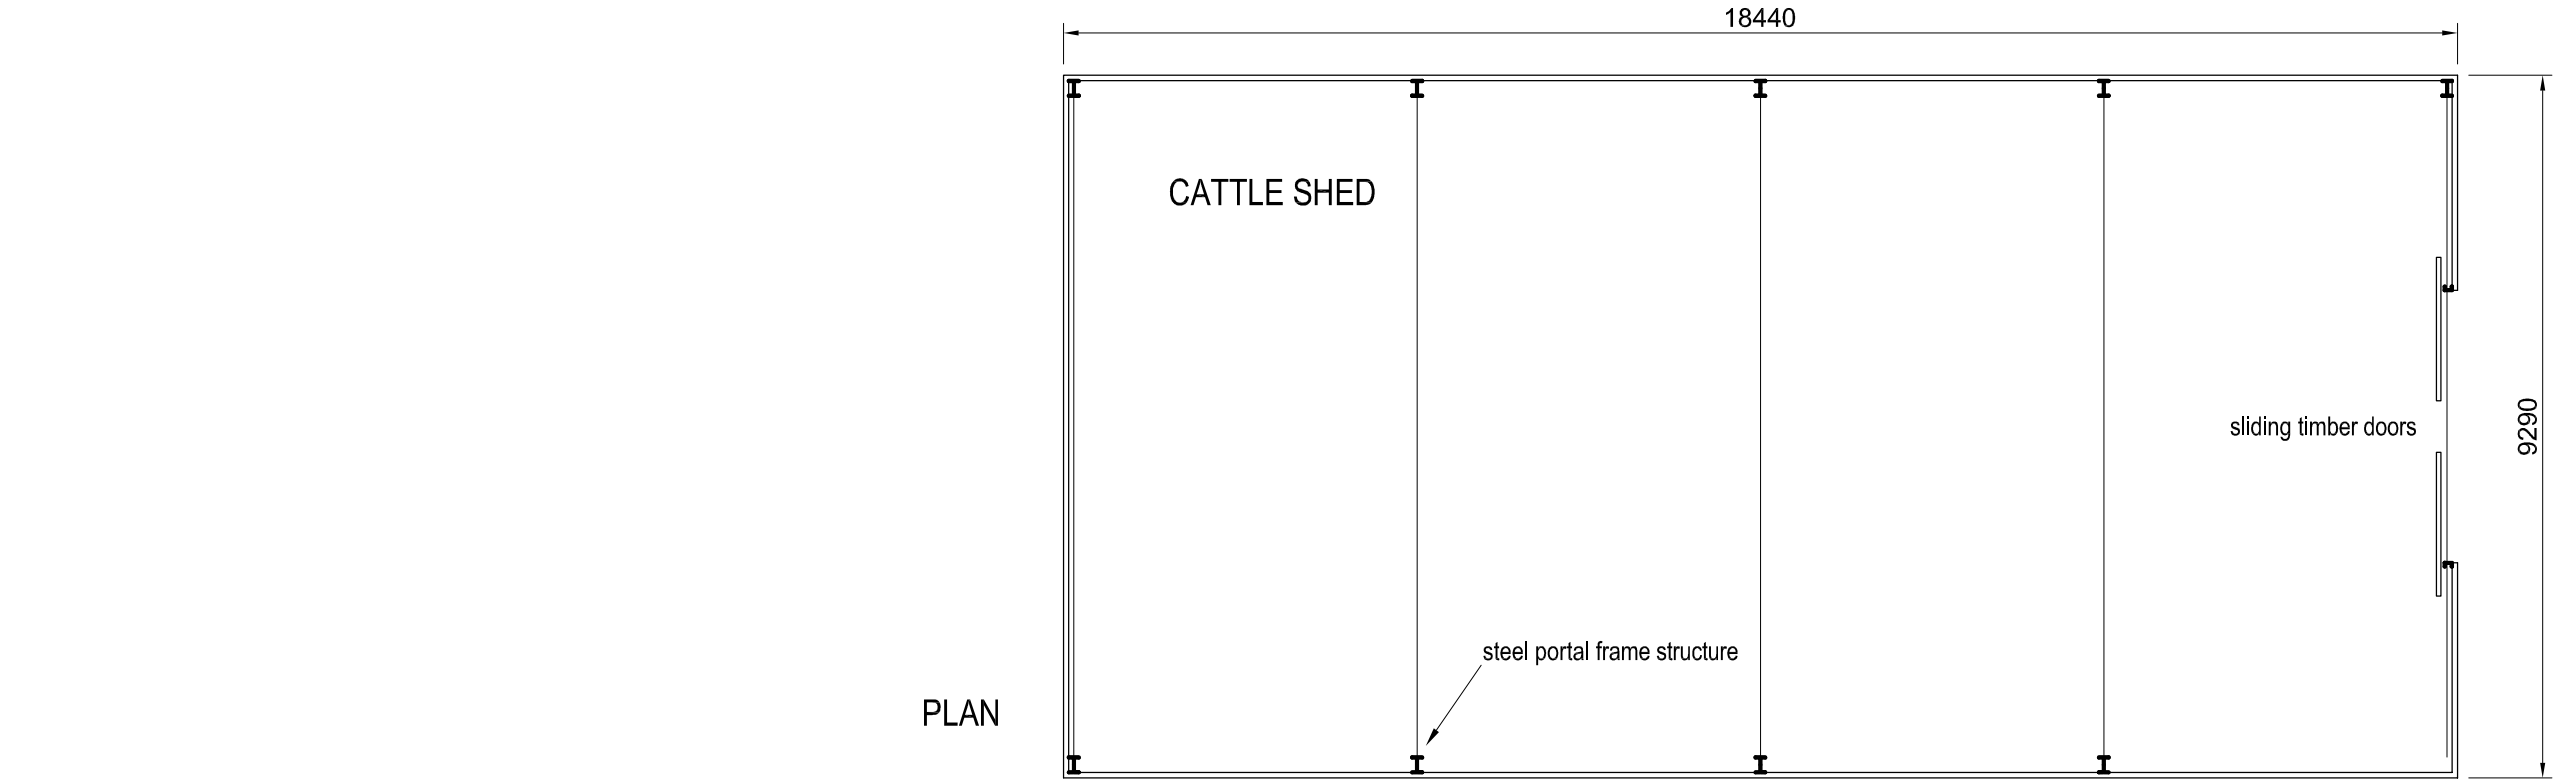

PLAN

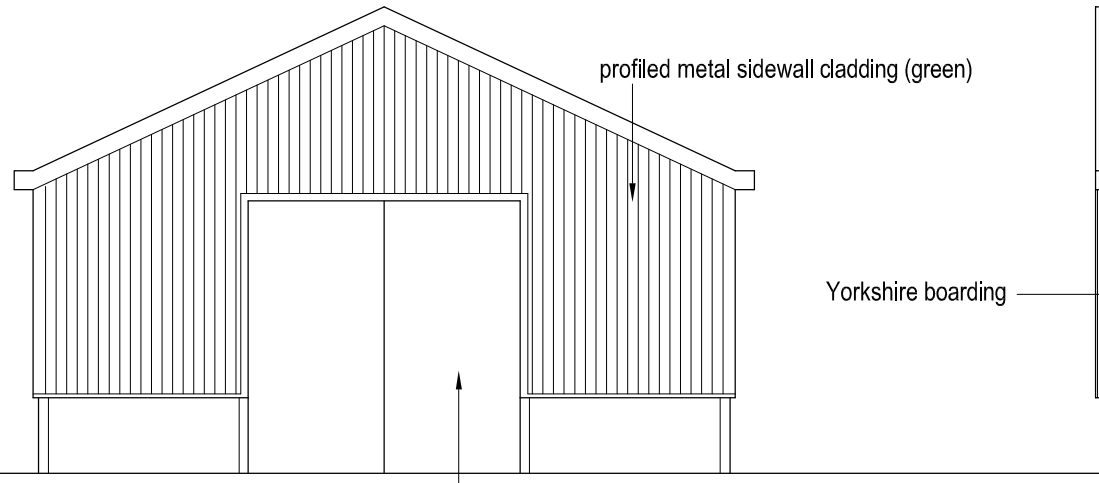

WEST ELEVATION

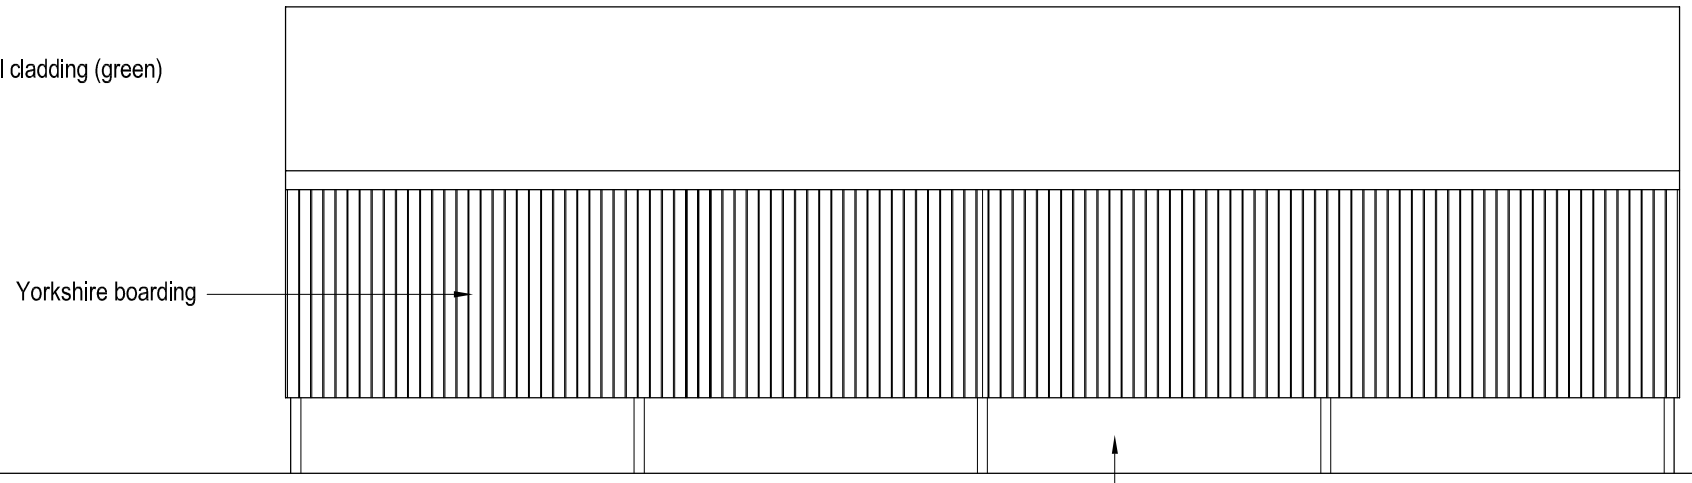

SOUTH ELEVATION

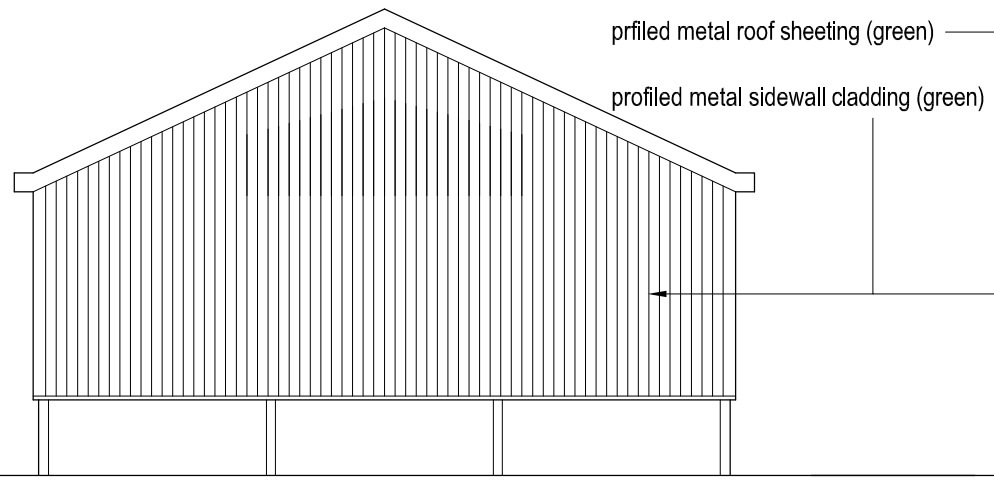

EAST ELEVATION

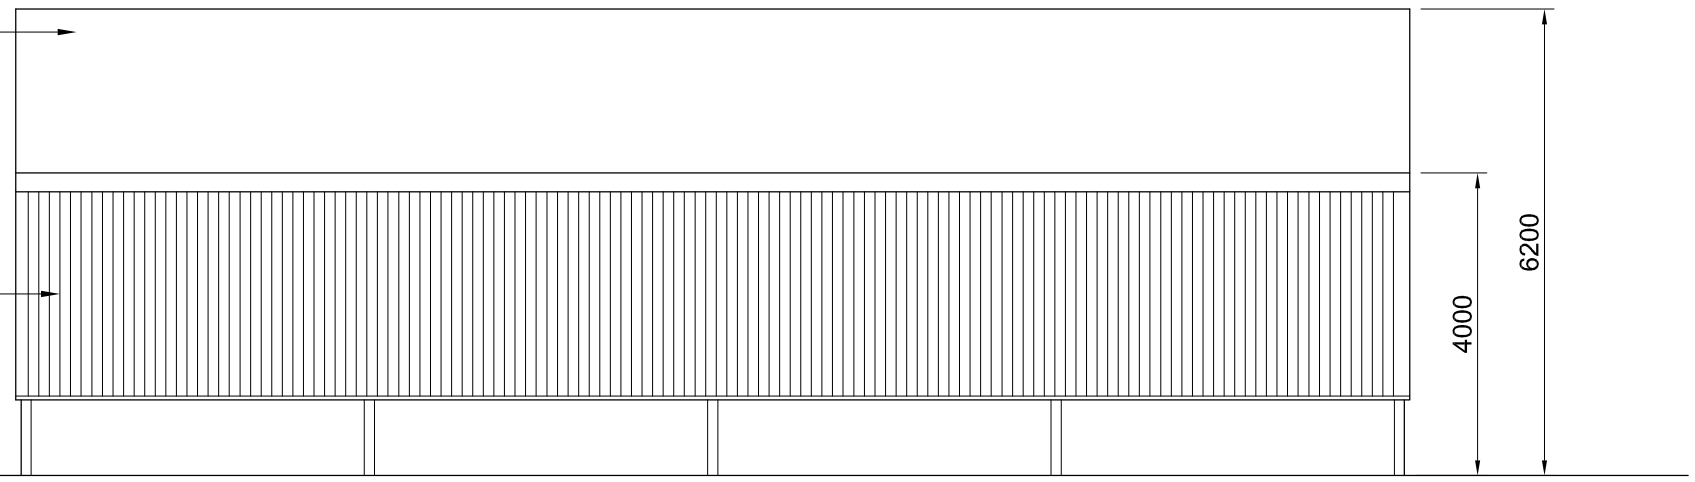

NORTH ELEVATION

Revisions

A	Roof pitch rev	23.03.16

0 1 2 3 4 5m

job Gibraltar Farm, Longsdon
Proposed Replacement Cattle Shed

title Plan and Elevations as Proposed

date 22.03.16 | scale 1/100 @ A3 | dwg. no. GF-20 | rev. A

Ian Ankers architecture
Building and Design Consultants
Ryecroft Farm, Rushton Spencer, Macclesfield, SK11 0RP
t 01260 546944
e ian@iankers.co.uk
w www.iankers.co.uk