SPECIFICATION

DOOR
PPC ALUMINIUM, COLOUR WHITE. 6MM TOUGHENED OUTER GLASS, 6.4MM LAMINATED LOW E INNER GLASS.

WINDOWS
WHITE UPVC, 6MM TOUGHENED OUTER GLASS, 6.4MM LAMINATED LOW E INNER GLASS.

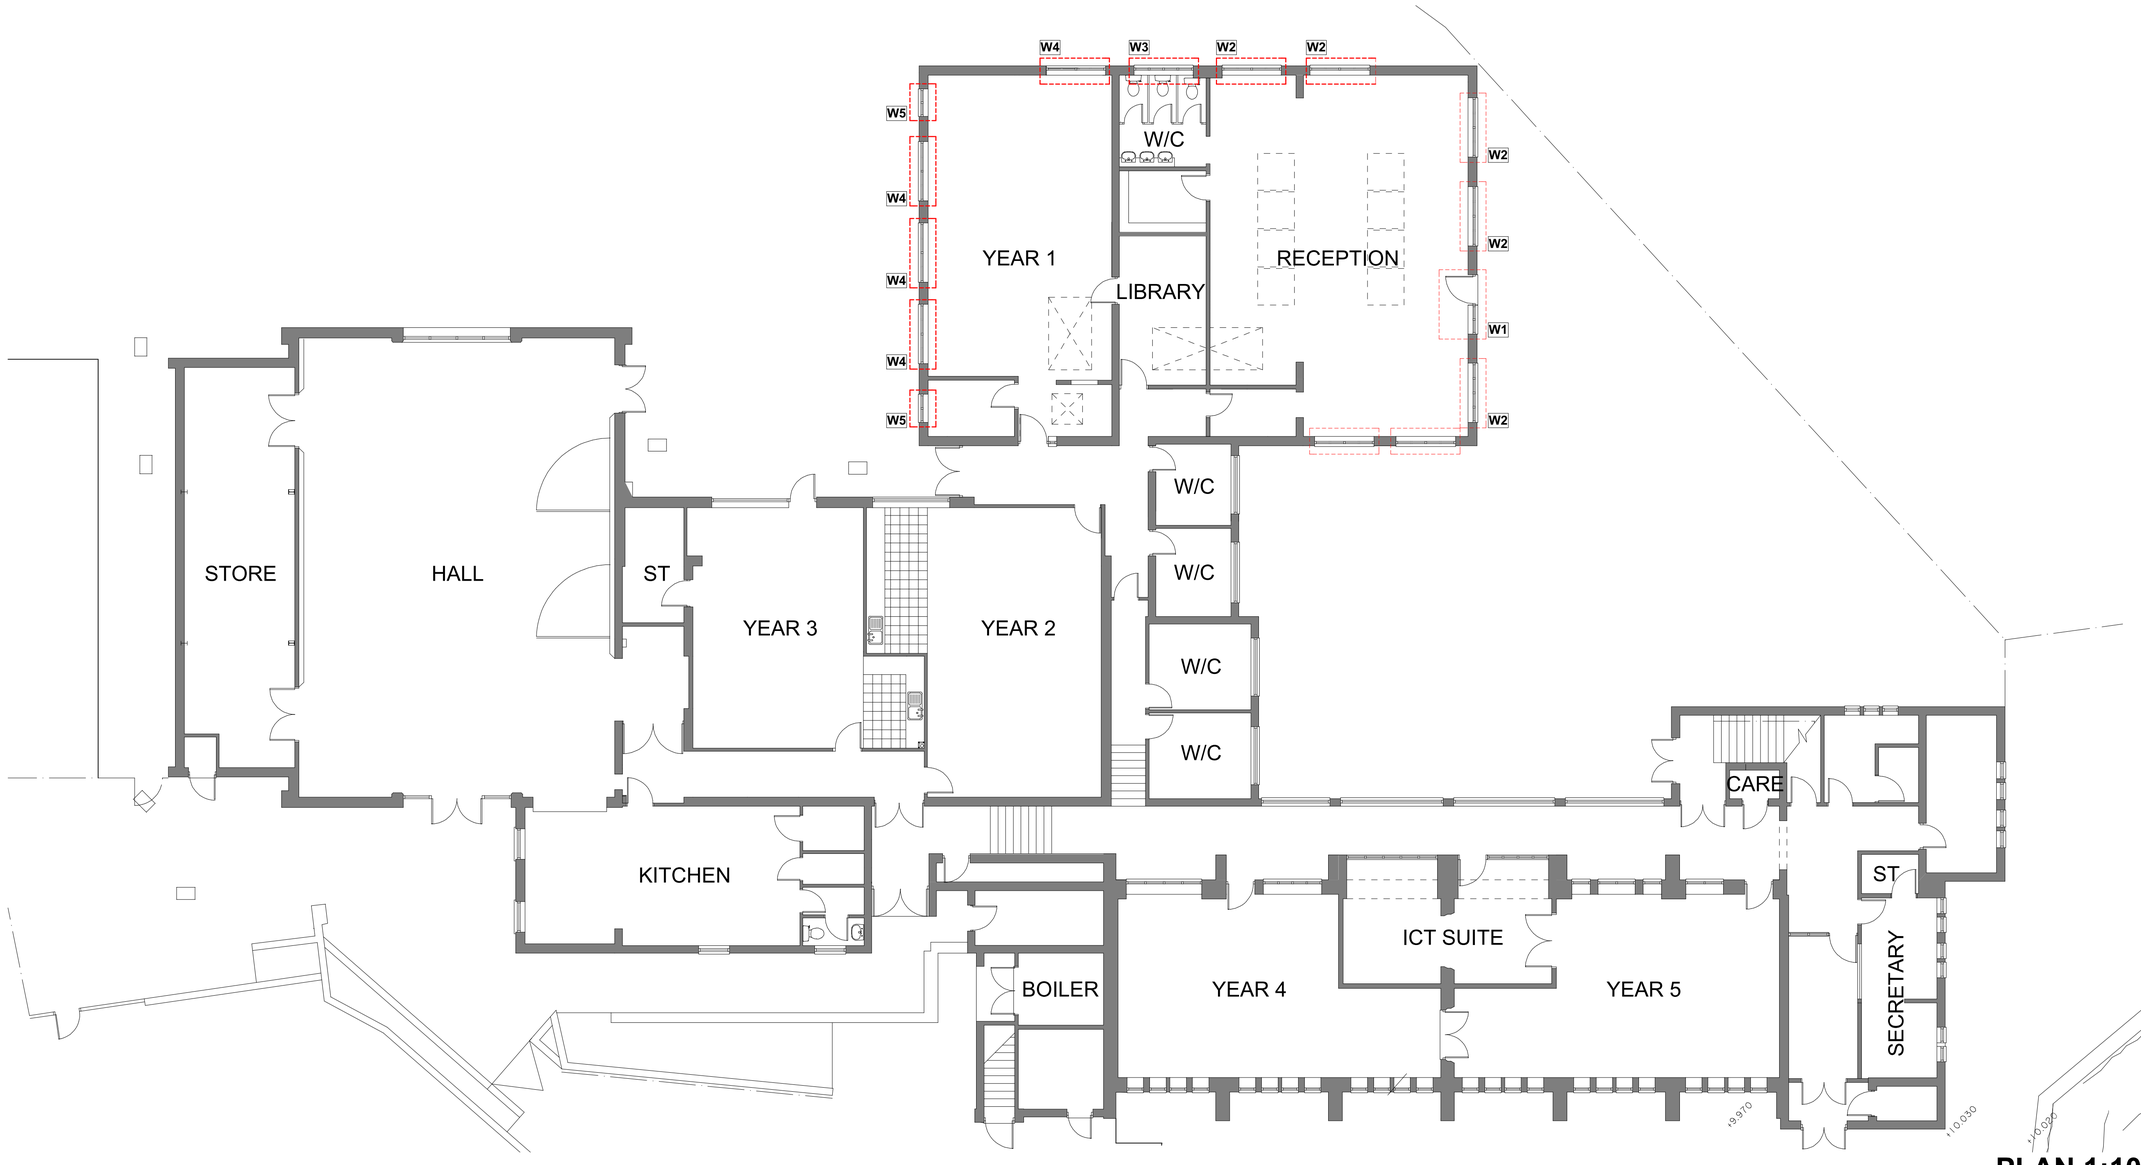

PLAN 1:100

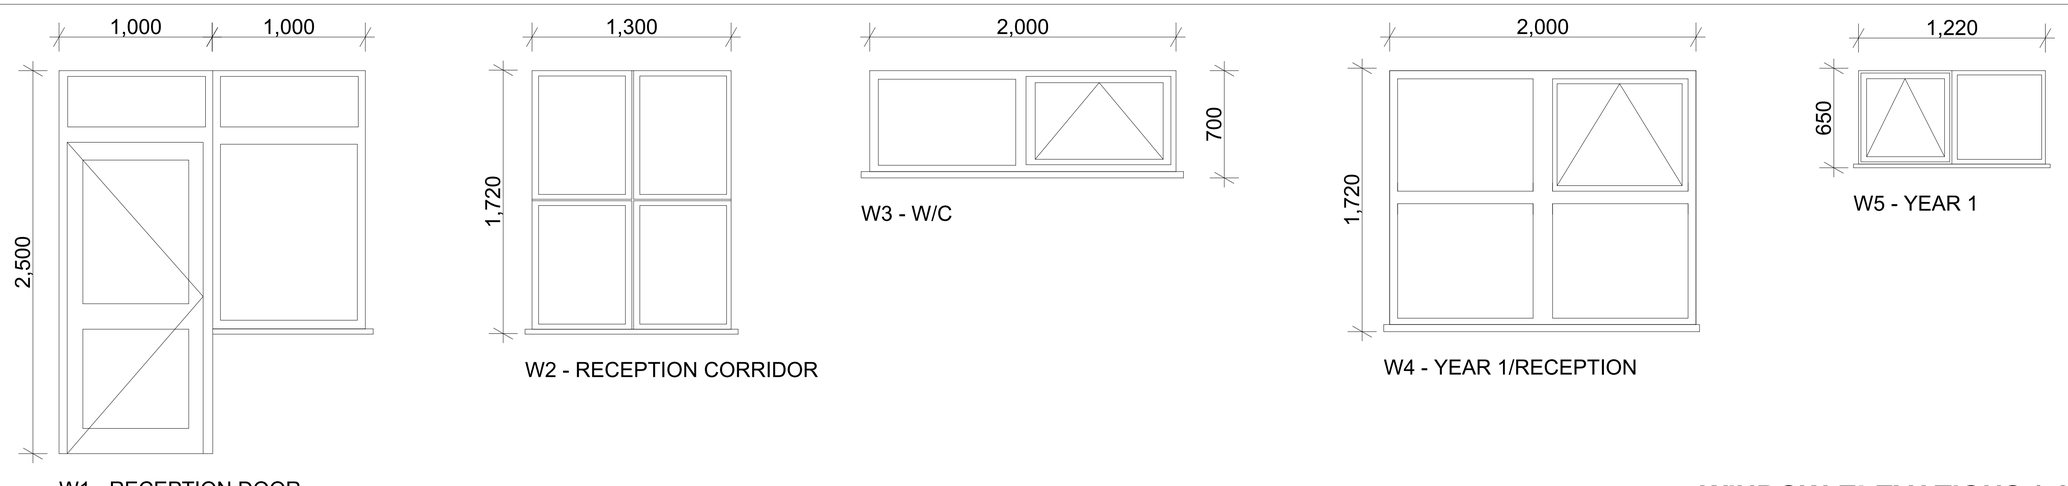

WINDOW ELEVATIONS 1:20

Rev ID Date Comment

wood goldstraw yorath
ARCHITECTS QUANTITY SURVEYORS CDM CO-ORDINATORS
Churchill House, Regent Road, Stoke on Trent, ST1 3RH.
Tel: 01782 208000 Fax: 01782 208712 E-mail: info@woodgoldstraw.co.uk
www.woodgoldstraw.co.uk

Client.
ST GILES' RC PRIMARY SCHOOL, CHEADLE

Project.
SCHOOL WINDOW REPLACEMENT

Scale: 1:100, 1:20
Issue Date: 02/03/2016
Sheet Size: A1
Drawn:

Title.
REPLACEMENT WINDOW PLAN

Drawing Number: 2528-22-01
/ (Revision):
Revison ID:

CAD file path:
X:\1 A CAPPER'S TEAM\1 RC SCHOOL\CHEADLE - ST GILES RCS\WINDOWS PLAN.pln

Copyright. Wood Goldstraw Yorath LLP.
Contractors are to check all dimensions on site and refer any discrepancies to the Architects immediately. Do not scale from this drawing.