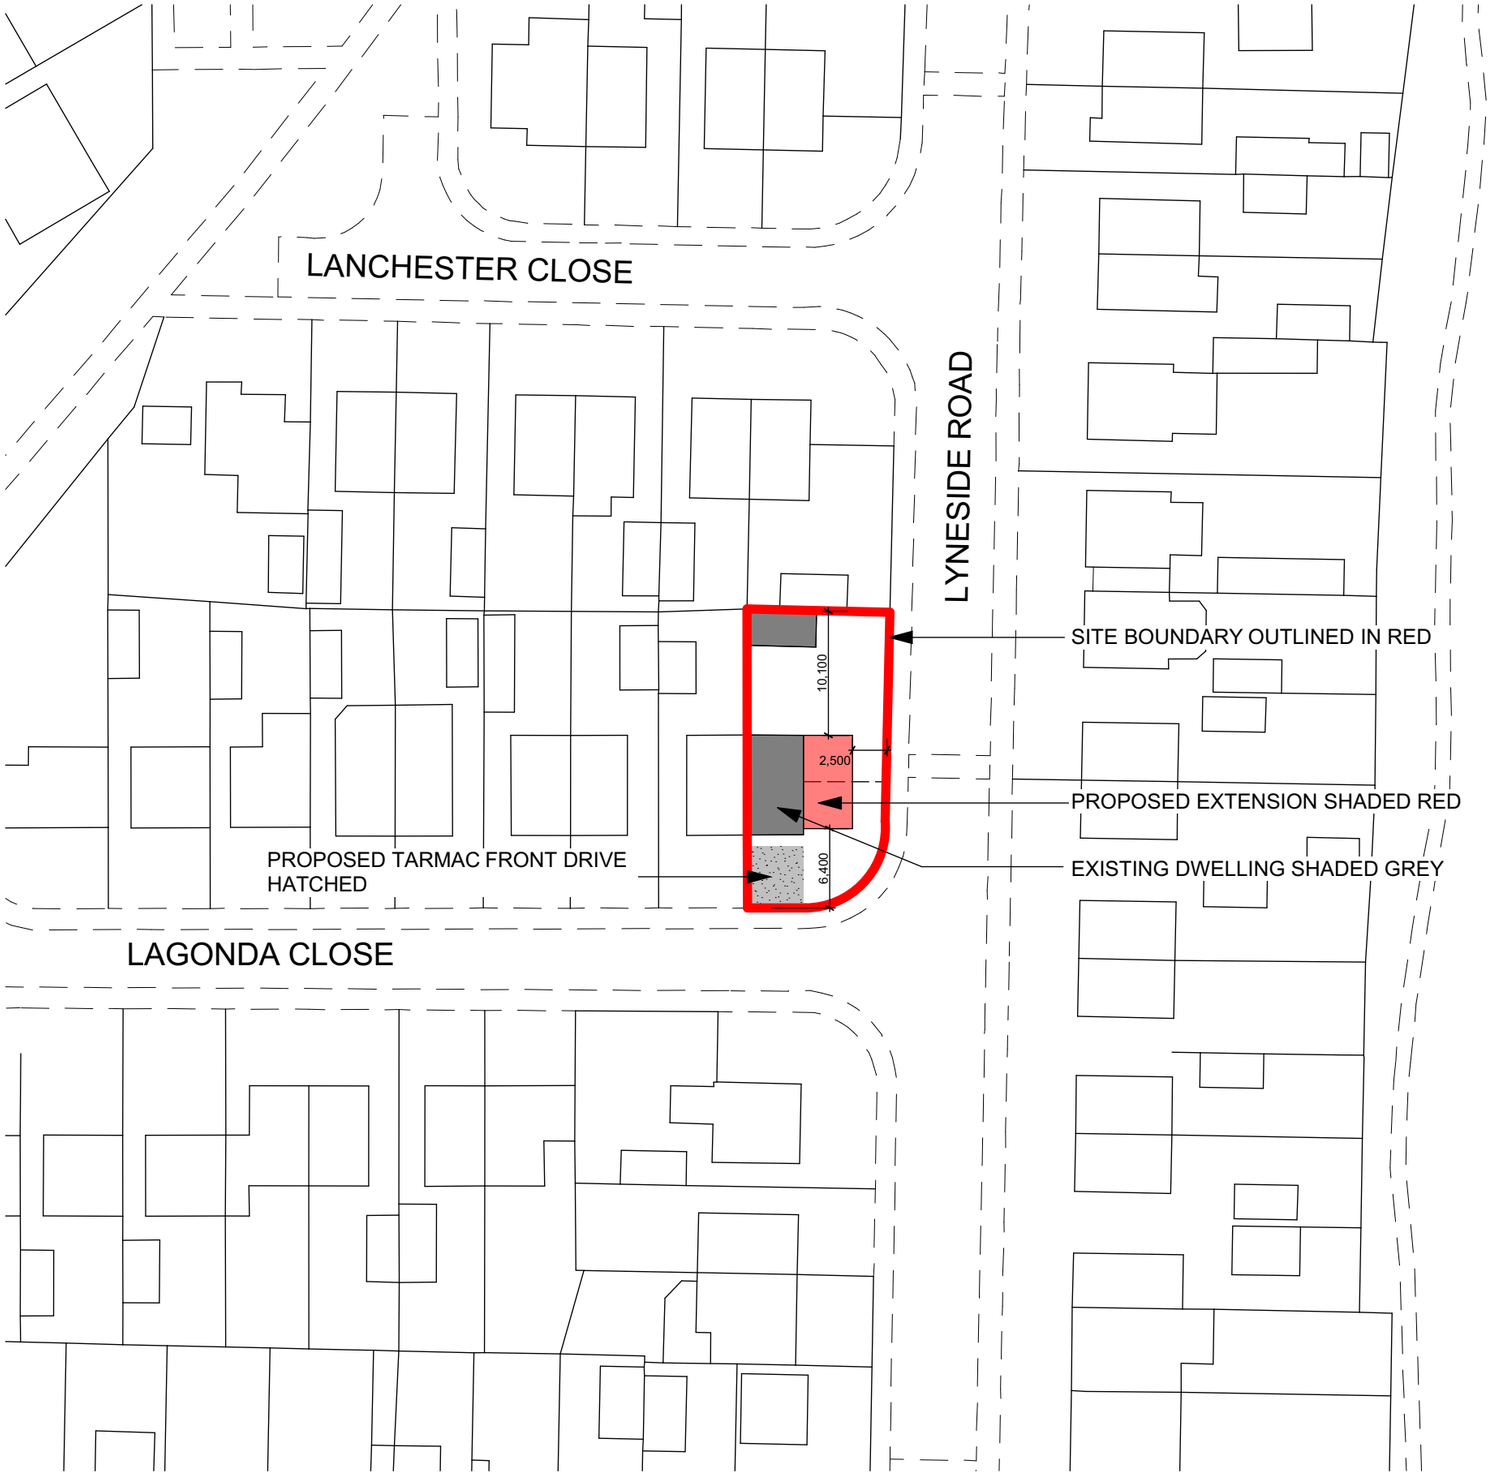

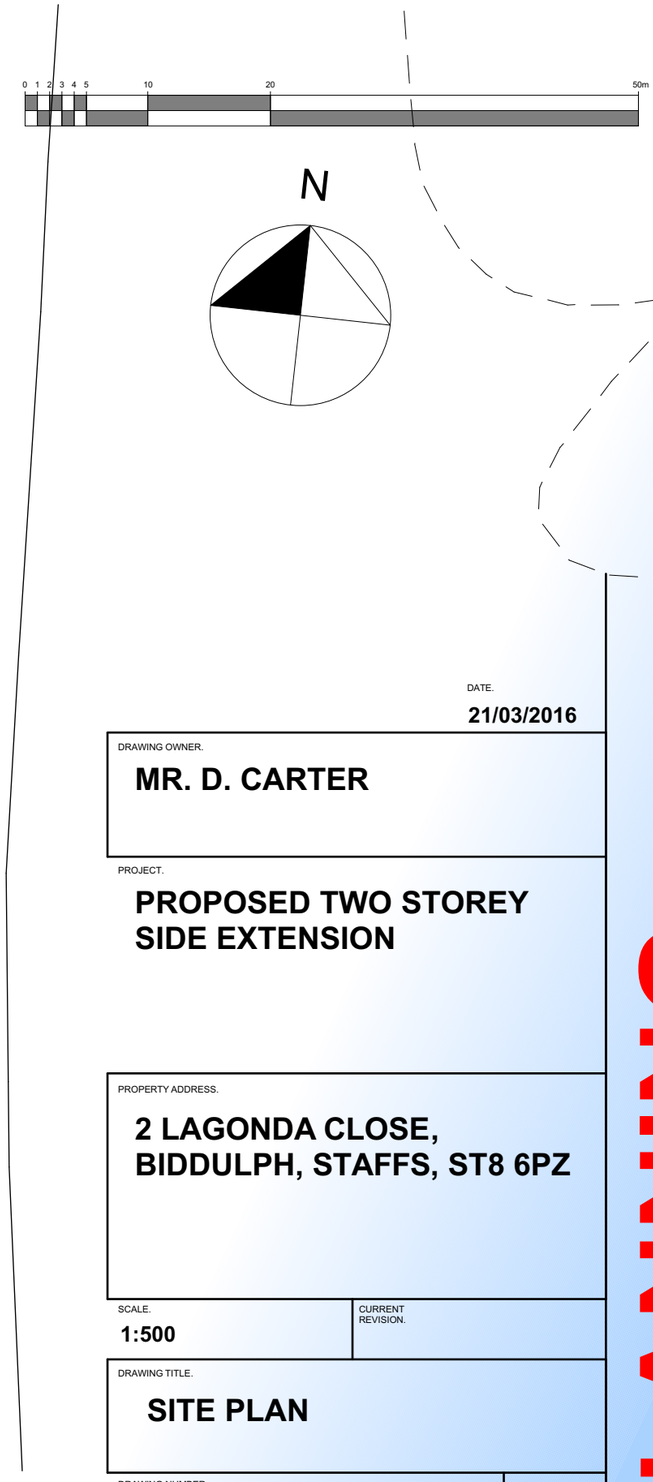

DATE.
21/03/2016

DRAWING OWNER.
MR. D. CARTER

PROJECT.
PROPOSED TWO STOREY SIDE EXTENSION

PROPERTY ADDRESS.
2 LAGONDA CLOSE, BIDDULPH, STAFFS, ST8 6PZ

SCALE.
1:500

CURRENT REVISION.

DRAWING TITLE.
SITE PLAN

DRAWING NUMBER.
DC-01-04

A3

PLANNING

1:500

SITE PLAN