



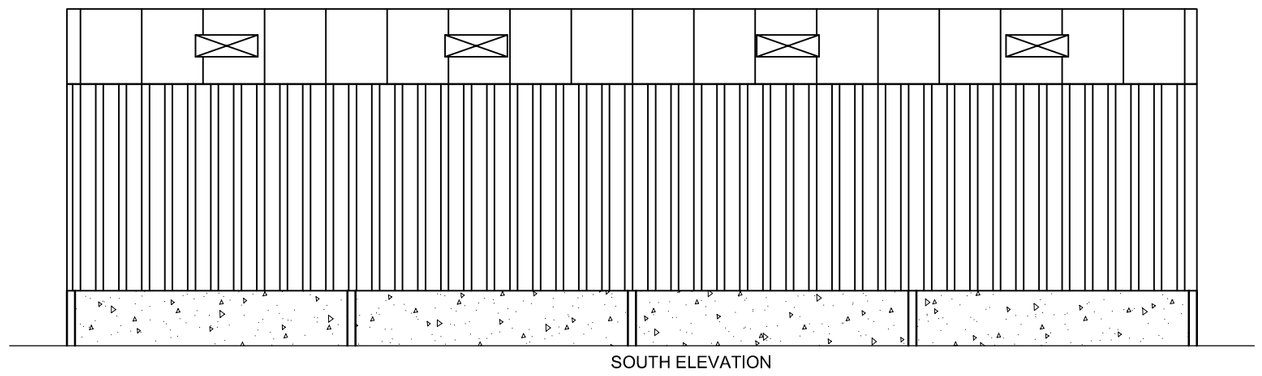


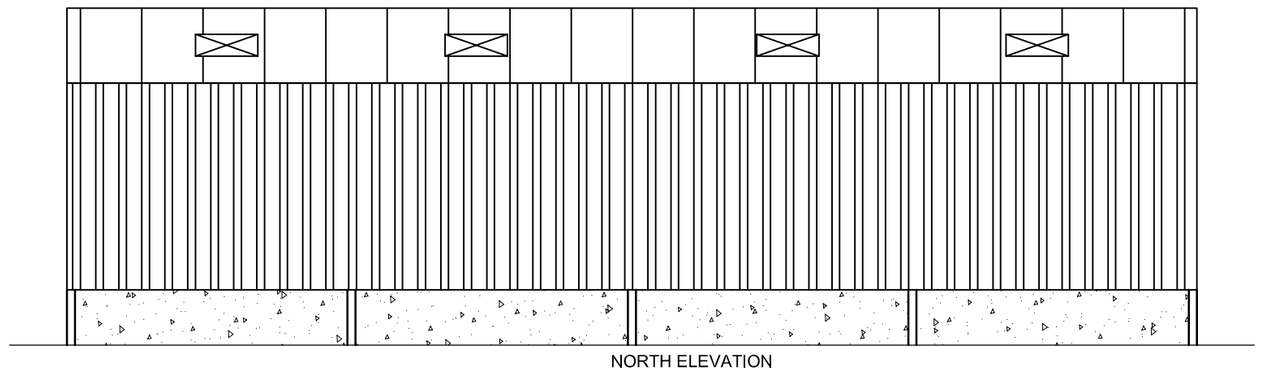

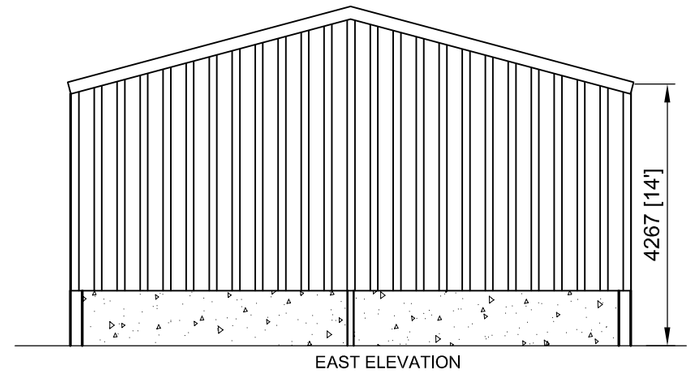

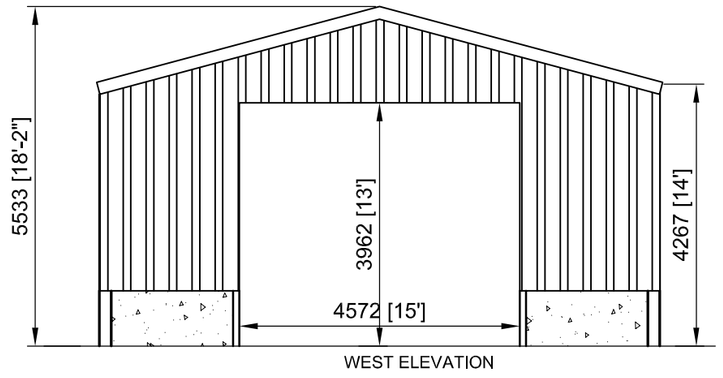

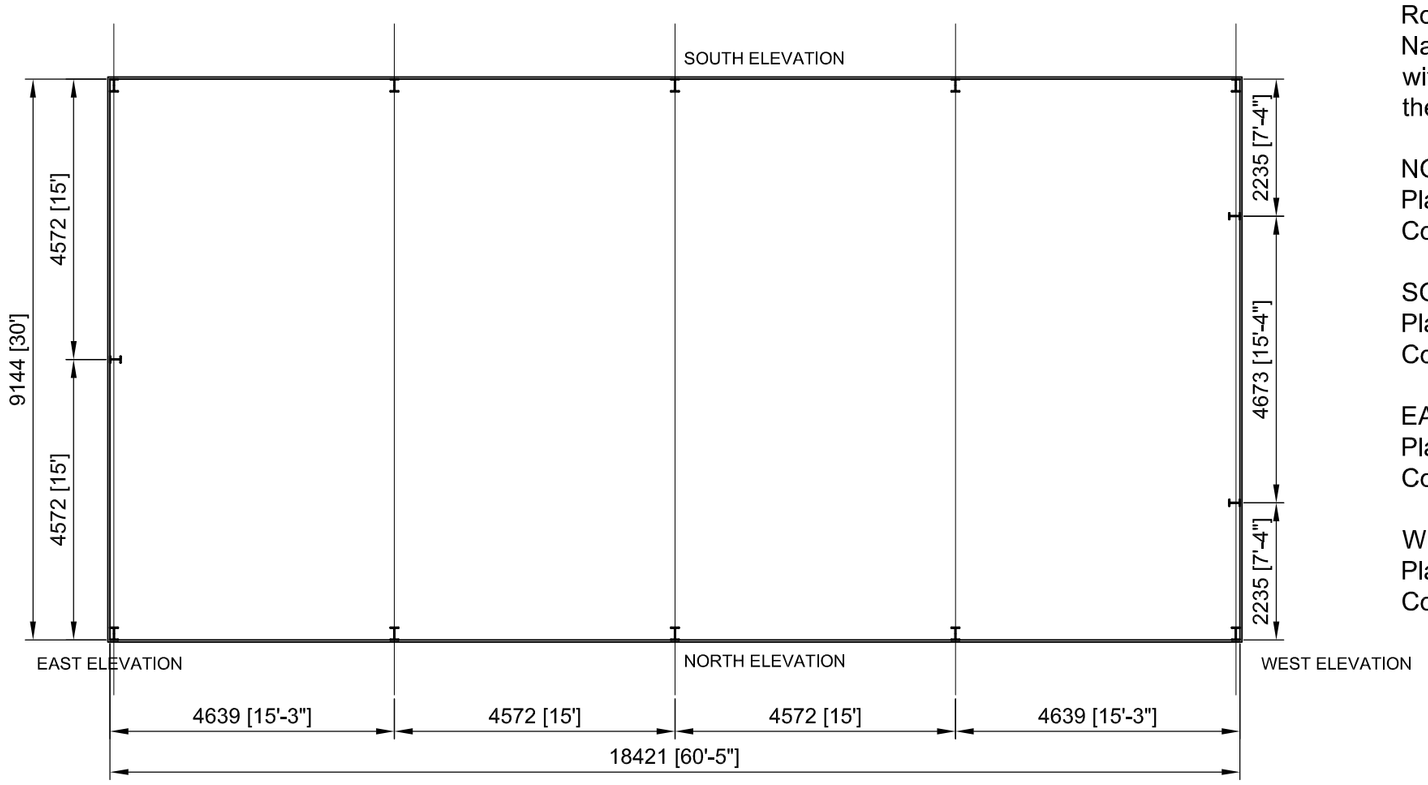


Roof
Natural coloured fibre cement sheets and GRP rooflights, with alternate ventilating ridge and barge boards at the gable ends

NORTH ELEVATION
Plastisol Box Profile Cladding above 1m concrete panels
Colour: Dark Green

SOUTH ELEVATION
Plastisol Box Profile Cladding above 1m concrete panels
Colour: Dark Green

EAST ELEVATION
Plastisol Box Profile Cladding above 1m concrete panels
Colour: Dark Green


WEST ELEVATION
Plastisol Box Profile Cladding above 1m concrete panels
Colour: Dark Green

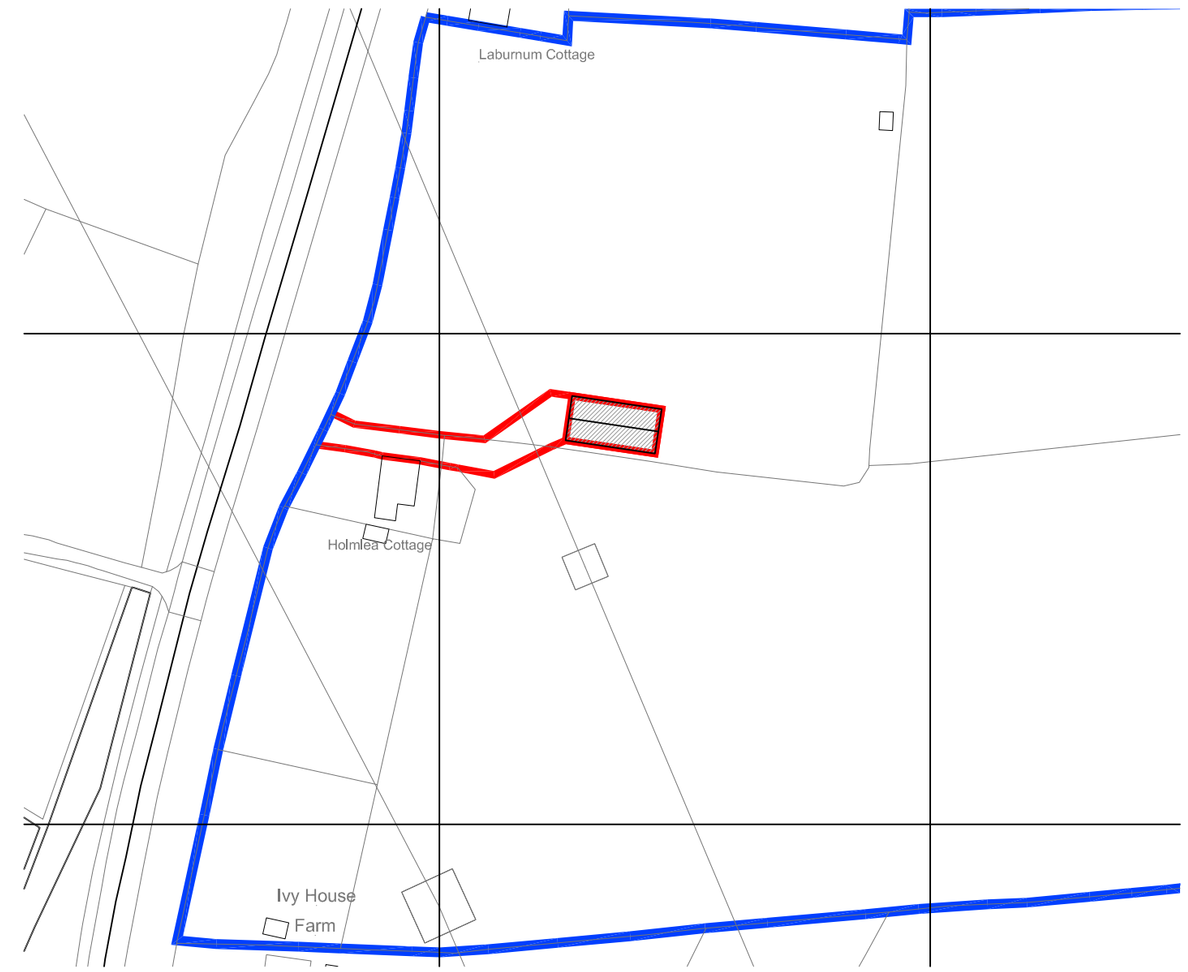

©Crown Copyright. All rights reserved. Licence no. 100041040

SITE LOCATION PLAN, 1:250

N

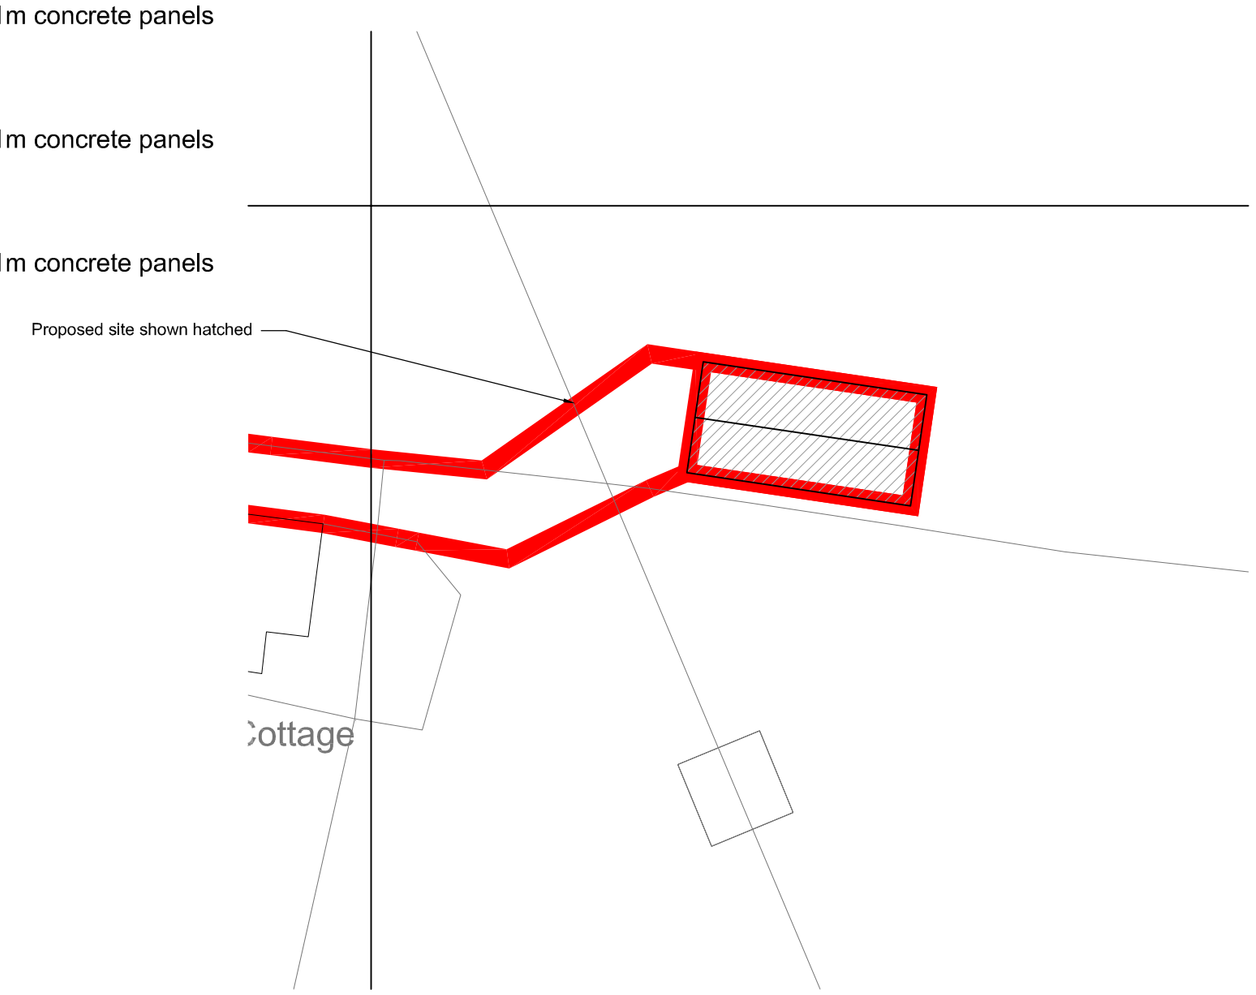

©Crown Copyright. All rights reserved. Licence no. 100041040

BLOCK PLAN, 1:500

Rev	Date	Description
-	-	-

M J BARRETT
CONSTRUCTIONS
Brookside Business Park
Brookside Road
Uttoxeter Staffs.
ST14 8AT
tel 01889 564253 fax 01889 564210

Client
Mr Bill Aldous

Project
Holmelea Cottage
Leek Road
Cellarhead
Stoke-on-Trent
ST9 0DG

Title
Proposed General Purpose Building

Drawn	Date
KS	17.3.16
Checked	Scale
-	1:100 @ A2

Status
B1985

Drg No.	Rev
3783-01	-

DO NOT SCALE. IF IN DOUBT ASK

This drawing is Copyright. It is sent to you in confidence. It must not be copied or disclosed to third parties without our written permission. It remains our property and must be returned on request.