
Copyright of this drawing is vested in the DESIGNER and it must not be copied or reproduced without consent. Figured dimensions only are to be taken from this drawing. All contractors must visit the site and be responsible for taking and checking all dimensions relative to their work.


Rev.	Drawn	Comments	Date



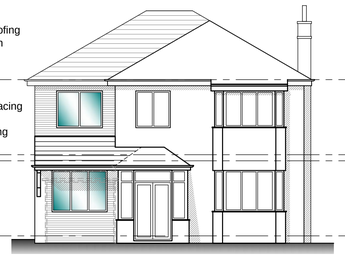

Proposed side elevation
Scale 1:100


Proposed front elevation
Scale 1:100

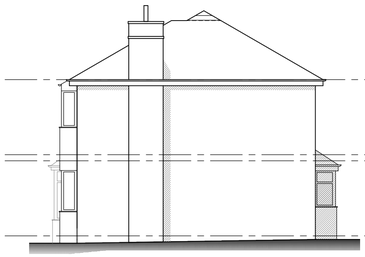


Proposed side elevation
Scale 1:100



Proposed rear elevation
Scale 1:100

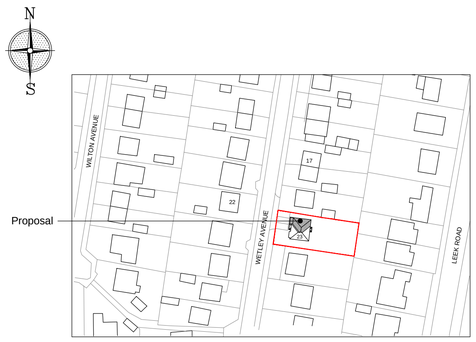


Site location plan
Scale 1:1250

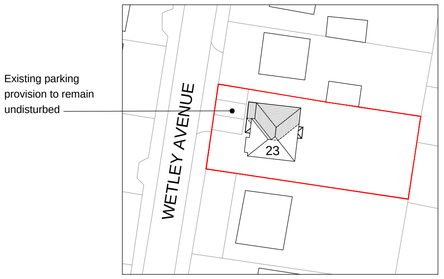


Existing site plan
Scale 1:500

Reproduced from the Ordnance Survey map with the permission of Ordnance Survey on behalf of The Controller of Her Majesty's Stationery Office
Licence No. AL 100001834

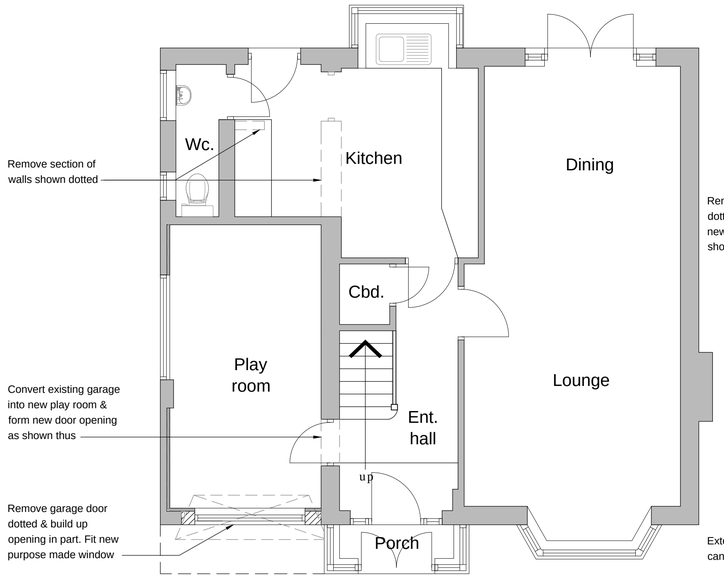

Proposed ground floor plan
Scale 1:50

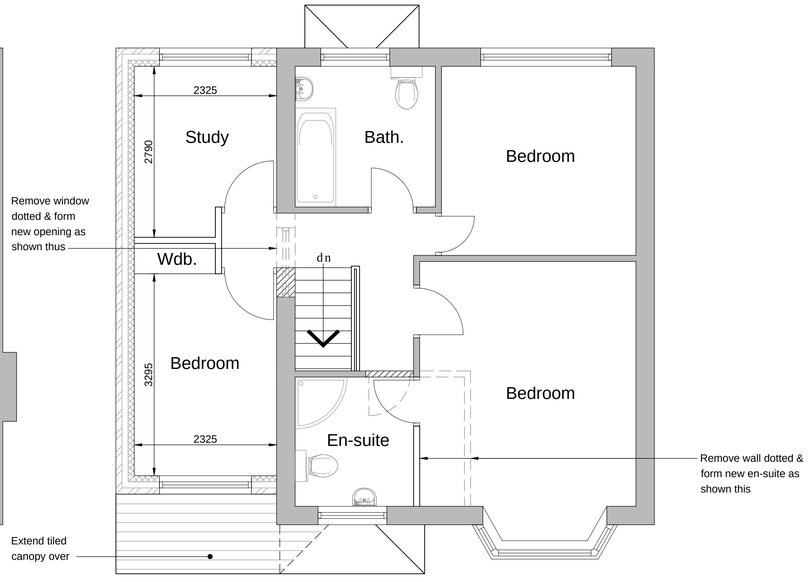

Proposed first floor plan
Scale 1:50

Client
MR & MRS MADELEY

Project
PROPOSED ALTERATIONS & EXTENSION TO 23 WETLEY AVENUE, WERRINGTON, ST9 0HY

Title
PROPOSED PLANS

Status
PLANNING PERMISSION

Date MARCH 2016 Drawn ME

Scale @A1 AS SHOWN Checked

Project No. 100-02 Drawing No. Rev