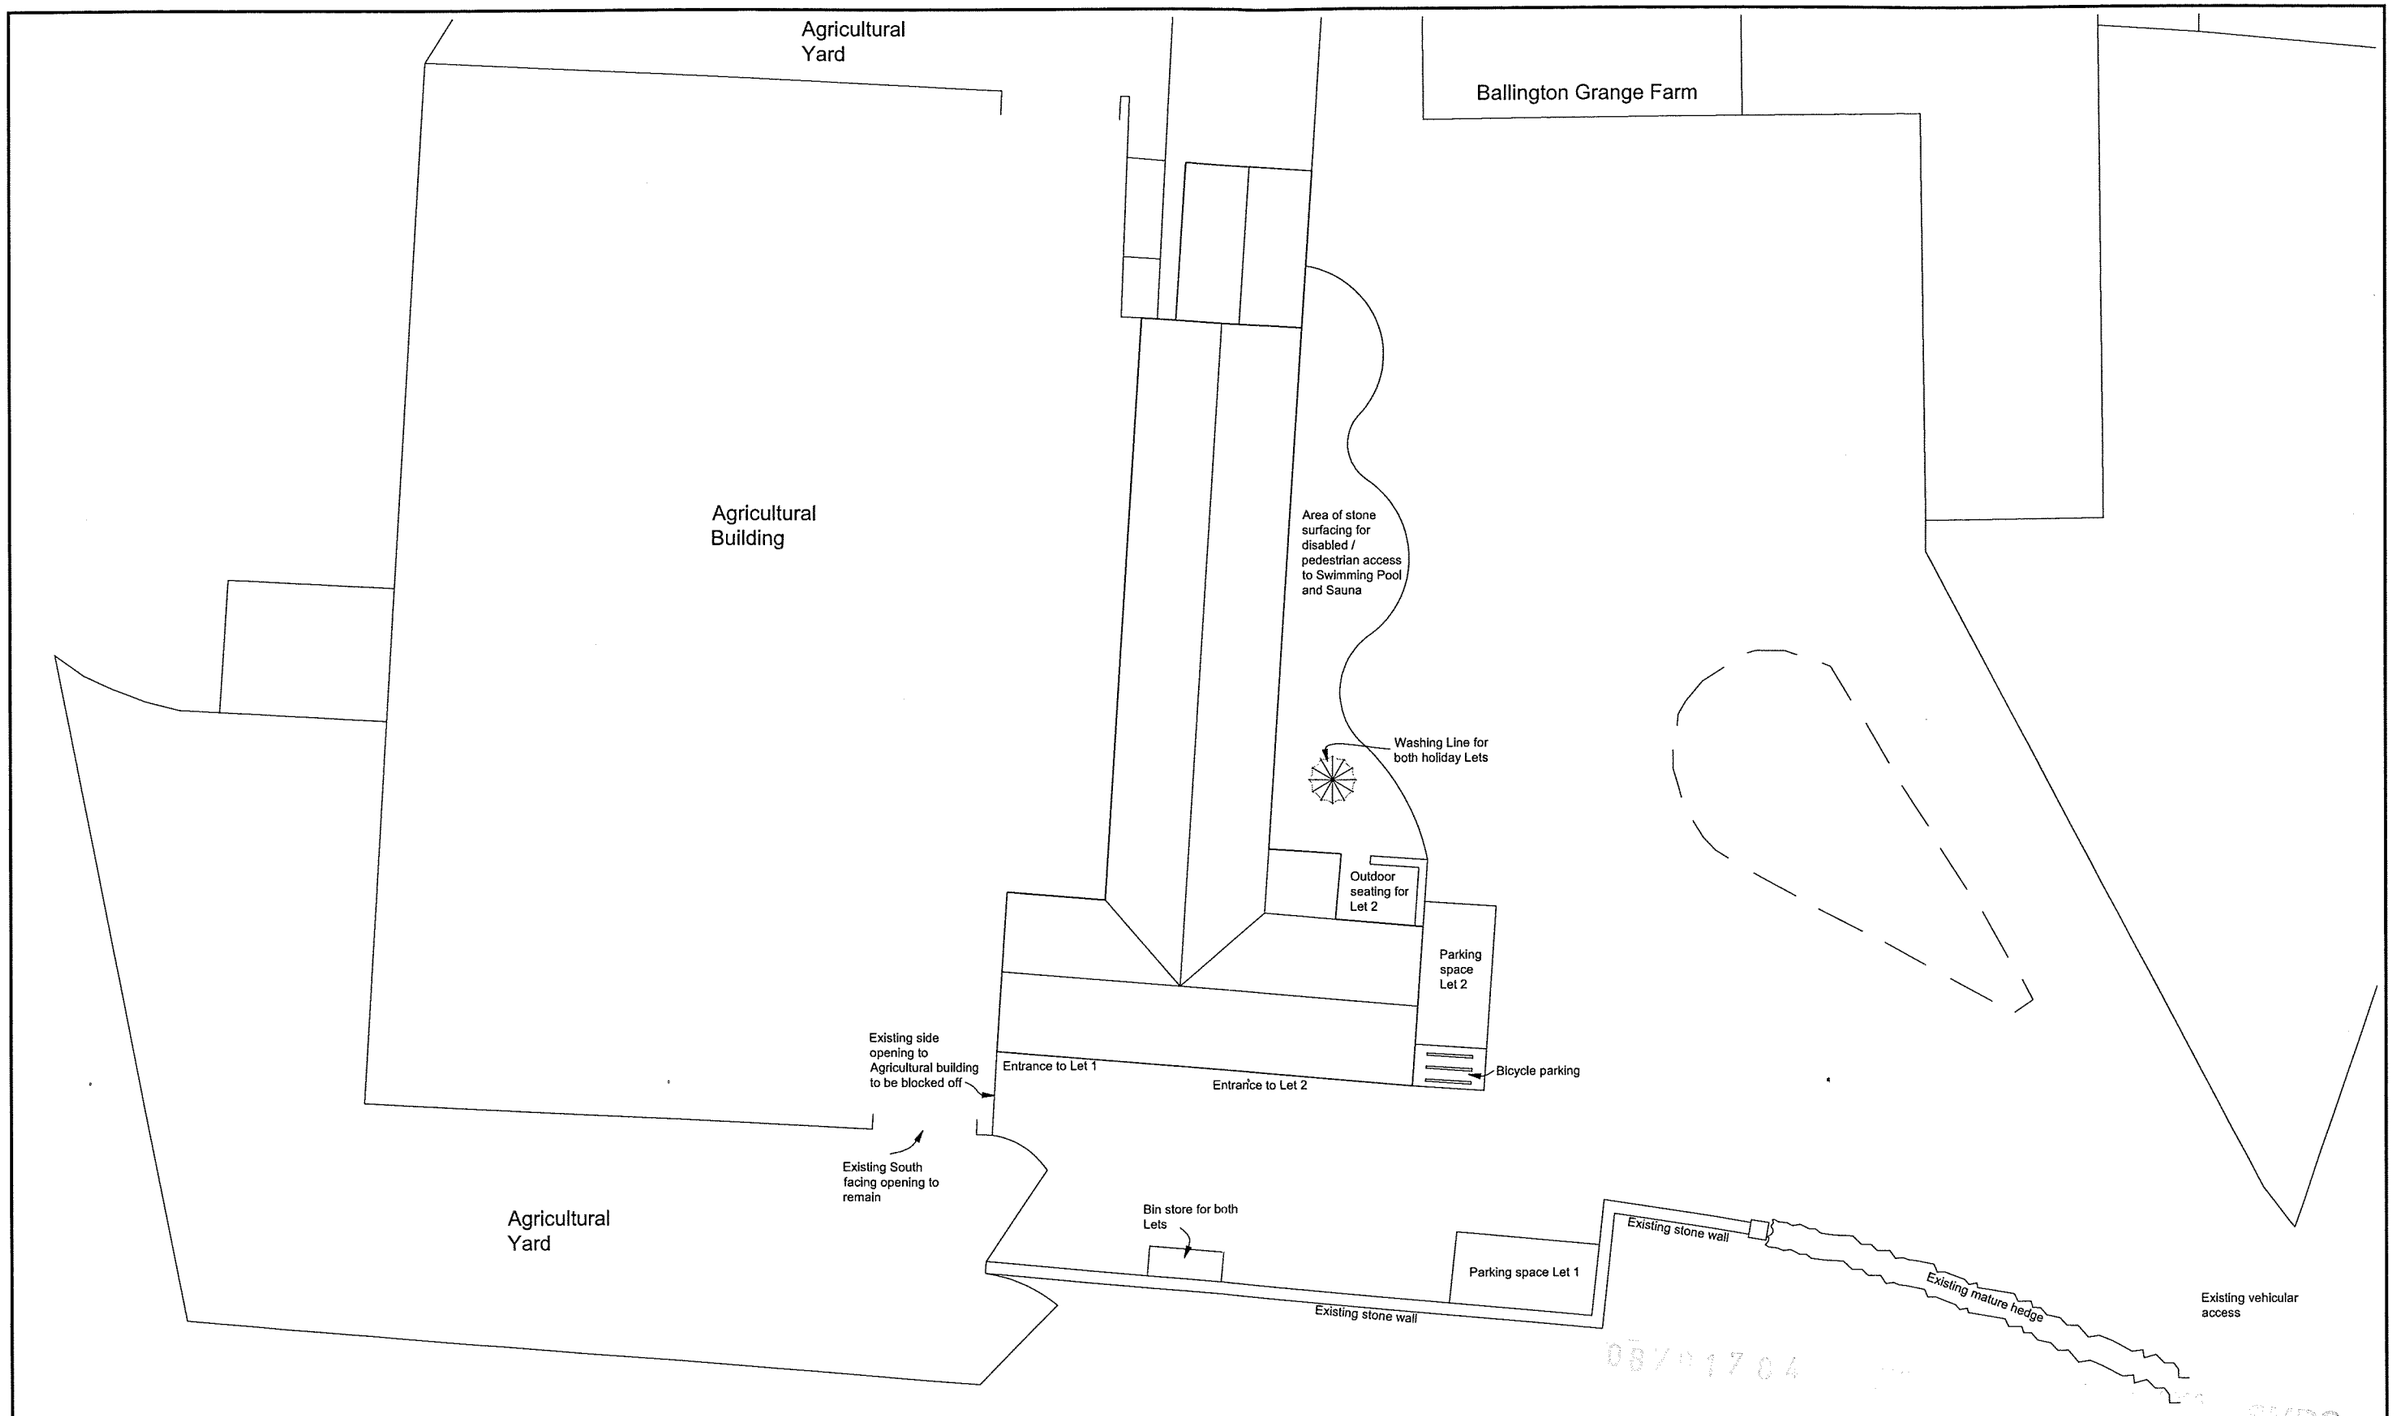

PROPOSED SITE PLAN

Job: Conversion of stone barn to domestic swimming pool.	Date: 29/09/08	Drg N°: 1 of 6	VISUALISE
Client: Mr and Mrs Willshaw, Ballington Grange Farm, Lowe Hill, Leek. ST13 7LY	Scale: 1 : 200	Rev N°: 1	Tel: 01270 763838 Email: enquiries@visualiseuk.com www.visualiseuk.com

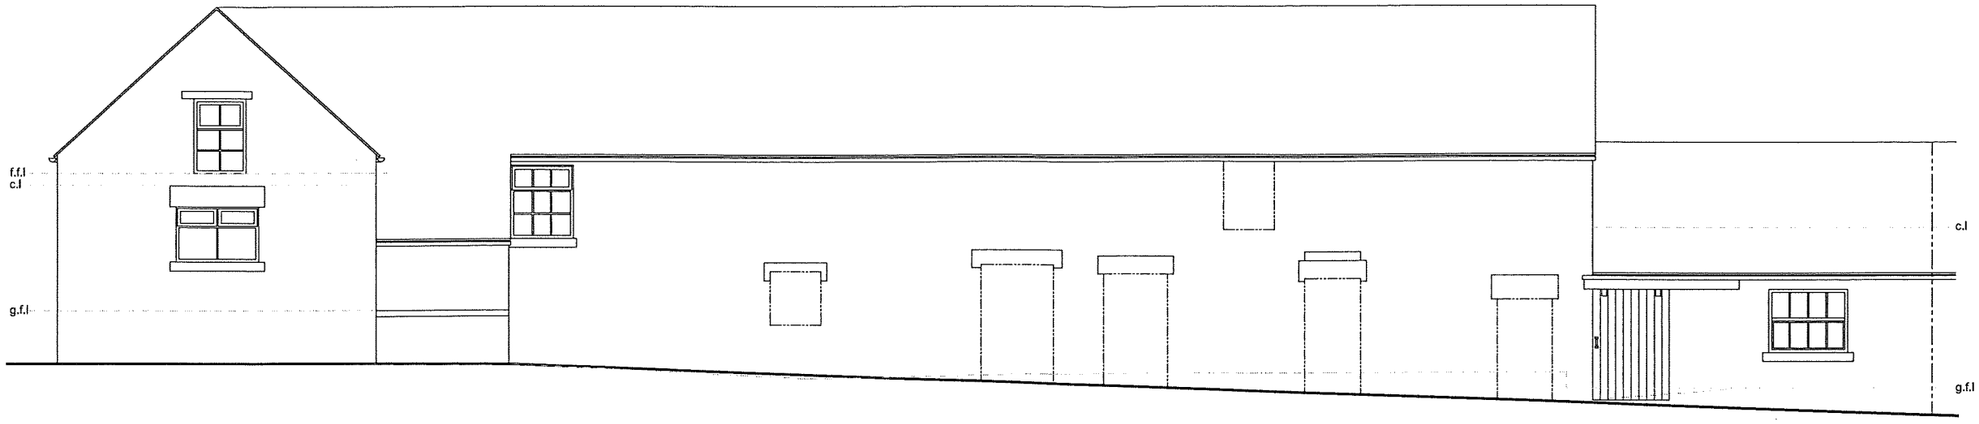

EXISTING EAST ELEVATION

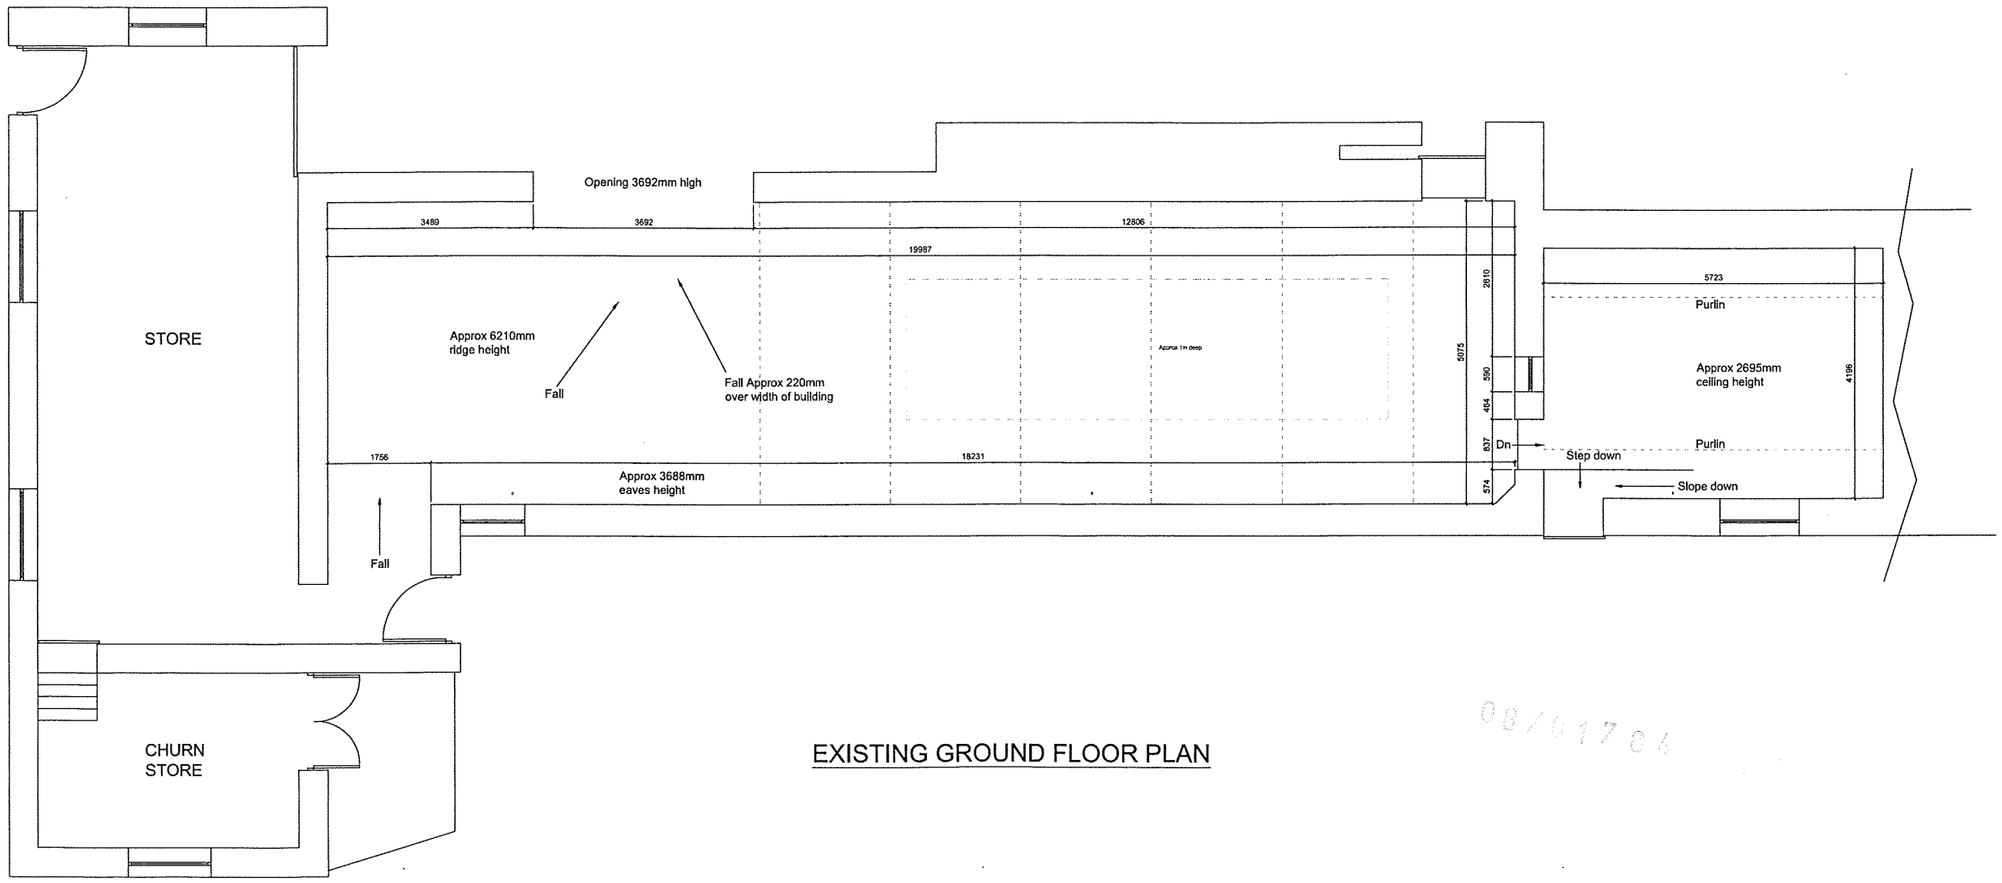

EXISTING GROUND FLOOR PLAN

09/1184

SMDC

Job: Conversion of stone barn to domestic swimming pool.	Date: 29/09/08	Drg N°: 2 of 6	VISUALISE
Client: Mr and Mrs Willshaw, Ballington Grange Farm, Lowe Hill, Leek. ST13 7LY	Scale: 1 :100	Rev N°: 1	Tel: 01270 763838 Email: enquiries@visualiseuk.com www.visualiseuk.com

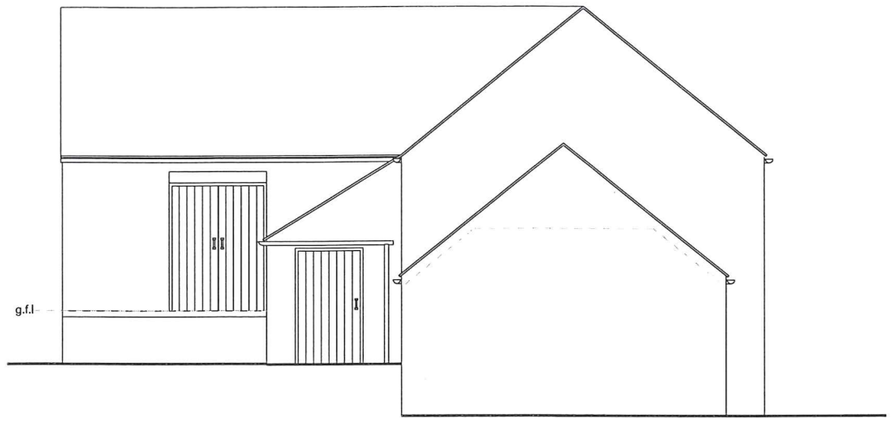

EXISTING NORTH ELEVATION

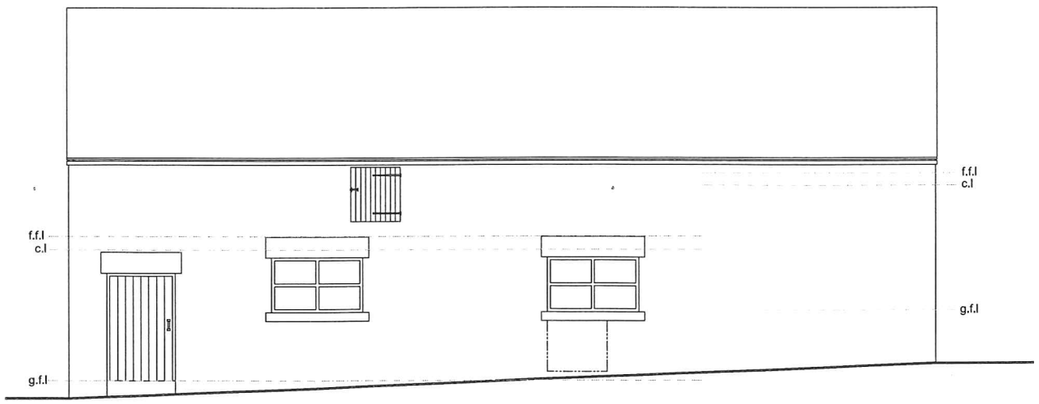

EXISTING SOUTH ELEVATION

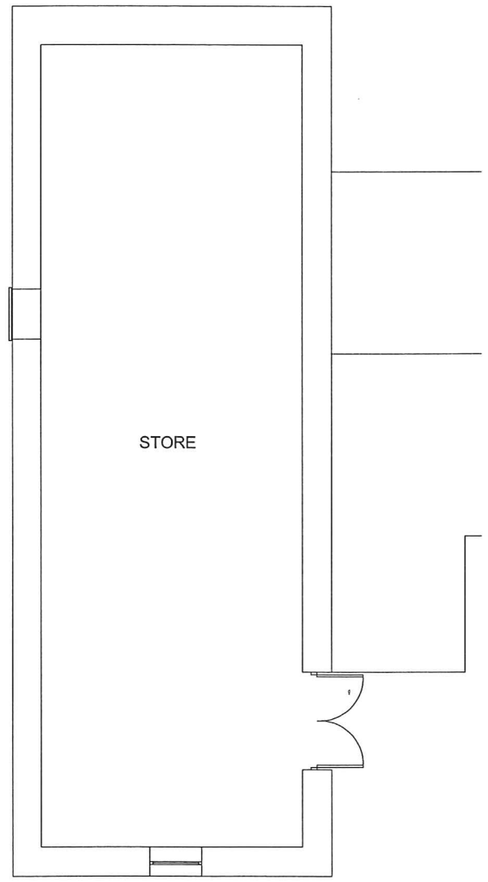

EXISTING FIRST FLOOR PLAN

Job: Conversion of stone barn to domestic swimming pool.	Date: 29/09/08	Drg N°: 3 of 6	VISUALISE
Client: Mr and Mrs Willshaw, Ballington Grange Farm, Lowe Hill, Leek. ST13 7LY	Scale: 1 : 100	Rev N°: 1	Tel: 01270 763838 Email: enquiries@visualiseuk.com www.visualiseuk.com

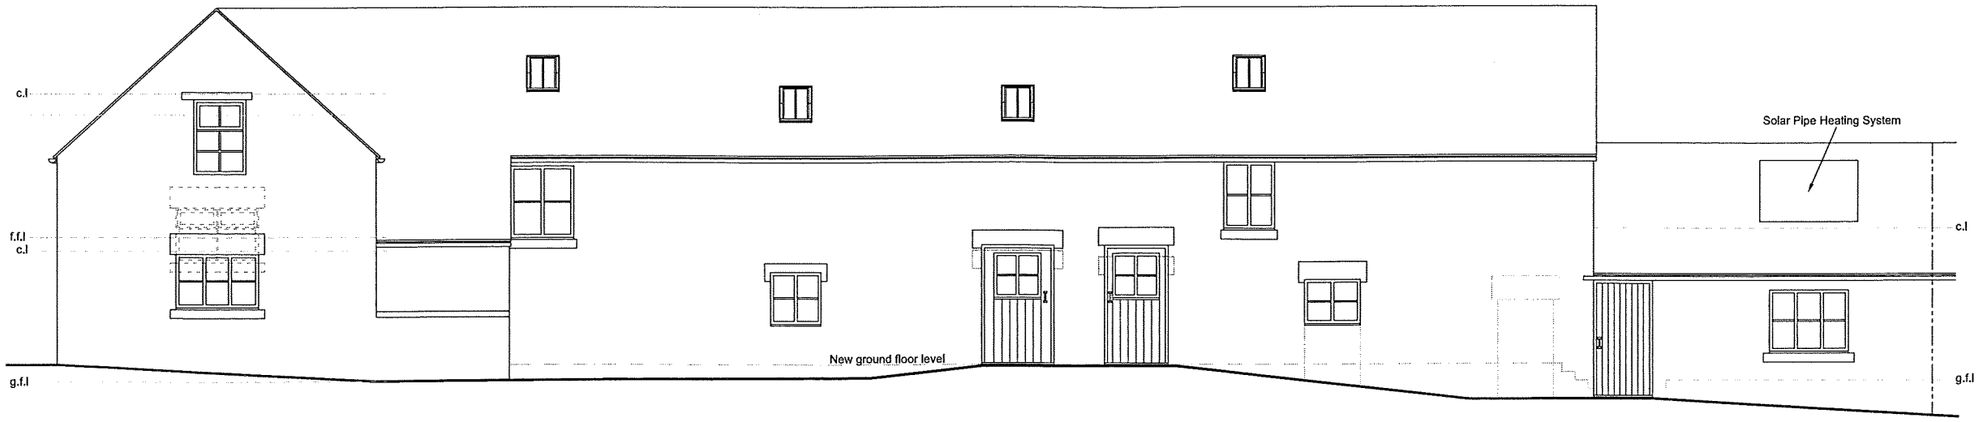

PROPOSED EAST ELEVATION

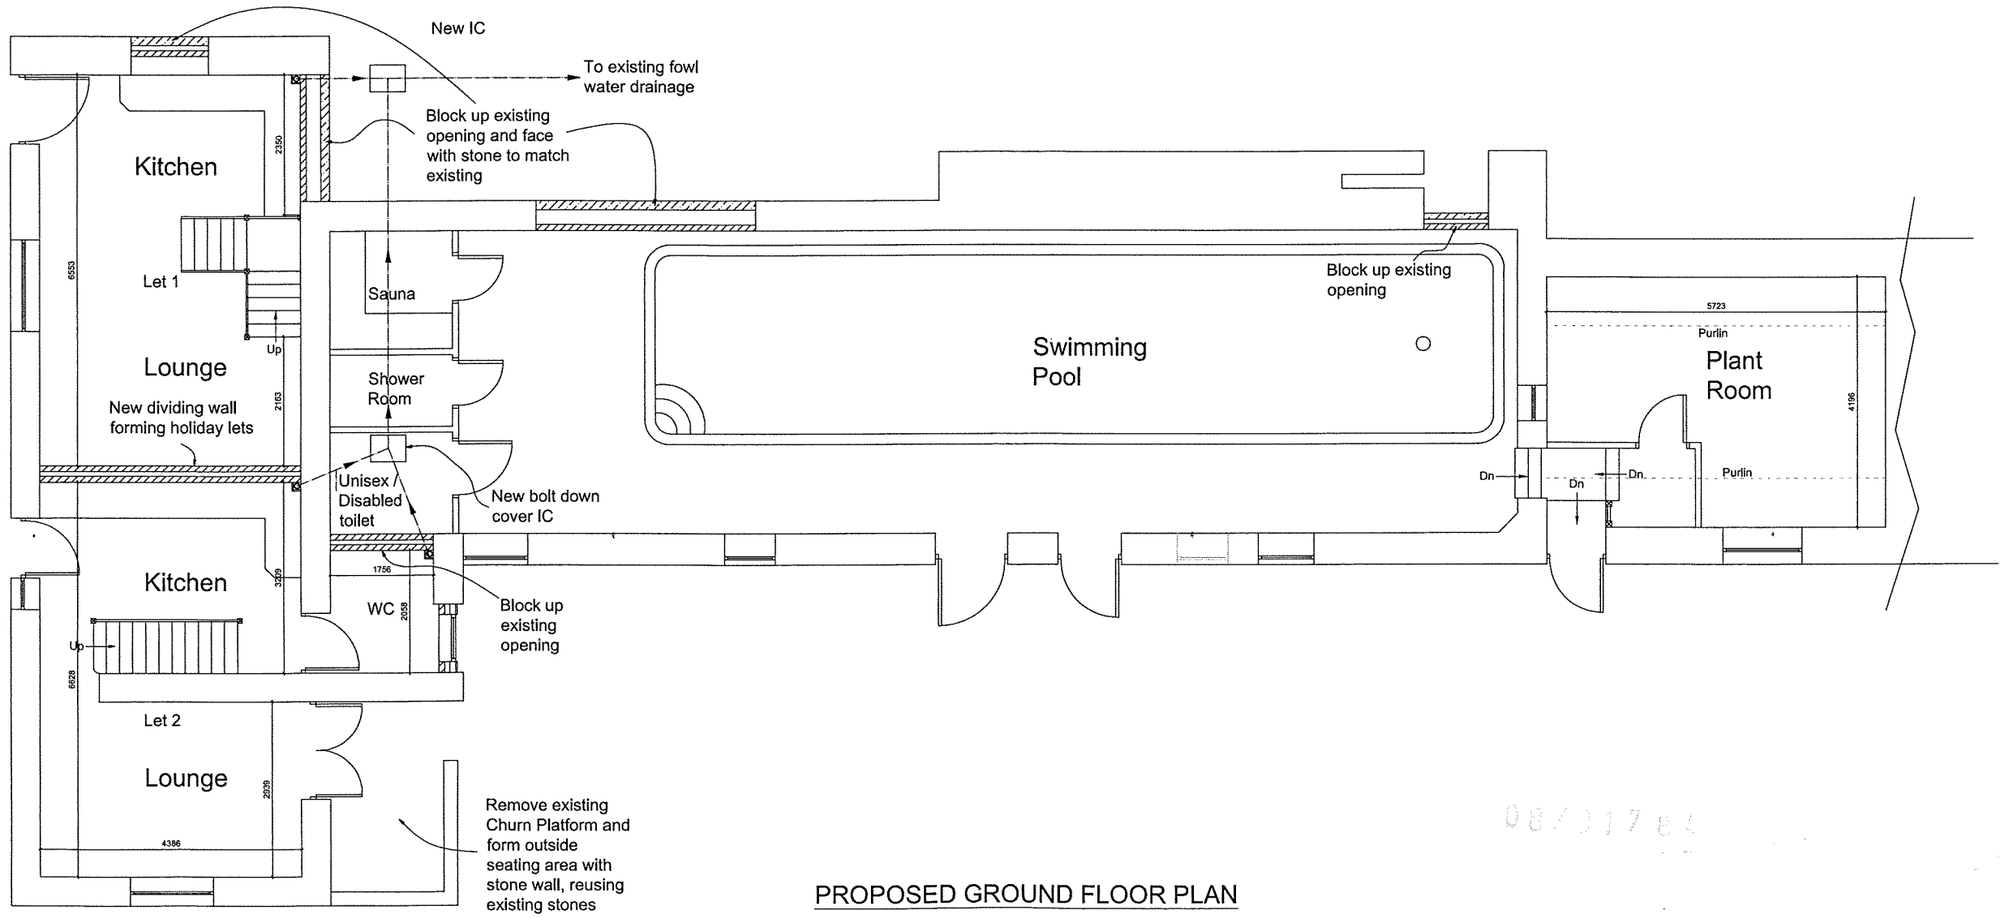

PROPOSED GROUND FLOOR PLAN

Job: Conversion of stone barn to domestic swimming pool.	Date: 29/09/08	Drg N°: 4 of 6	VISUALISE
Client: Mr and Mrs Willshaw, Ballington Grange Farm, Lowe Hill, Leek. ST13 7LY	Scale: 1 :100	Rev N°: 1	Tel: 01270 763838 Email: enquiries@visualiseuk.com www.visualiseuk.com

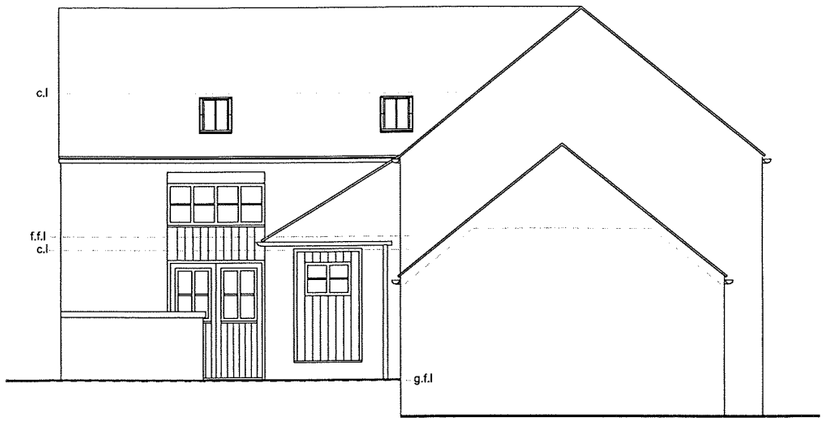

PROPOSED NORTH ELEVATION

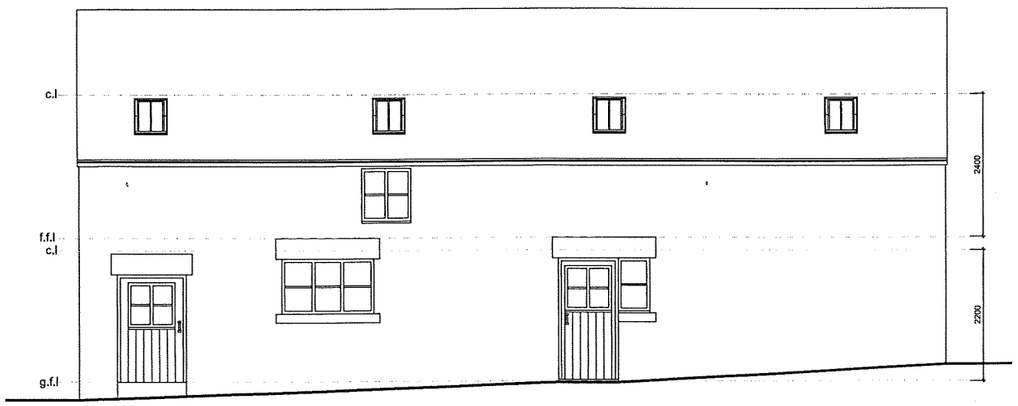

PROPOSED SOUTH ELEVATION

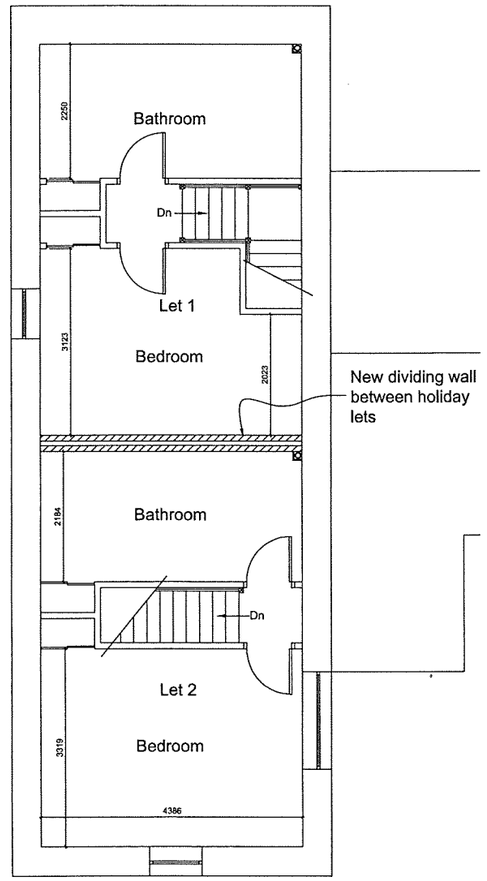

PROPOSED FIRST FLOOR PLAN

Job: Conversion of stone barn to domestic swimming pool.	Date: 29/09/08	Drg N°: 5 of 6	**VISUALISE**
Client: Mr and Mrs Willshaw, Ballington Grange Farm, Lowe Hill, Leek. ST13 7LY	Scale: 1 :100	Rev N°: 1	Tel: 01270 763838 Email: enquiries@visualiseuk.com www.visualiseuk.com

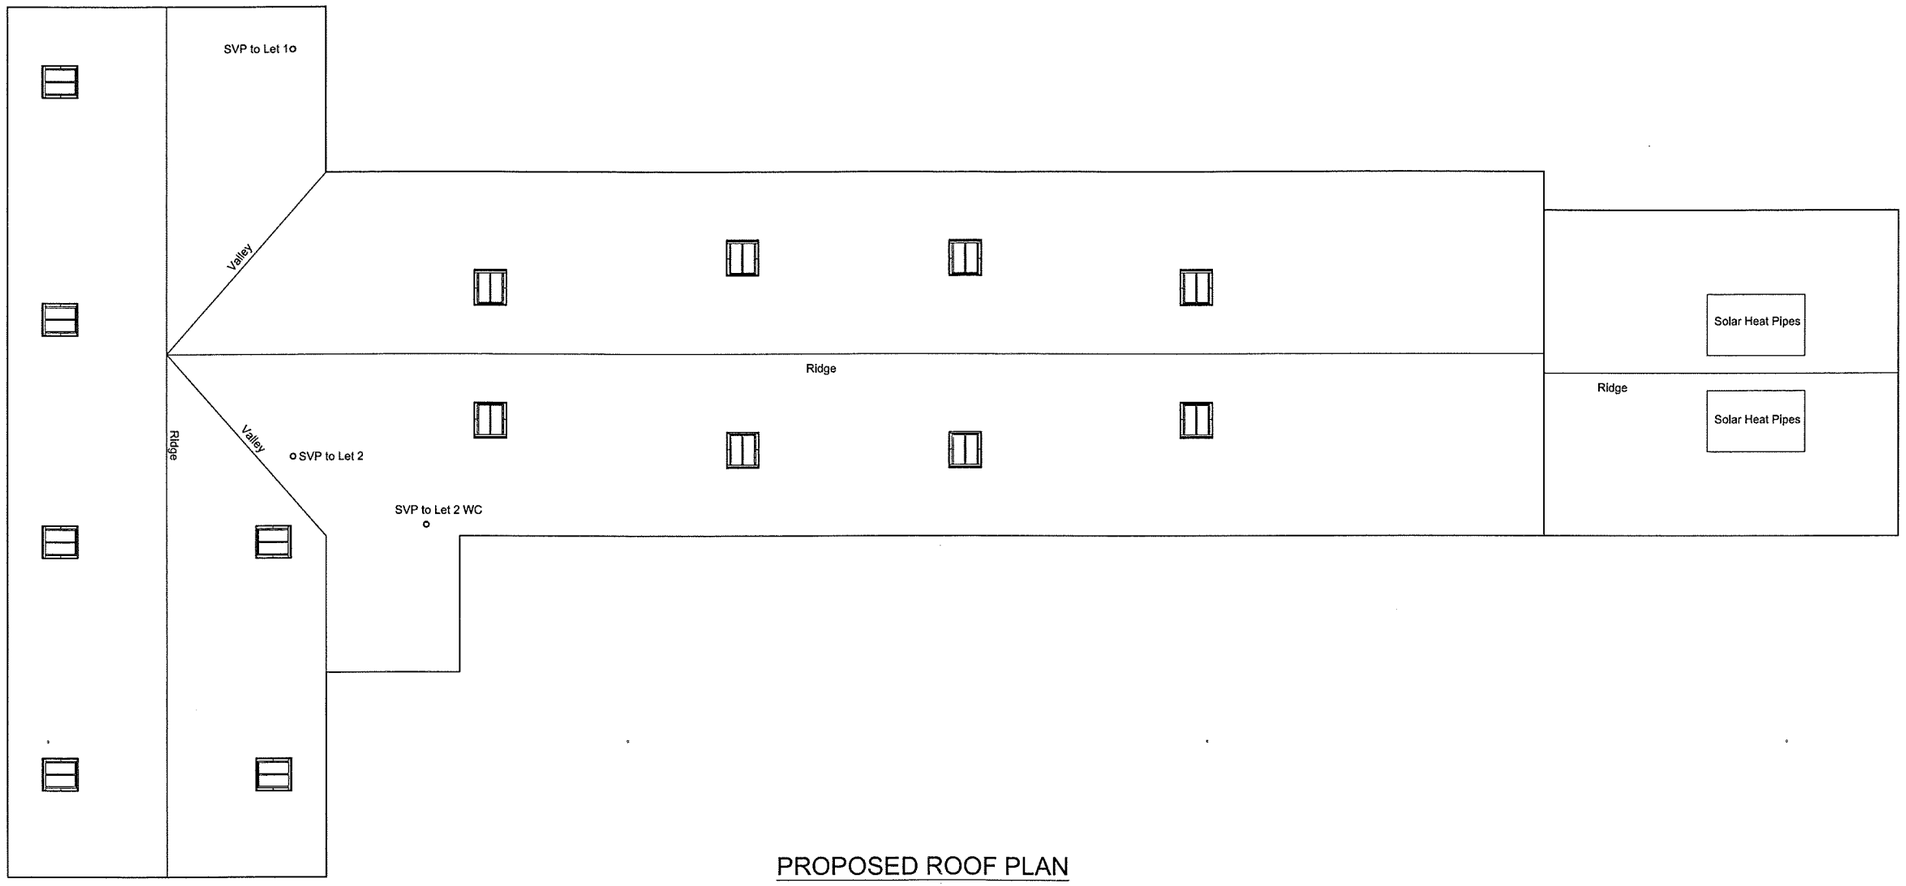

PROPOSED ROOF PLAN

Job: Conversion of stone barn to domestic swimming pool.	Date: 29/09/08	Drg N°: 6 of 6	VISUALISE
Client: Mr and Mrs Willshaw, Ballington Grange Farm, Lowe Hill, Leek. ST13 7LY	Scale: 1 :100	Rev N°: 1	Tel: 01270 763838 Email: enquiries@visualiseuk.com www.visualiseuk.com