

Front Elevation

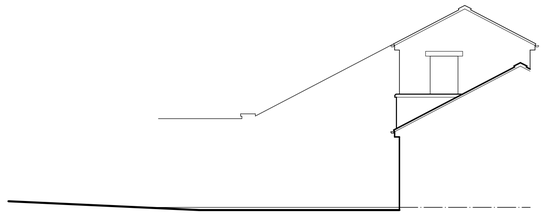

Side Elevation

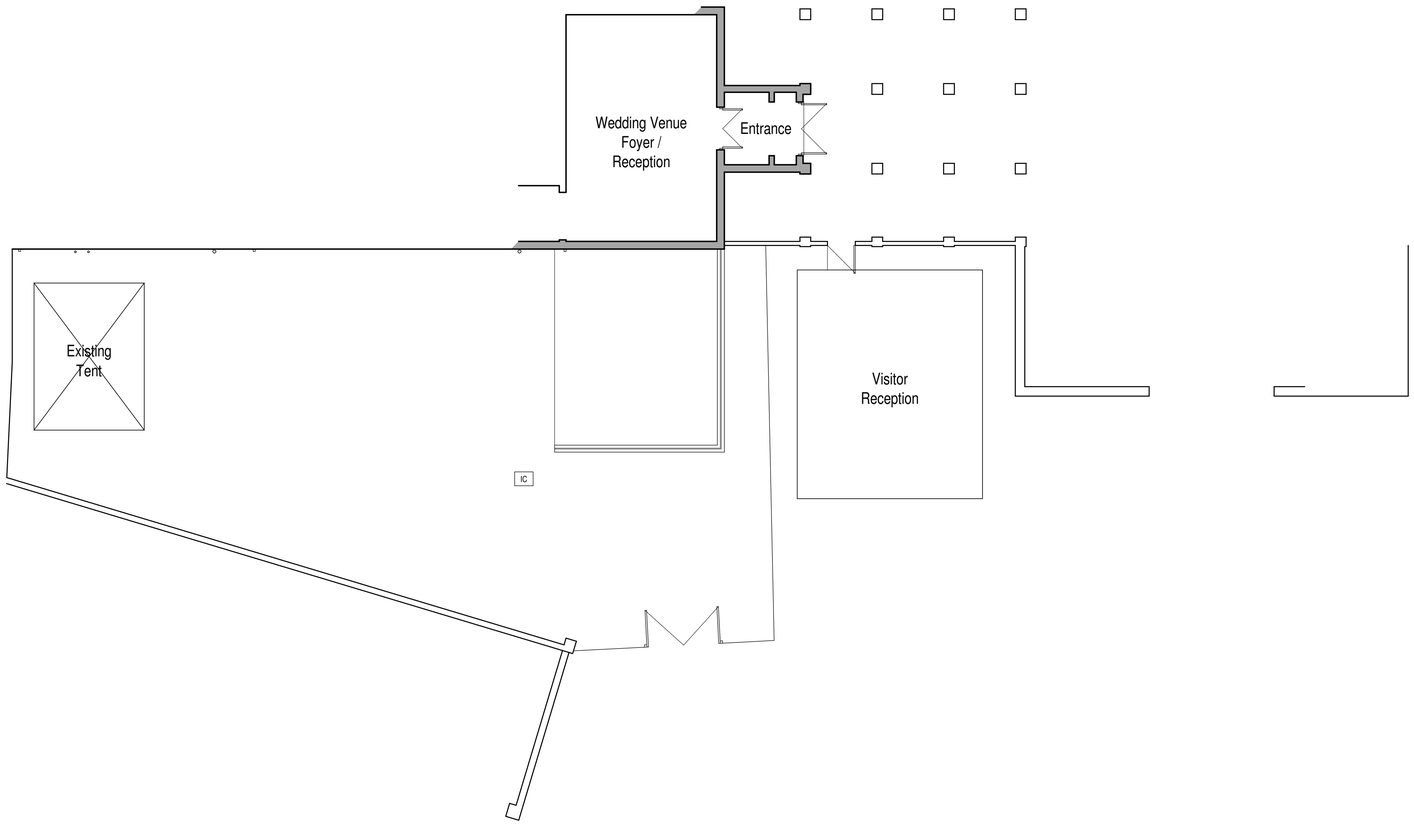

Part Site-Plan



scale bar @ 1:100

Consall Hall Gardens

PROPOSED WEDDING MARQUEE AT
CONSALL GARDENS,
CONSALL,
STOKE ON TRENT,
ST9 0AG

EXISTING CONDITIONS
PART SITE-PLAN + ELEVATIONS

Date	Sheet	Scale
JANUARY 2016	A1	1:100
Drg No.	Rev.	Drawn
2015-2093-01	-	NAW

SAMMONS Architectural LIMITED

10 Cawdry Buildings, Fountain Street, Leek. ST13 6JP
Telephone: 01538 386002
E-mail: info@sammonsltd.co.uk
Web: www.sammonsltd.co.uk

This drawing is copyright. Do not scale.
All dimensions must be checked prior to commencement.