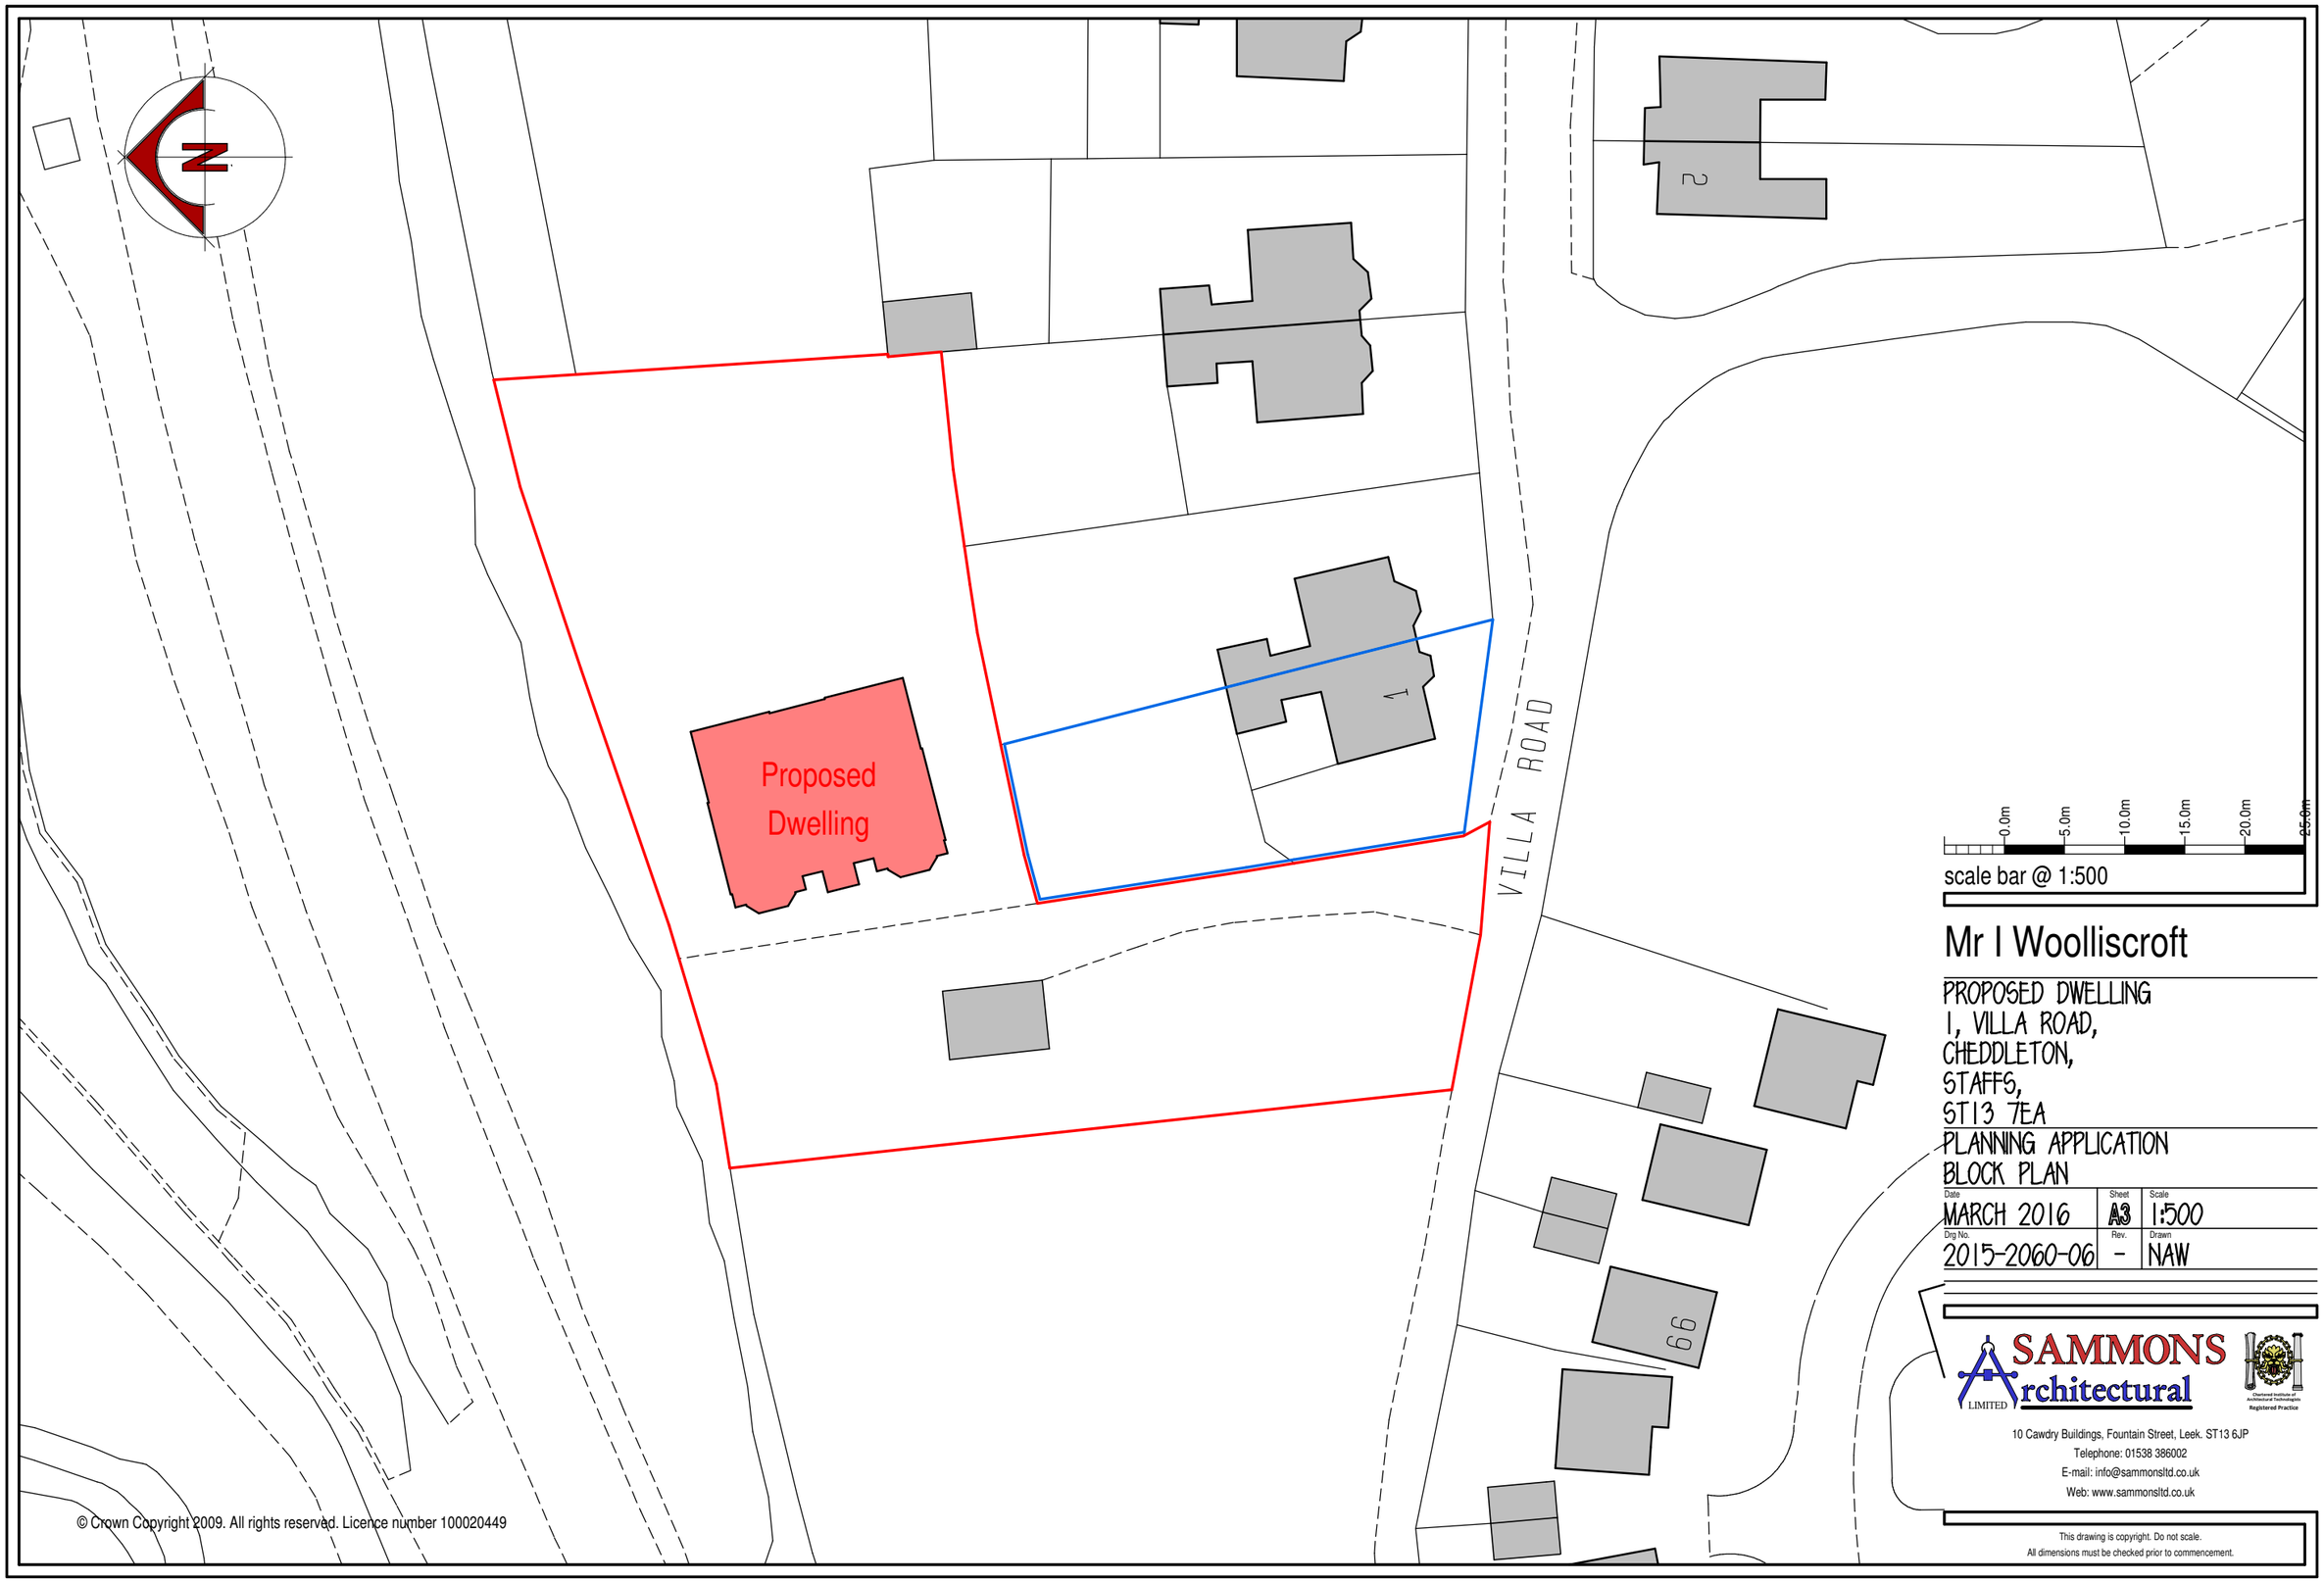


scale bar @ 1:500

Mr I Woolliscroft

PROPOSED DWELLING
1, VILLA ROAD,
CHEDDLETON,
STAFFS,
ST13 7EA

PLANNING APPLICATION
BLOCK PLAN

Date	Sheet	Scale
MARCH 2016	A3	1:500
Drg No.	Rev.	Drawn
2015-2060-06	-	NAW

SAMMONS Architectural LIMITED
Chartered Institute of Architectural Technologists Registered Practice
10 Cawdry Buildings, Fountain Street, Leek. ST13 6JP
Telephone: 01538 386002
E-mail: info@sammonsltd.co.uk
Web: www.sammonsltd.co.uk

This drawing is copyright. Do not scale.
All dimensions must be checked prior to commencement.

© Crown Copyright 2009. All rights reserved. Licence number 100020449