SCALE CHECK FOR A4 COPY

60 mm

15 m

KEY

- PALLISADE FENCING
- ADJACENT BUILDING
- S SOAKAWAY
- SURFACE WATER
- PROPOSED BUILDINGS

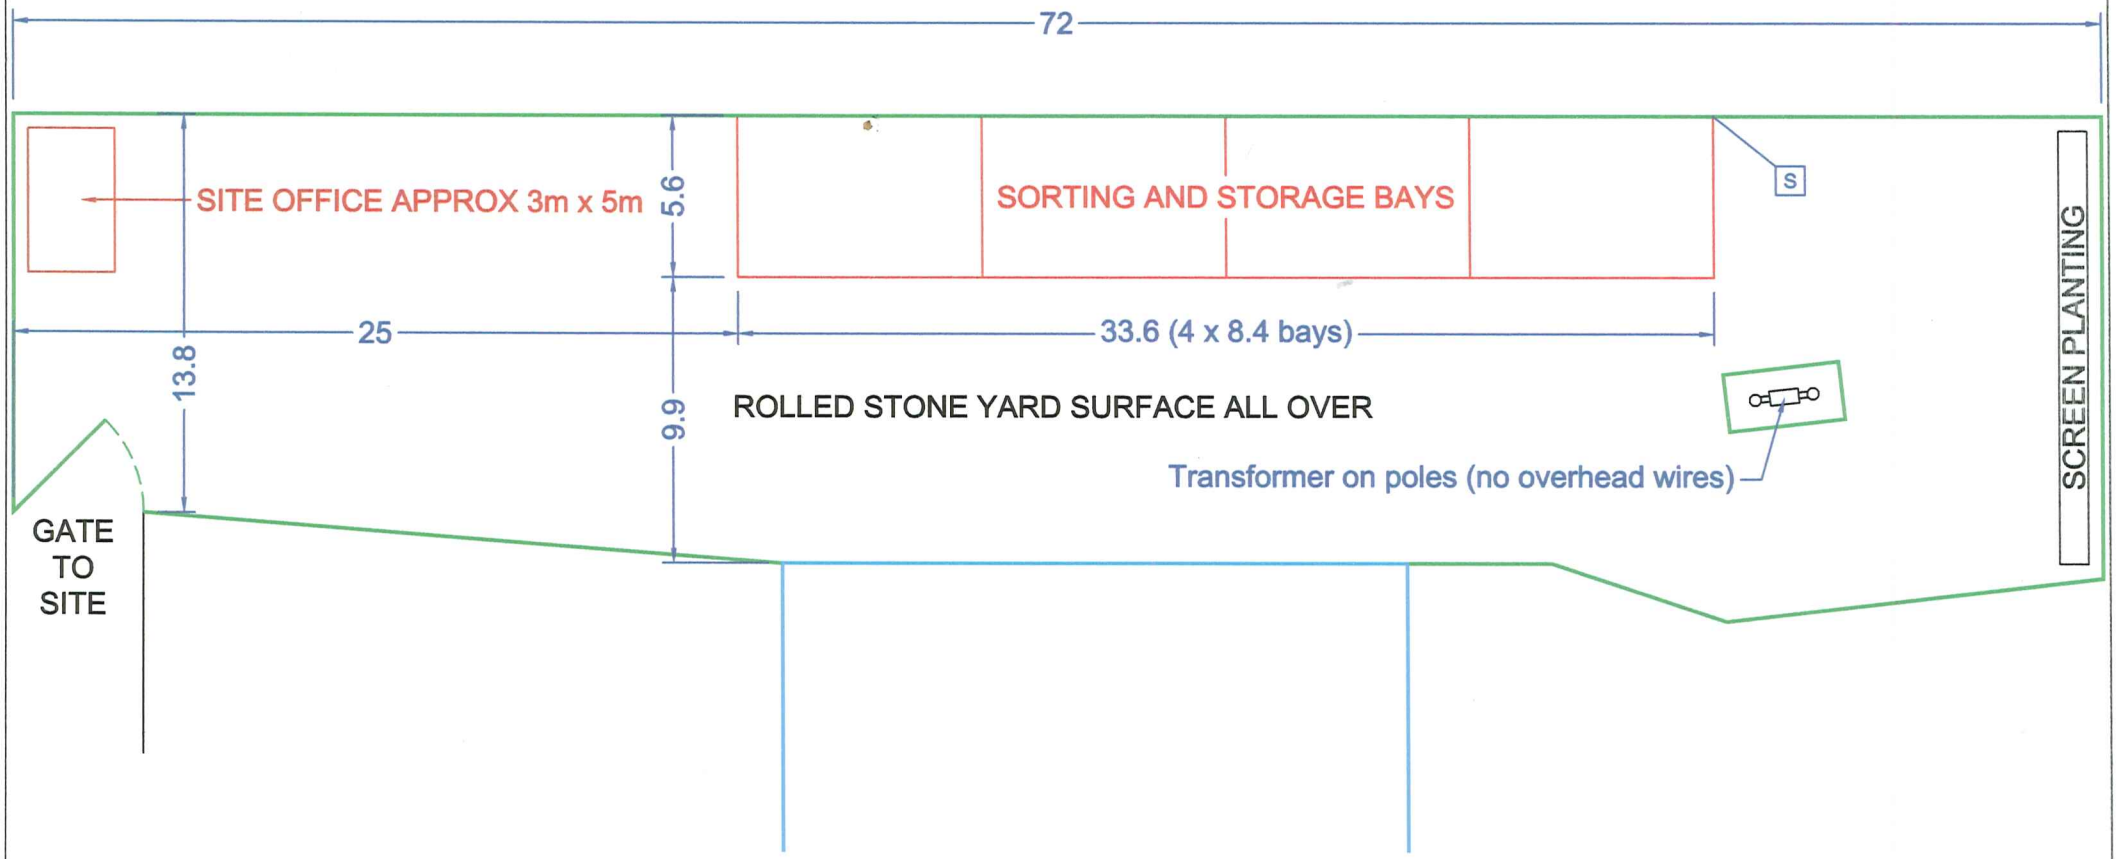

SITE ENTRANCE GATE AT 52.987333, -2.014406

Site Address
City Skips, Hillside Industrial Estate, Draycott Cross Road, New Haden, Cheadle, S.O.T.

Drawing Title
OVERALL SITE PLAN (A4)

All dimensions in metres. Do not scale

Drawing Number
CITY1

Project no.	Drawn	Date	Scale	Sheet
	PCH	12/10/15	1:250 (A4)	1 of 1