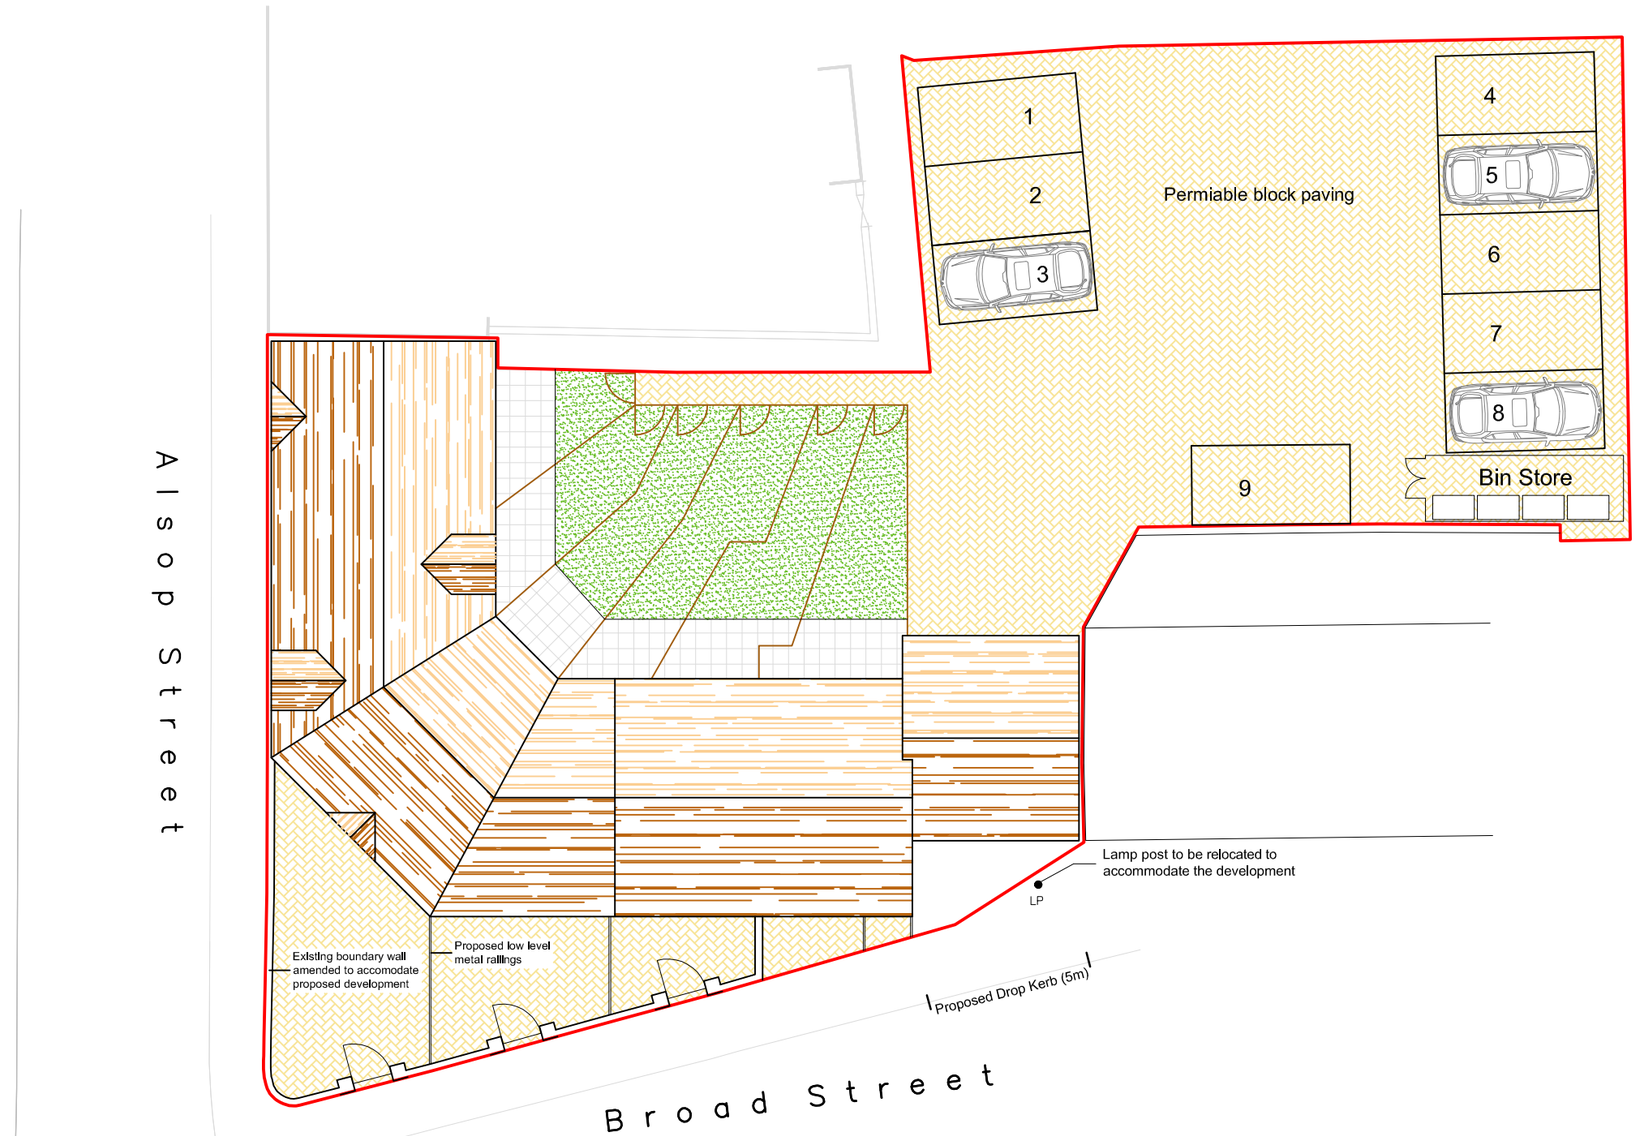

Block Plan

Do not scale this drawing - In all cases figured dimensions to be followed
All dimensions to be checked on site before work commences

Revision	Description	Date	By

jonathancornesassociates
chartered building surveyors
understanding your needs

Client: Mr R Hoskins

Project: Broad Street - Residential Planning

Drawing: Proposed Block Plan

Set up size:	A3		
Scale:	1/200	Drawn by:	SJL
Date:	15/03/2016	Checked by:	ST Date: 15/03/2016
Drawing Number:	C1615/02	Revision:	-