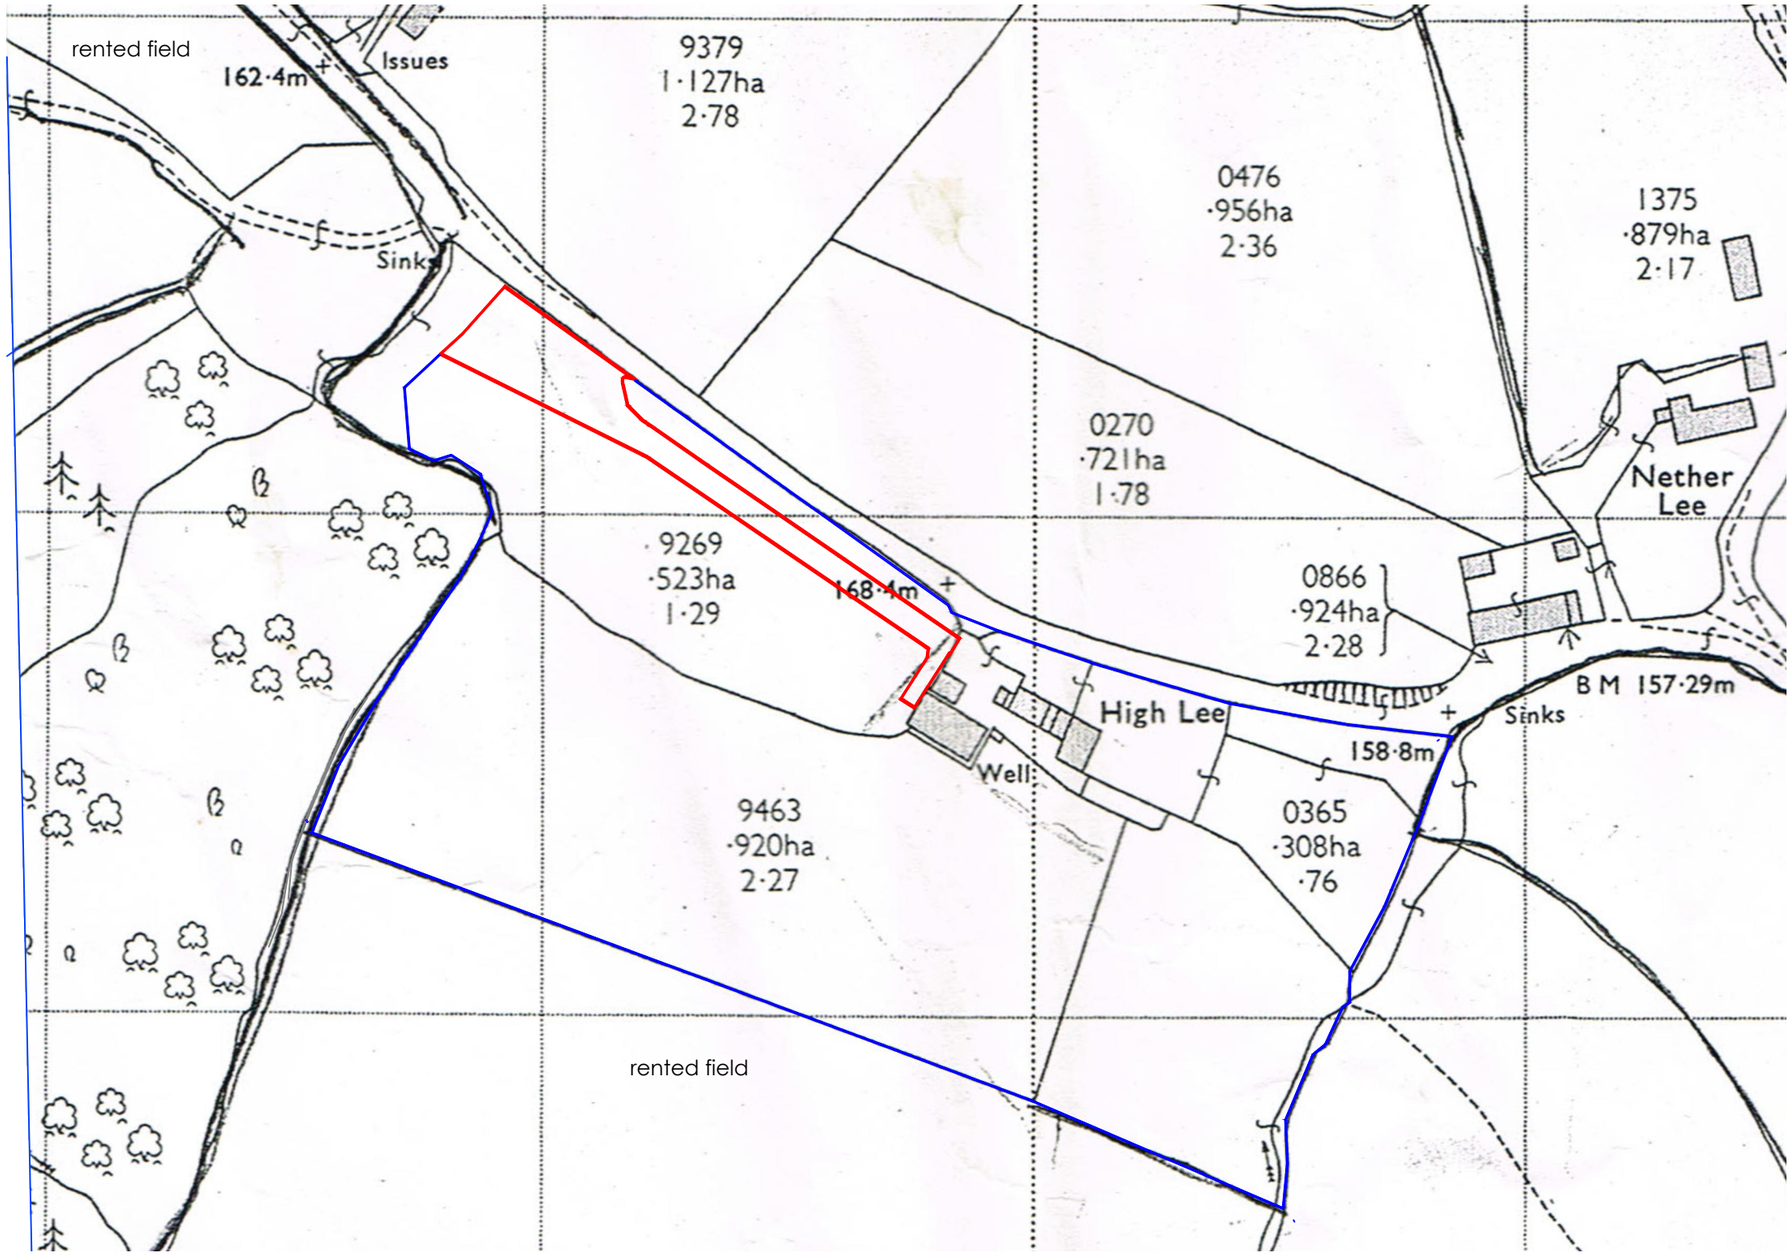


north

Client

Mr J Hulson.

project

Proposed new agricultural access and track at
High Lee, Rushton Spencer, Macclesfield, SK11 0RS

location plan

Date : March 2015
drg no : 11
scales : 1 ; 1250 @ A3