12. Certificates (Certificate A)

Certificate of Ownership - Certificate A

Town and Country Planning (General Development Procedure) Order 1995 Certificate under Article 7

I certify/The applicant certifies that - On the day 21 days before the date of this application nobody except myself/the applicant was the owner (owner is a person with a freehold interest or leasehold interest with at least 7 years left to run) of any part of the land to which the application relates.

Title: Mr | First name: David | Surname: Breakwe

Person role: Agent | Declaration date: 24/06/2008 | ☒ Declaration made

12. Certificates (Agricultural Holdings Certificate)

Agricultural Holding Certificate

Town and Country Planning (General Development Procedure) Order 1995 Certificate under Article 7

Agricultural Land Declaration - You Must Select Either A or B

(A) None of the land to which the application relates is, or is part of an agricultural holding. ◉

(B) I have/The applicant has given the requisite notice to every person other than myself/the applicant who, on the day 21 days before the date of this application, was a tenant of an agricultural holding on all or part of the land to which this application relates, as listed below: ○

Title: Mr | First Name: David | Surname: Breakwell

Person role: Agent | Declaration date: 24/06/2008 | ☒ Declaration Made

13. Declaration

I/we hereby apply for planning permission/consent as described in this form and the accompanying plans/drawings and additional information. ☒

Date: 24/06/2008

Reference:	08/01223/FUL Ipstones

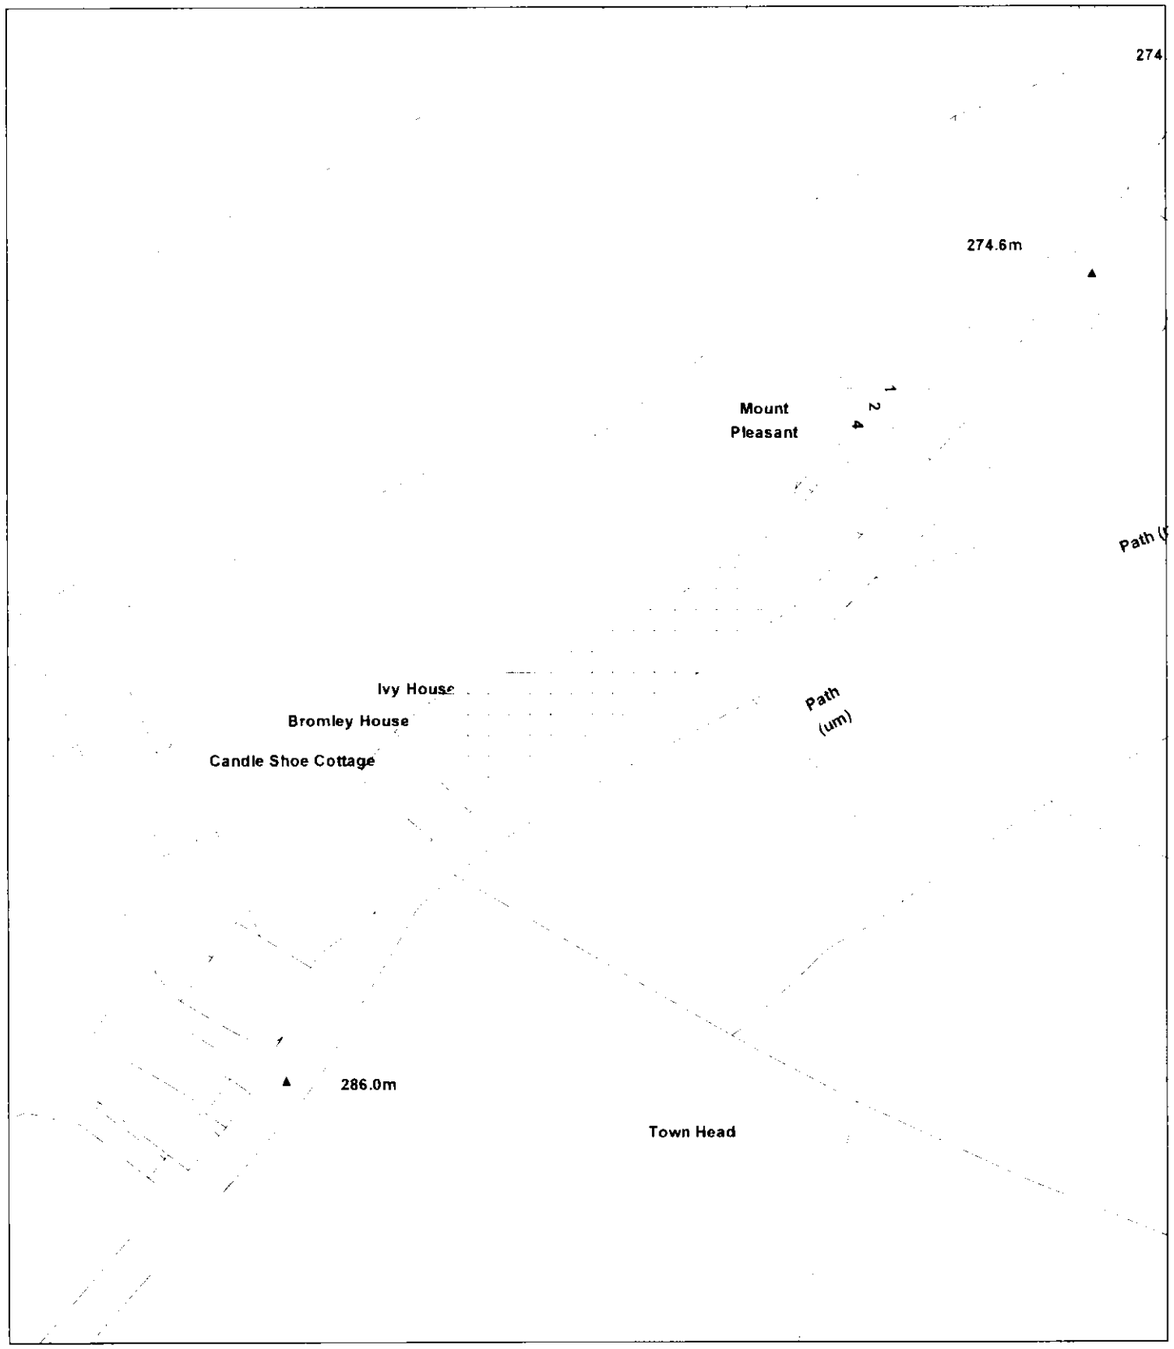

Scale : 1:1250

© Crown copyright. All rights reserved.
Staffordshire Moorlands District Council.
Licence no. 100018384. 2007

Organisation	Not Set
Department	Not Set
Comments	Not Set

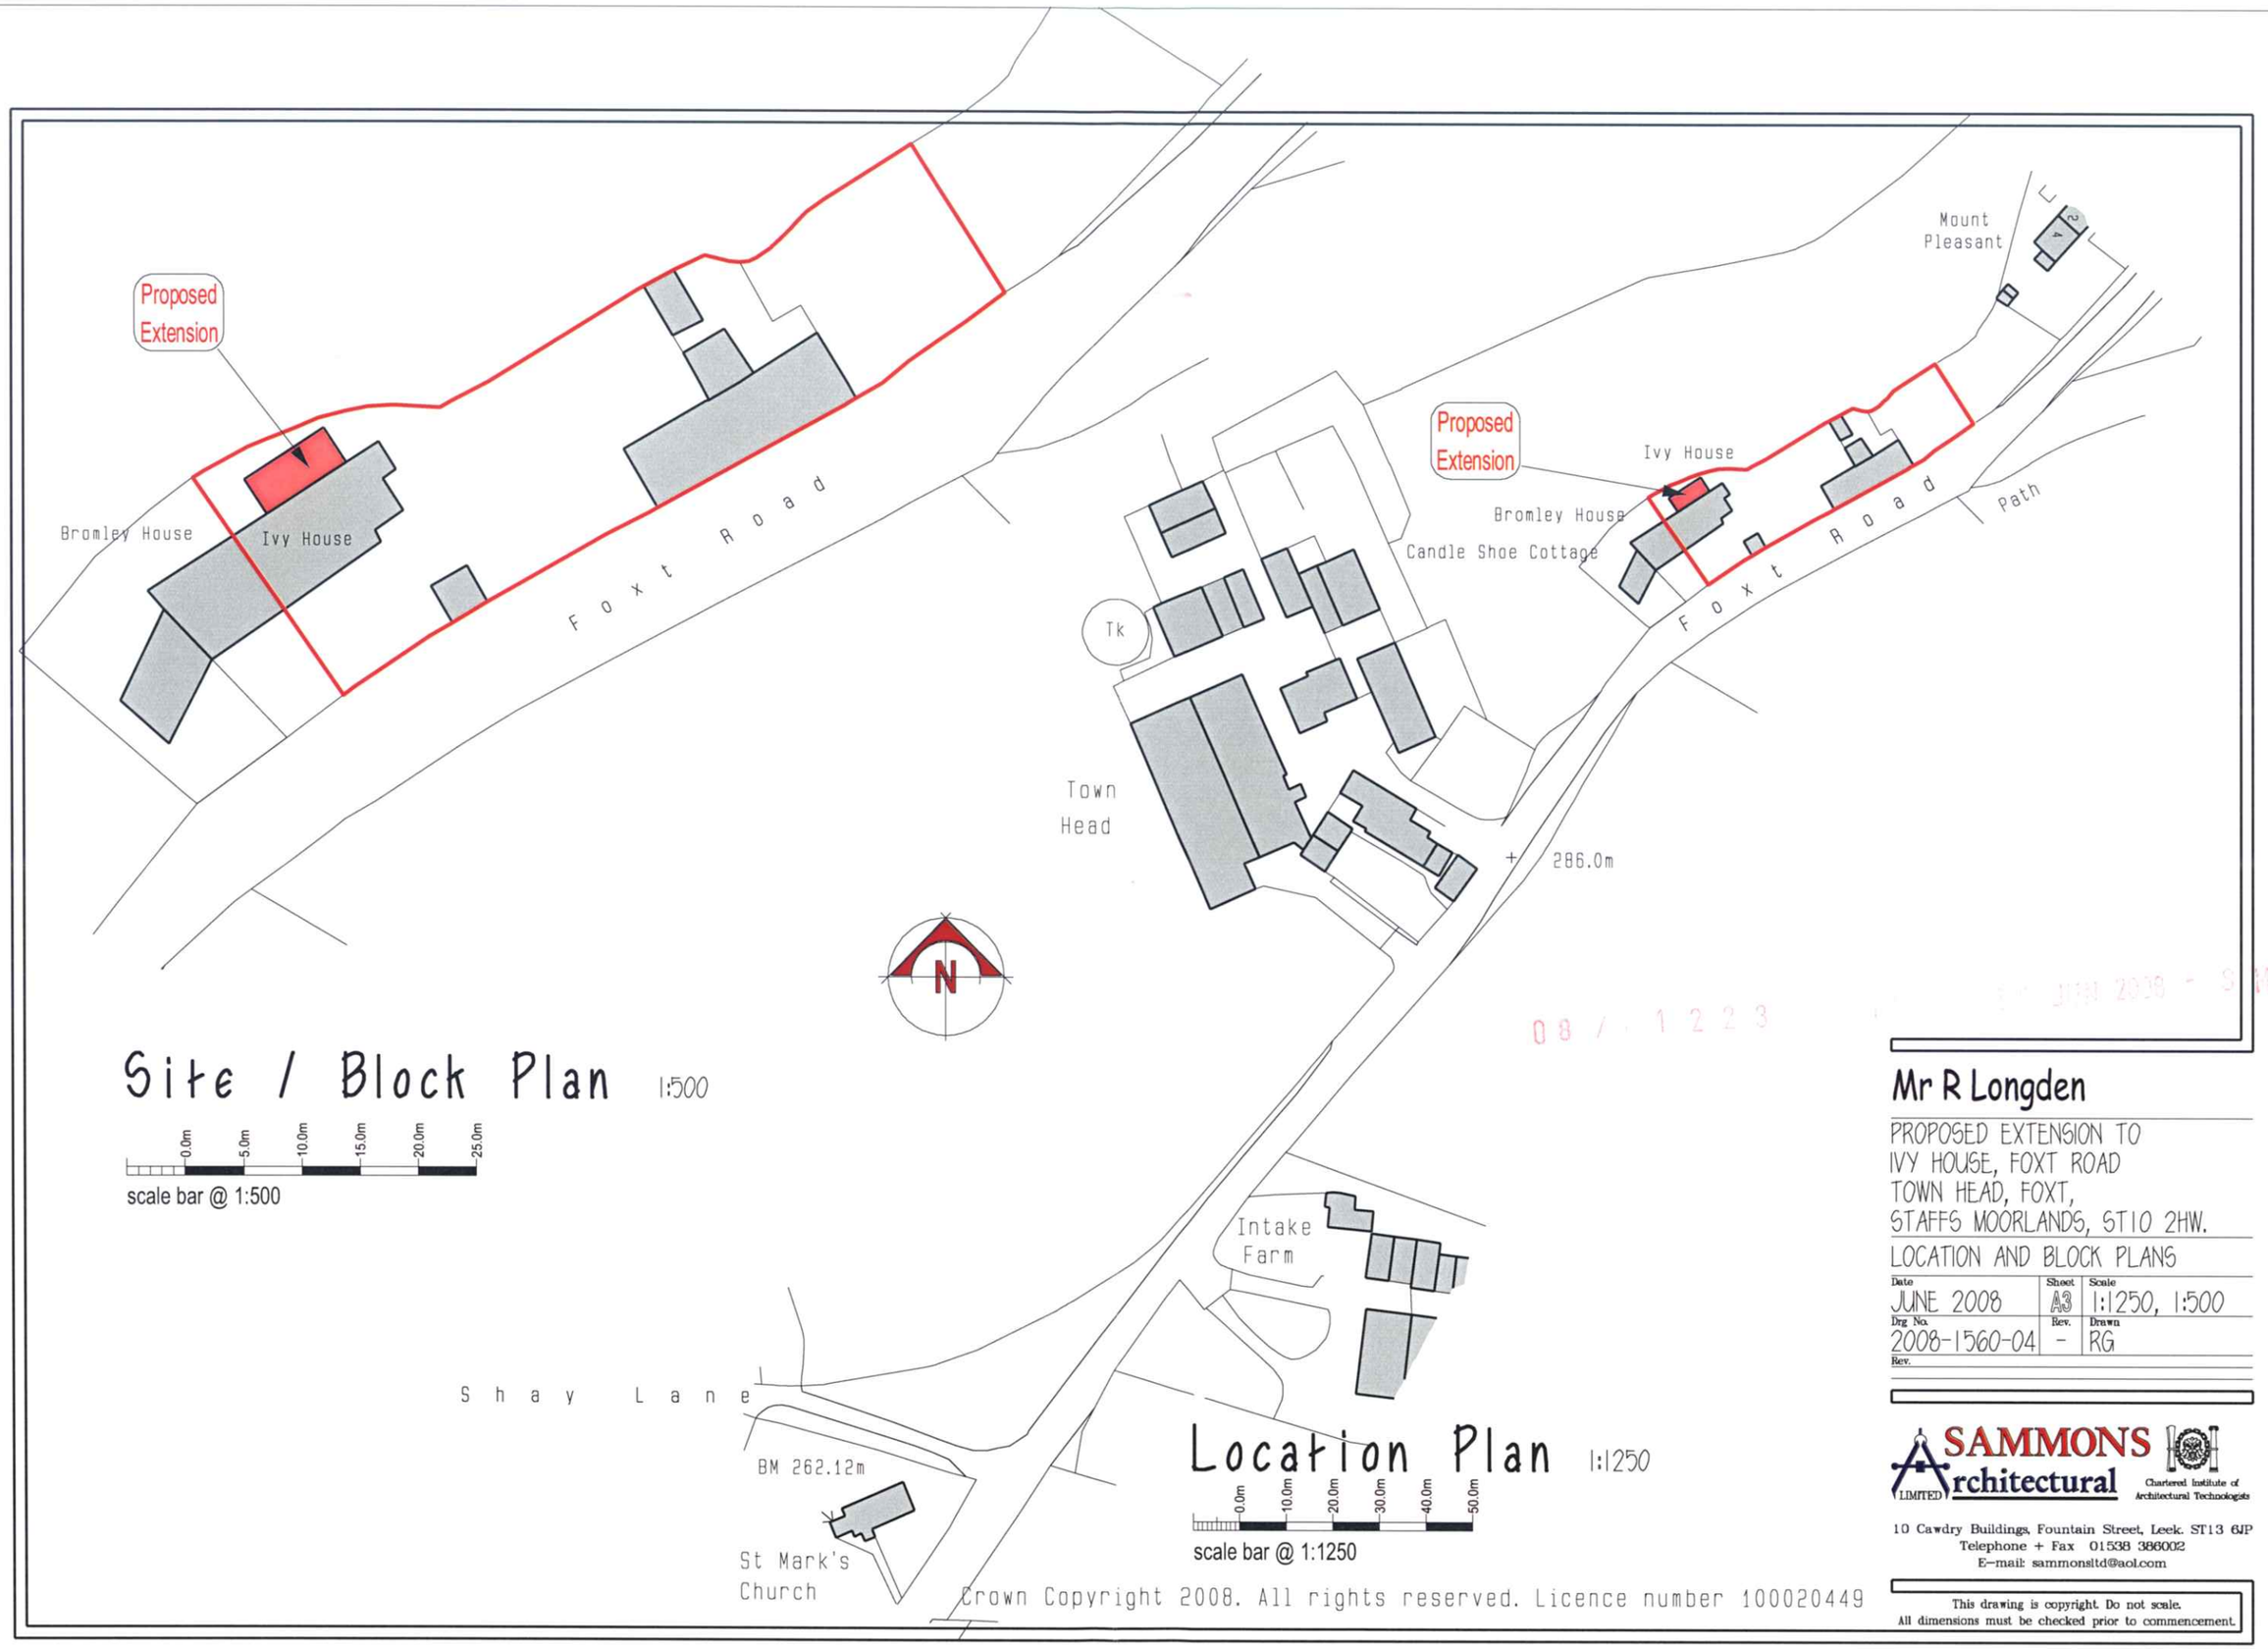

08 / 1223

Mr R Longden

PROPOSED EXTENSION TO
IVY HOUSE, FOXT ROAD
TOWN HEAD, FOXT,
STAFFS MOORLANDS, ST10 2HW.

LOCATION AND BLOCK PLANS

Date	Sheet	Scale
JUNE 2008	A3	1:1250, 1:500
Drg No.	Rev.	Drawn
2008-1560-04	-	RG
Rev.		

SAMMONS Architectural LIMITED
Chartered Institute of Architectural Technologists
10 Cawdry Buildings, Fountain Street, Leek. ST13 6JP
Telephone + Fax 01538 386002
E-mail: sammonsltd@aol.com

This drawing is copyright. Do not scale.
All dimensions must be checked prior to commencement.

PDF Created with deskPDF PDF Writer - Trial :: http://www.docudesk.com