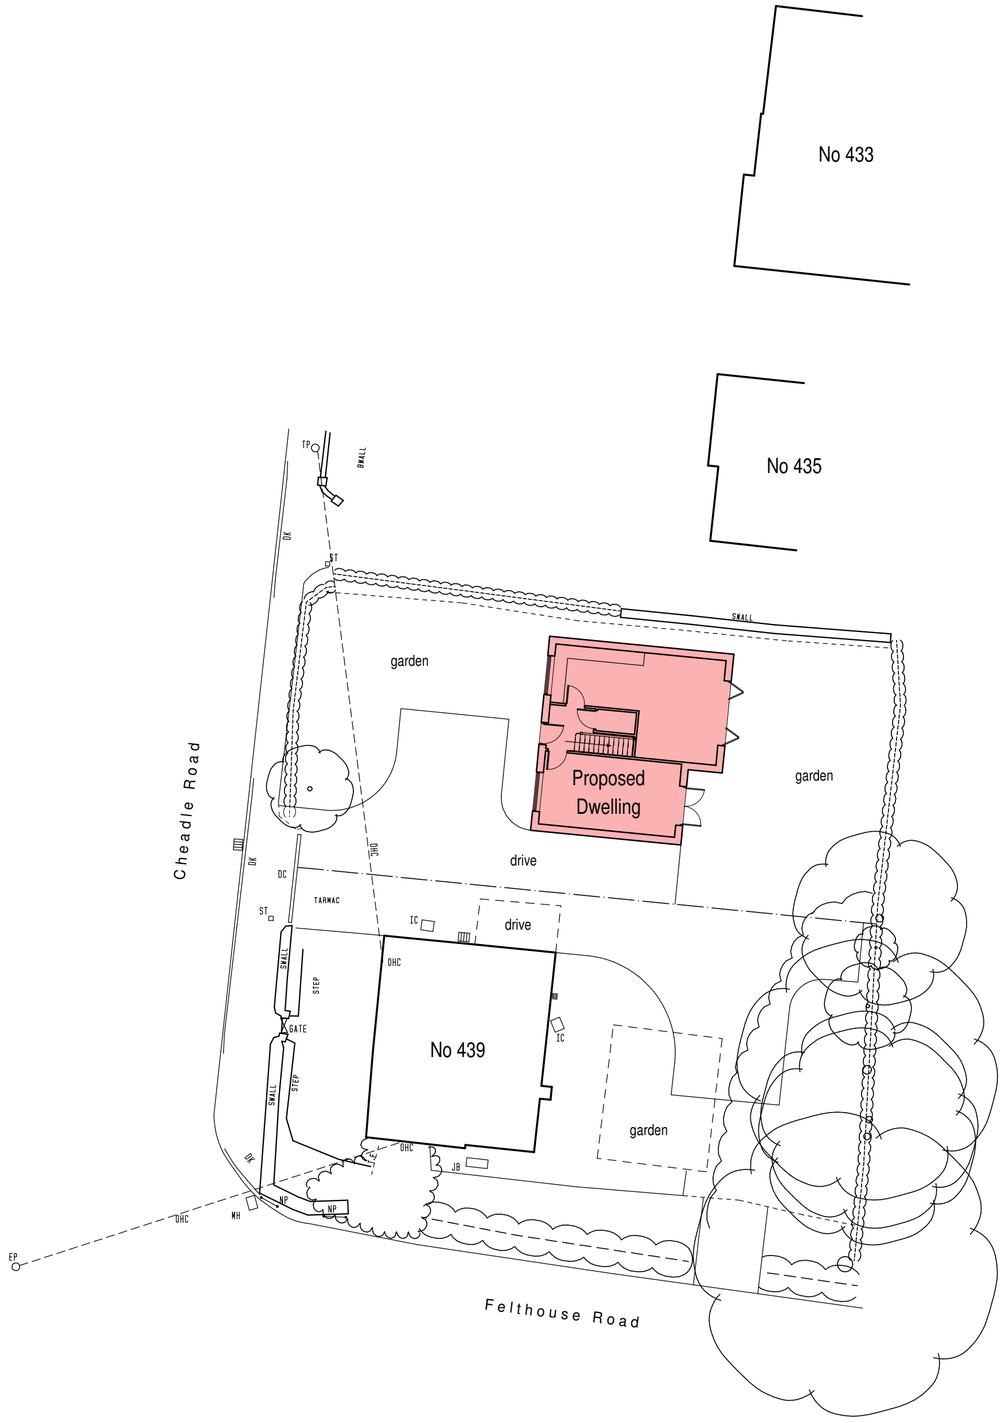


0.0m 5.0m 10.0m

scale bar @ 1:200

JCM Group Holdings (UK) Ltd

PROPOSED DWELLING ADJACENT TO
439, CHEADLE ROAD,
CHEDDLETON, STAFFORDSHIRE,
ST13 7BH

PLANNING APPLICATION
SITE PLAN

Date	Sheet	Scale
FEBRUARY 2016	A2	1:200
Drg No.	Rev.	Drawn
2016-2114-02	A	RG

A - 17/03/2016 - PLAN UPDATED FOR PLANNING SUBMISSION

SAMMONS Architectural LIMITED
Chartered Institute of Architectural Technologists Registered Practice
10 Cawdry Buildings, Fountain Street, Leek. ST13 6JP
Telephone: 01538 386002
E-mail: info@sammonsltd.co.uk
Web: www.sammonsltd.co.uk

This drawing is copyright. Do not scale.
All dimensions must be checked prior to commencement.