


Location Plan

Scale 1:1250

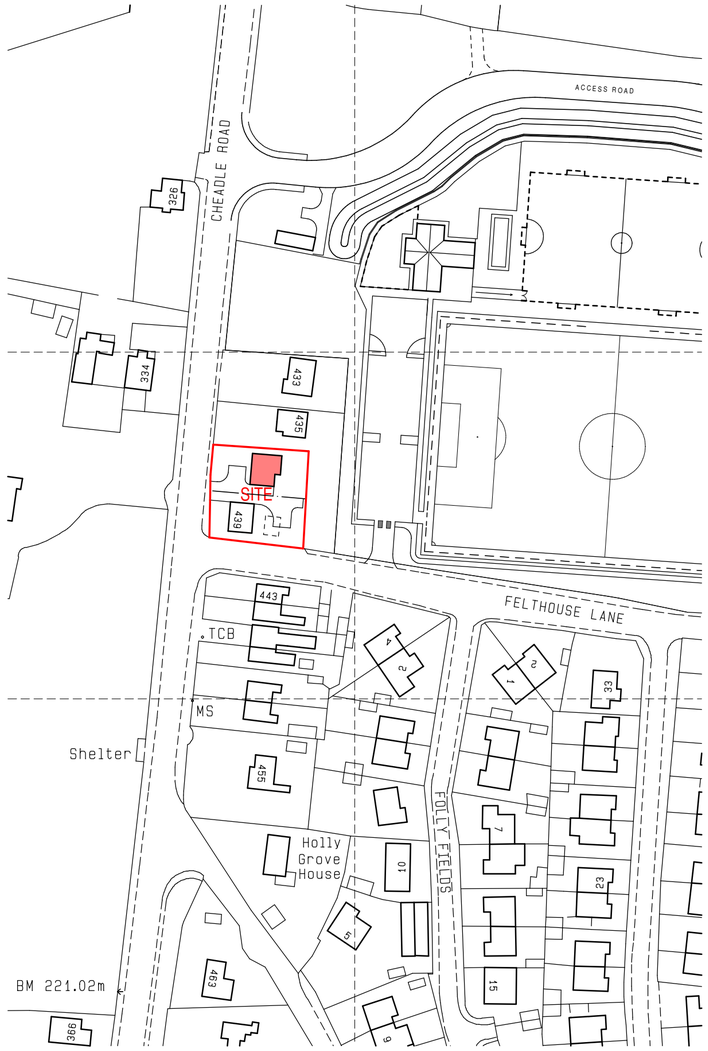

scale bar @ 1:1250



Block Plan

Scale 1:500



scale bar @ 1:500

JCM Group Holdings (UK) Ltd

PROPOSED DWELLING ADJACENT TO
439, CHEADLE ROAD,
CHEDDLETON, STAFFORDSHIRE,
ST13 7BH

PLANNING APPLICATION
LOCATION + BLOCK PLAN

Date	Sheet	Scale
MARCH 2016	A2	1:1250, 1:500
Drg No.	Rev.	Drawn
2016-2114-04	-	NAW

SAMMONS Architectural LIMITED
Chartered Institute of Architectural Technologists Registered Practice

10 Cawdry Buildings, Fountain Street, Leek. ST13 6JP
Telephone: 01538 386002
E-mail: info@sammonsltd.co.uk
Web: www.sammonsltd.co.uk

This drawing is copyright. Do not scale.
All dimensions must be checked prior to commencement.