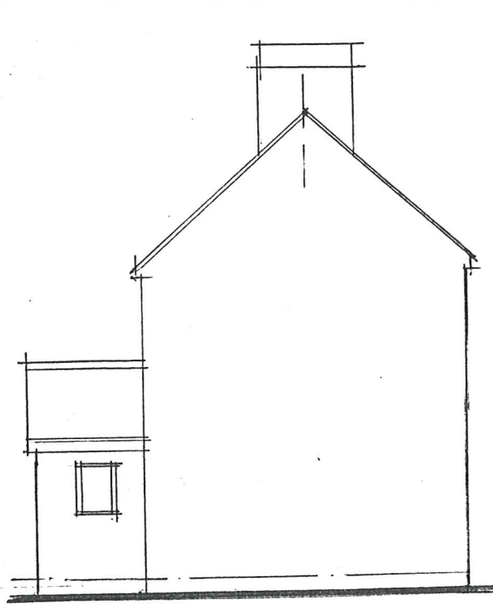

End Elev to Road



Side Elevation to Drive

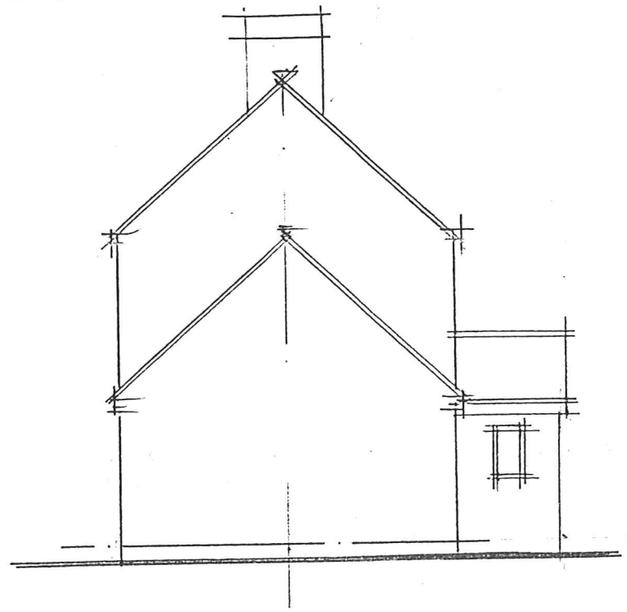

End Elev to Garden

09/00132 FUL
- 5 MAR 2009 - Shr

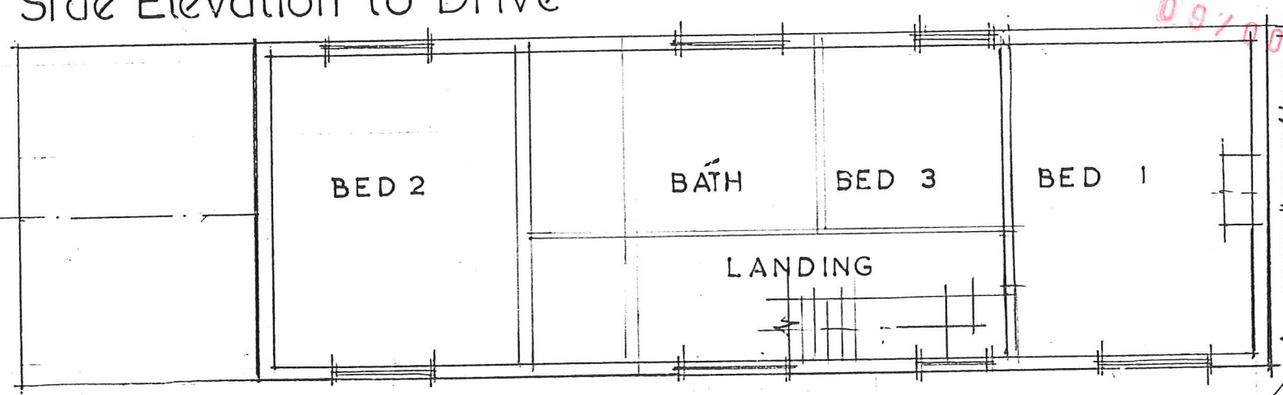

First Floor Plan

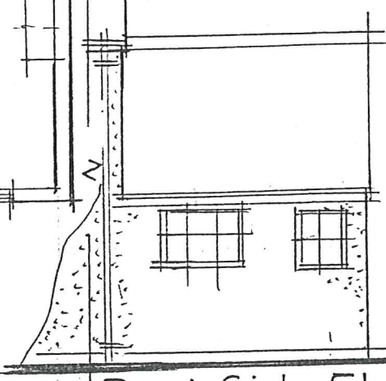

Part Side Elevation to Track

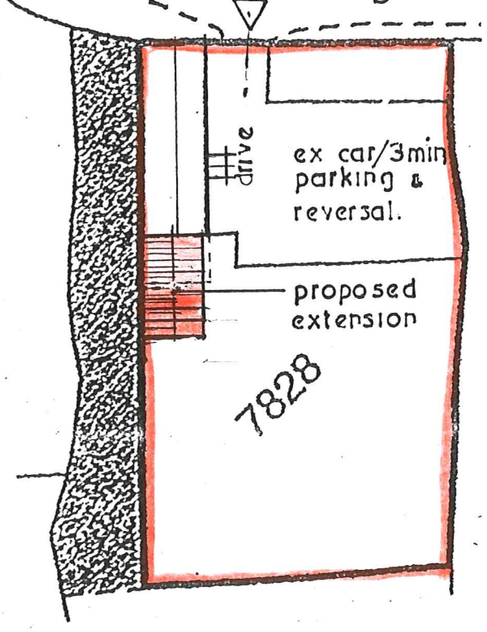

Site Plan
SCALE 1500

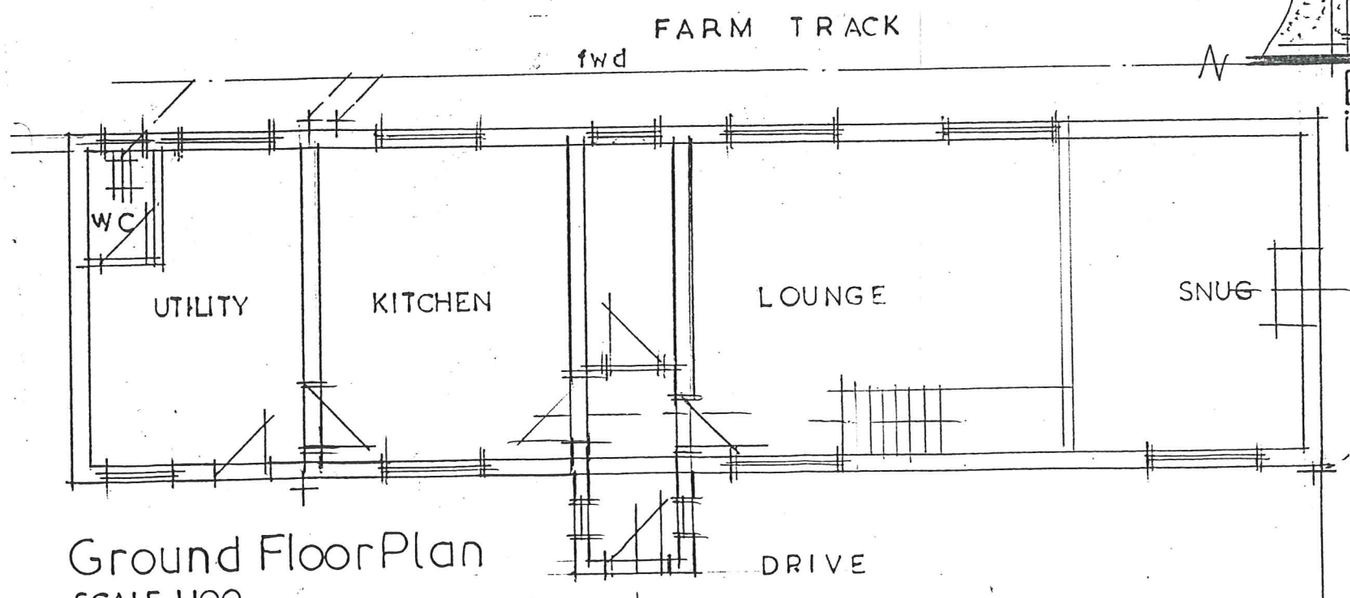

Ground Floor Plan
SCALE 1100
EXISTING CONDITIONS

DRAYCOTT OLD ROAD

Architectural & Interior Designer
John David Payne
B.A. (Hons) M.C.A.D. D.A.
Telephone : 0782 394484
Plans for: Industrial & Domestic Buildings, Interiors, Extensions & Alterations
Local Authority & grant applications undertaken.
10 Dilhorne Road, Forsbrook, Stoke-on-Trent, ST11 9DJ.

Customer Mr & Mrs N.CRUMP.
Description PROPOSED DEMOLITION OF EX SINGLE STOREY UTILITY ROOM & BUILDING OF TWO STOREY EXTENSION TO EX COTTAGE AT 60.DRAYCOTT OLD RD. FORSBROOK ST11 9AL
Drawn By JP Date 08
SHEET no: 1



Side Elevation to Drive

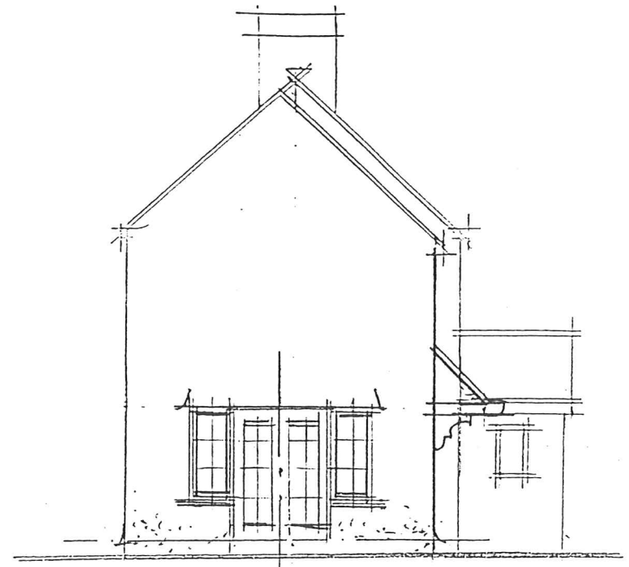

End Elev to Garden

09/00132/FUL

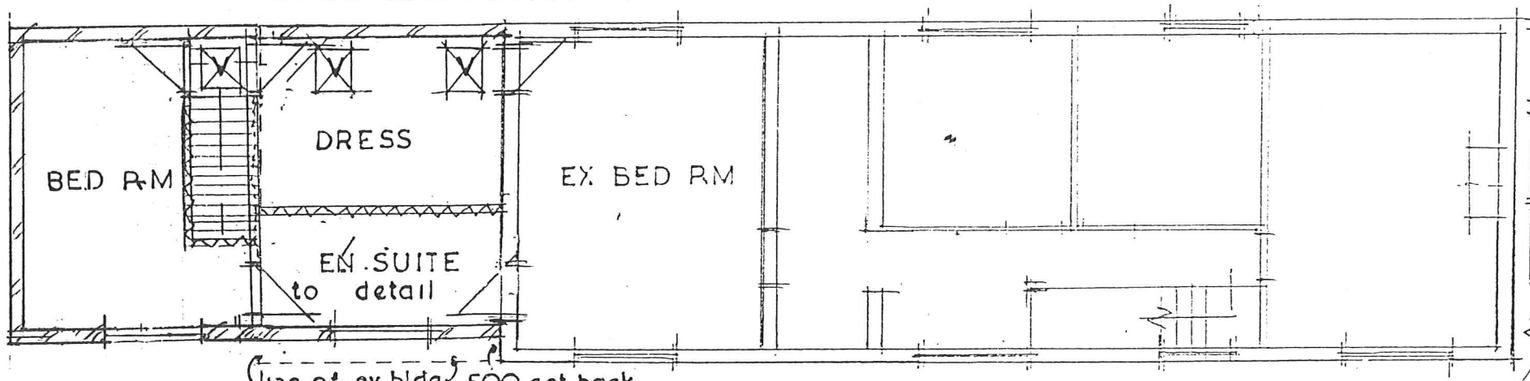

First Floor Plan

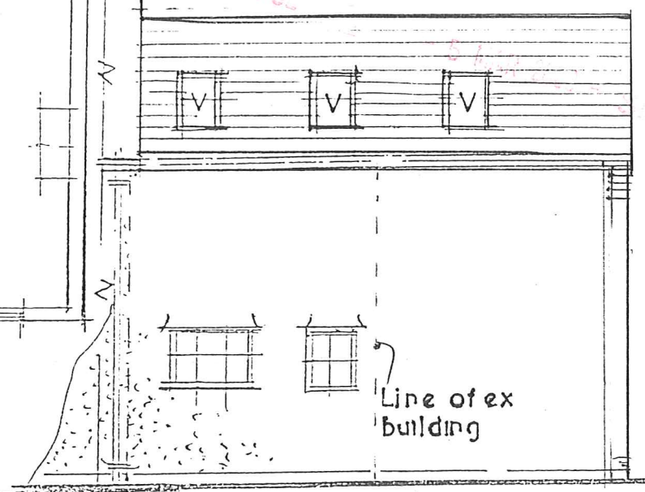

Part Side Elevation to Track

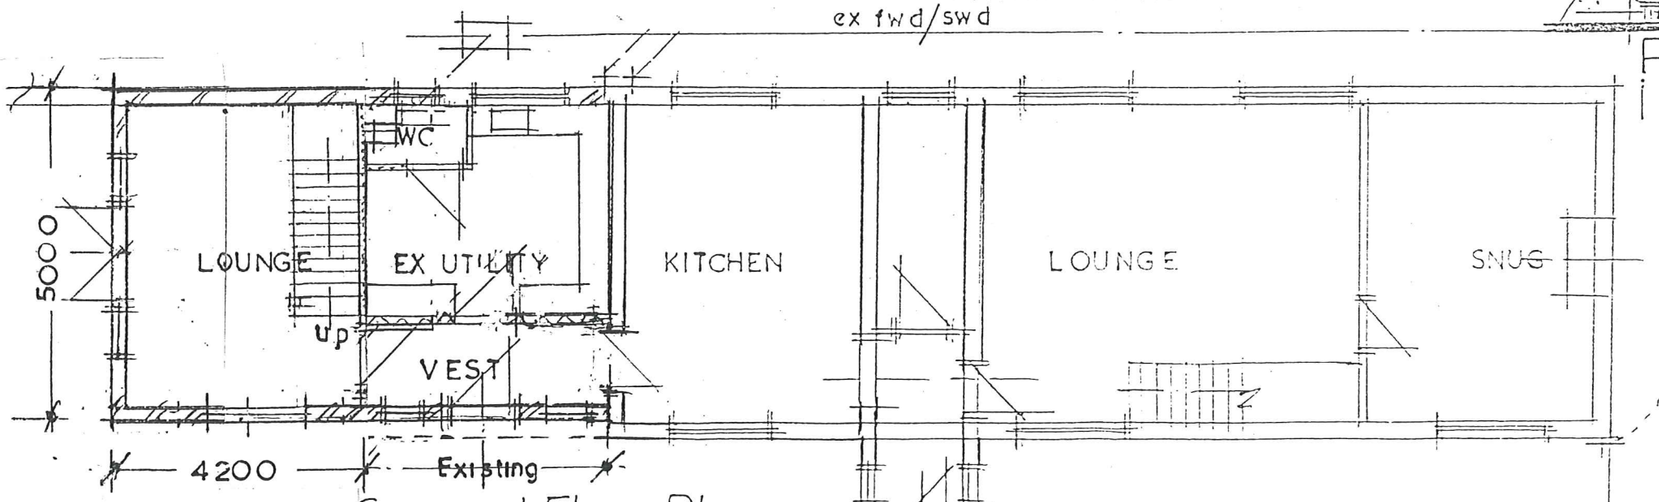

Ground Floor Plan

MATERIALS & FENISTRATION TO MATCH EX. DWELLING

SCALE 1/100

PROPOSED EXTENSION

DRAYCOTT OLD ROAD

Architectural & Interior Designer

John David Payne

B.A. (Hons) M.C.A.D. D.A.

Telephone : 0782 394434

Plans for Industrial & Domestic Buildings
Interiors, Extensions & Alterations
Local Authority & grant applications undertaken
10 Dilhorne Road, Forsbrook, Stoke-on-Trent, ST11 9DJ

Customer	Mr & Mrs N.CRUMP.
Description	PROPOSED DEMOLITION OF EX SINGLE STOREY UTILITY ROOM & BUILDING OF TWO STOREY EXTENSION TO EX COTTAGE AT 60.DRAYCOTT OLD RD. FORSBROOK ST11 9AL
Drawn By	JP Date 03
Am.	SHEET no: 2/Am