0 1m 2 3 4 5 6 7 8 9 10m

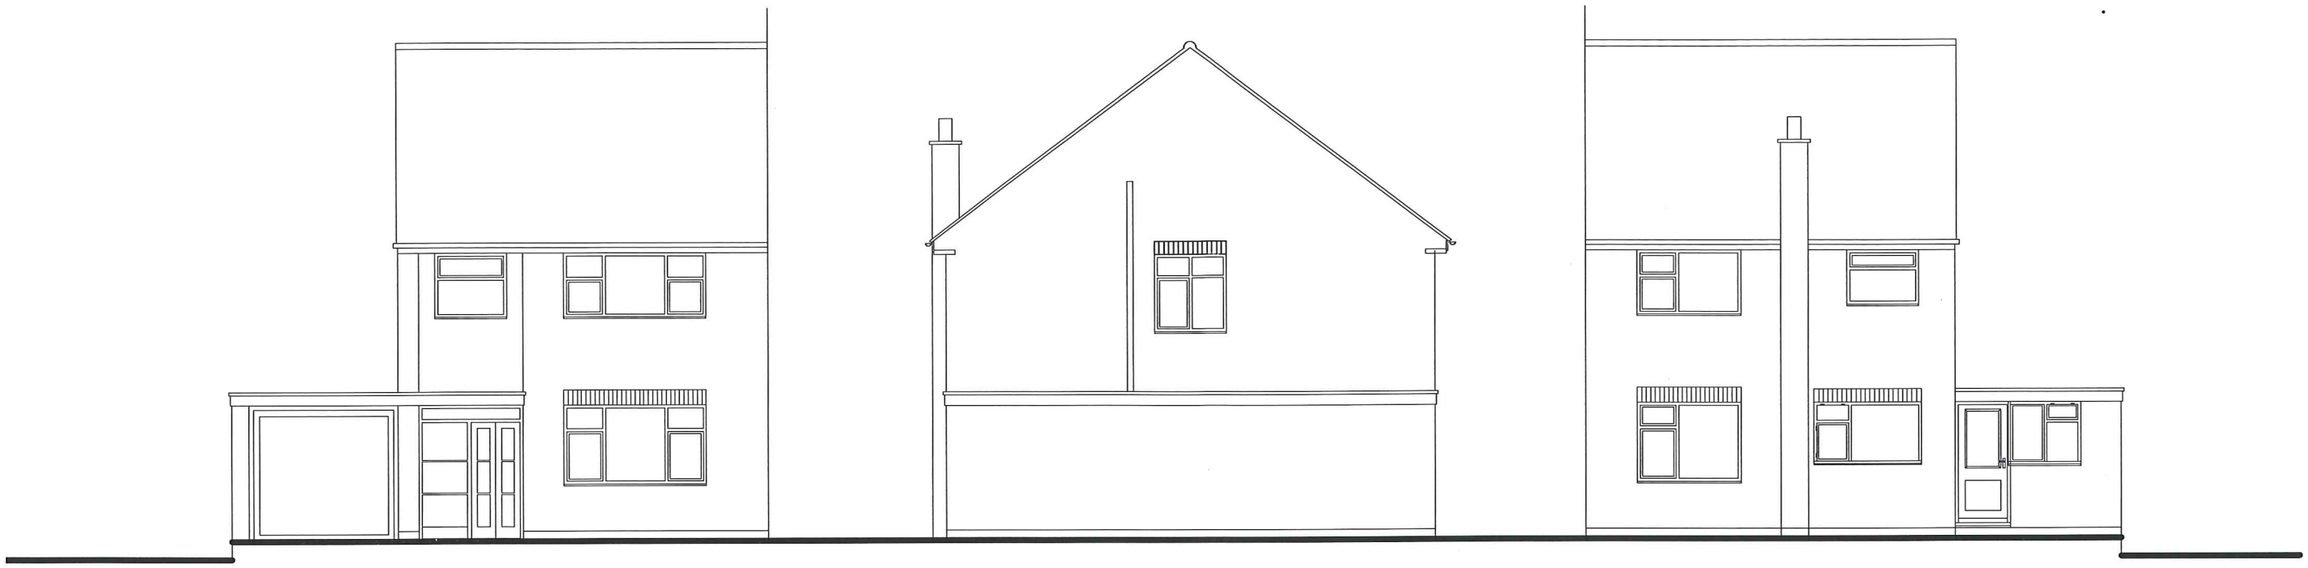

EXISTING FRONT ELEVATION

EXISTING SIDE ELEVATION

EXISTING REAR ELEVATION

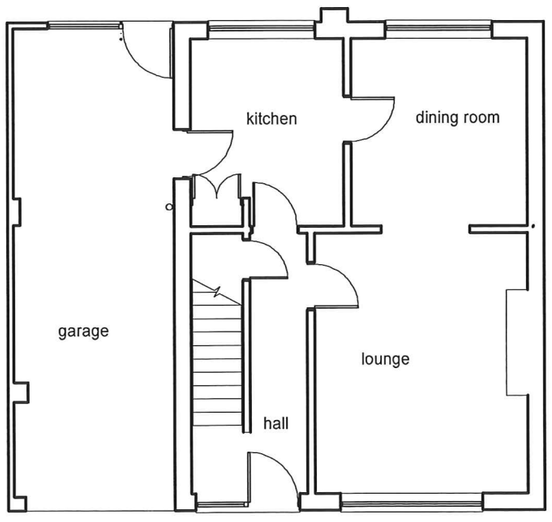

EXISTING GROUND FLOOR PLAN

09/00229/FUL 12 MAR 2009 - SMDC

THIS DRAWING IS COPYRIGHT - ALL RIGHTS RESERVED

Building Design Service

CHARTERED INSTITUTE OF ARCHITECTURAL TECHNOLOGISTS

TITLE

PROPOSED EXTENSION AT 15 VICARAGE ROAD CAVERSWALL

CLIENT

MR. AND MRS C COOPER

DRAWING NO.

SURVEY OF EXISTING

SCALE 1:50 DATE MARCH 09

SHEET SIZE A3@1:100

B. BLAKEMAN MBIAT
15A, WHITMORE ROAD, NEWCASTLE, STAFFORDSHIRE. ST5 3LY
TEL/FAX 01782 632911

PDF created with pdfFactory Pro trial version www.pdffactory.com