
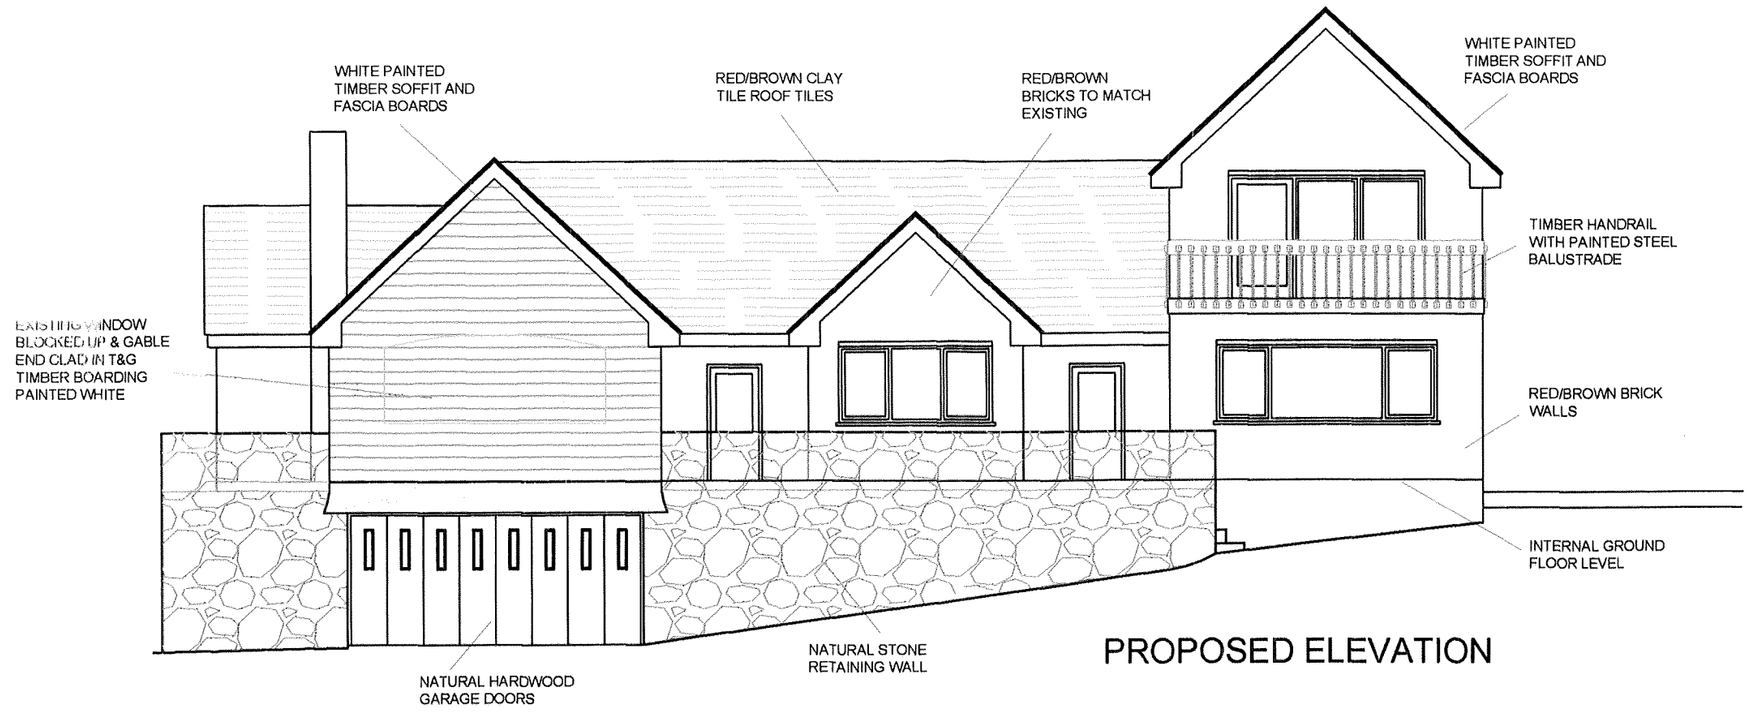


PROPOSED ELEVATION

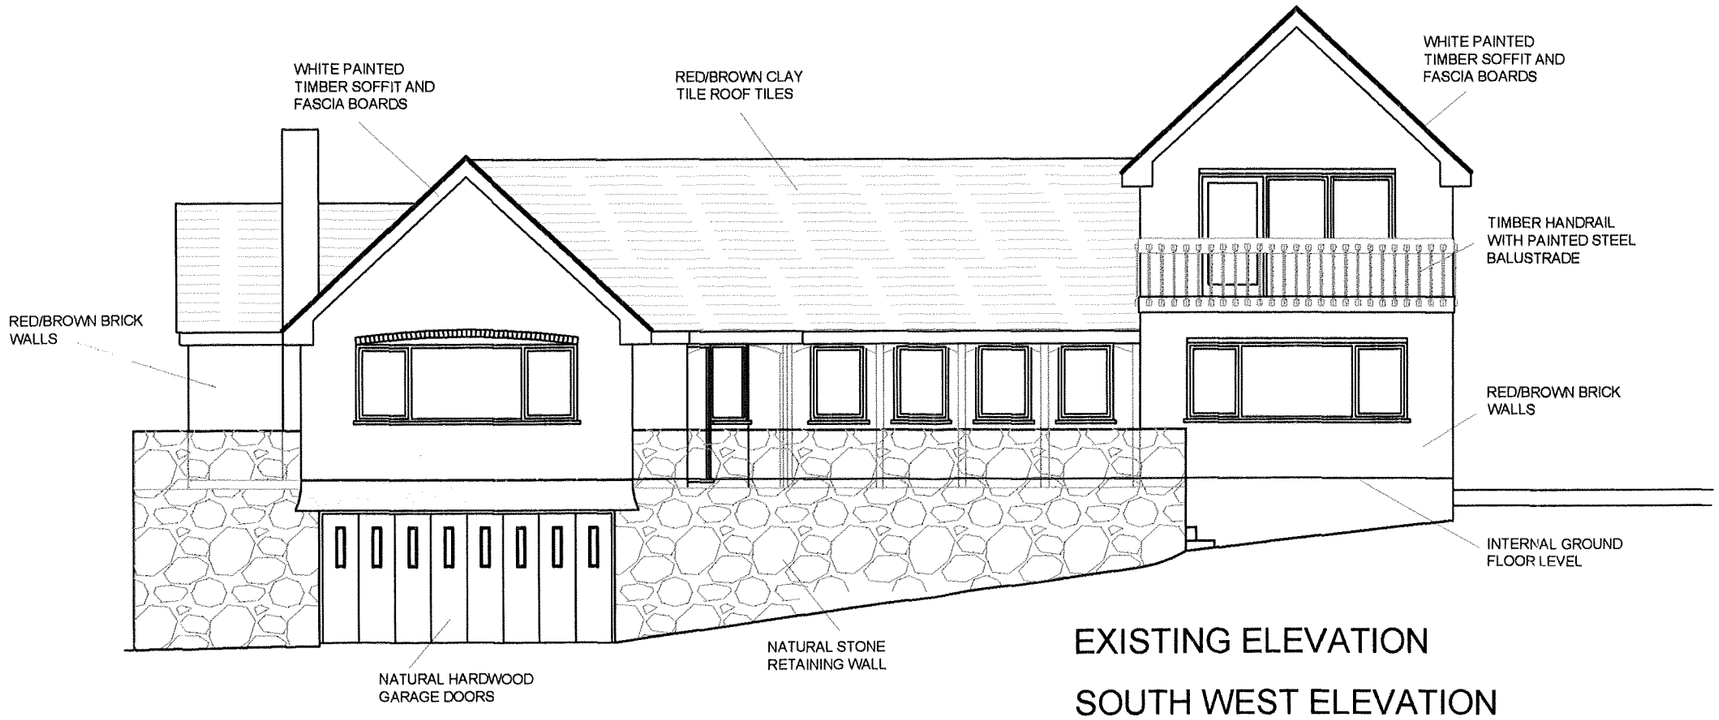

EXISTING ELEVATION

SOUTH WEST ELEVATION


client
MR & MRS MELLOR

project
WOODSIDE
CHEDDLETON ROAD
BIRCHALL, LEEK


drawing
SOUTH WEST ELEV.
EXISTING & PROPOSED

scale	date	drawn
1:100@A3	SEPT 08	RF

number 08 905:03:00 revision

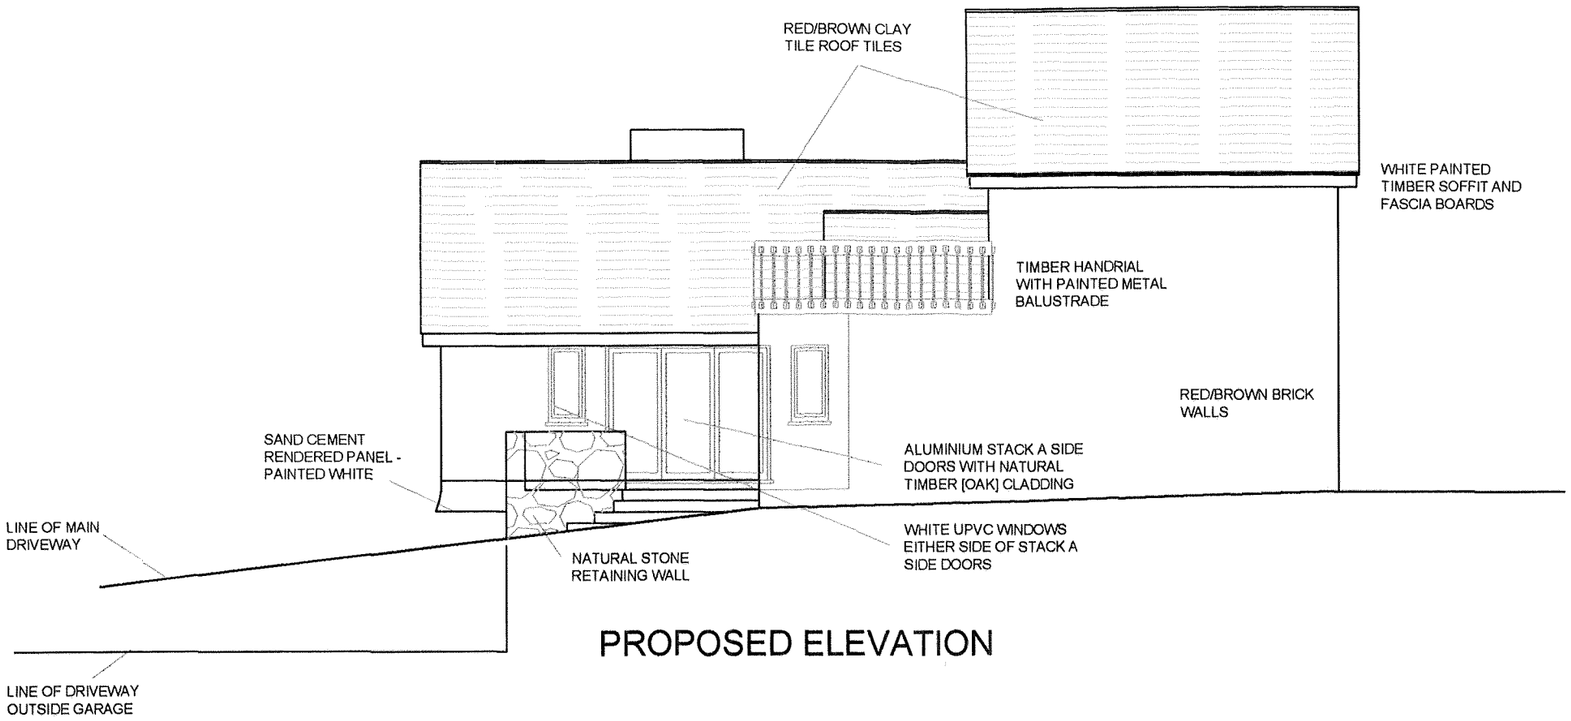

PROPOSED ELEVATION

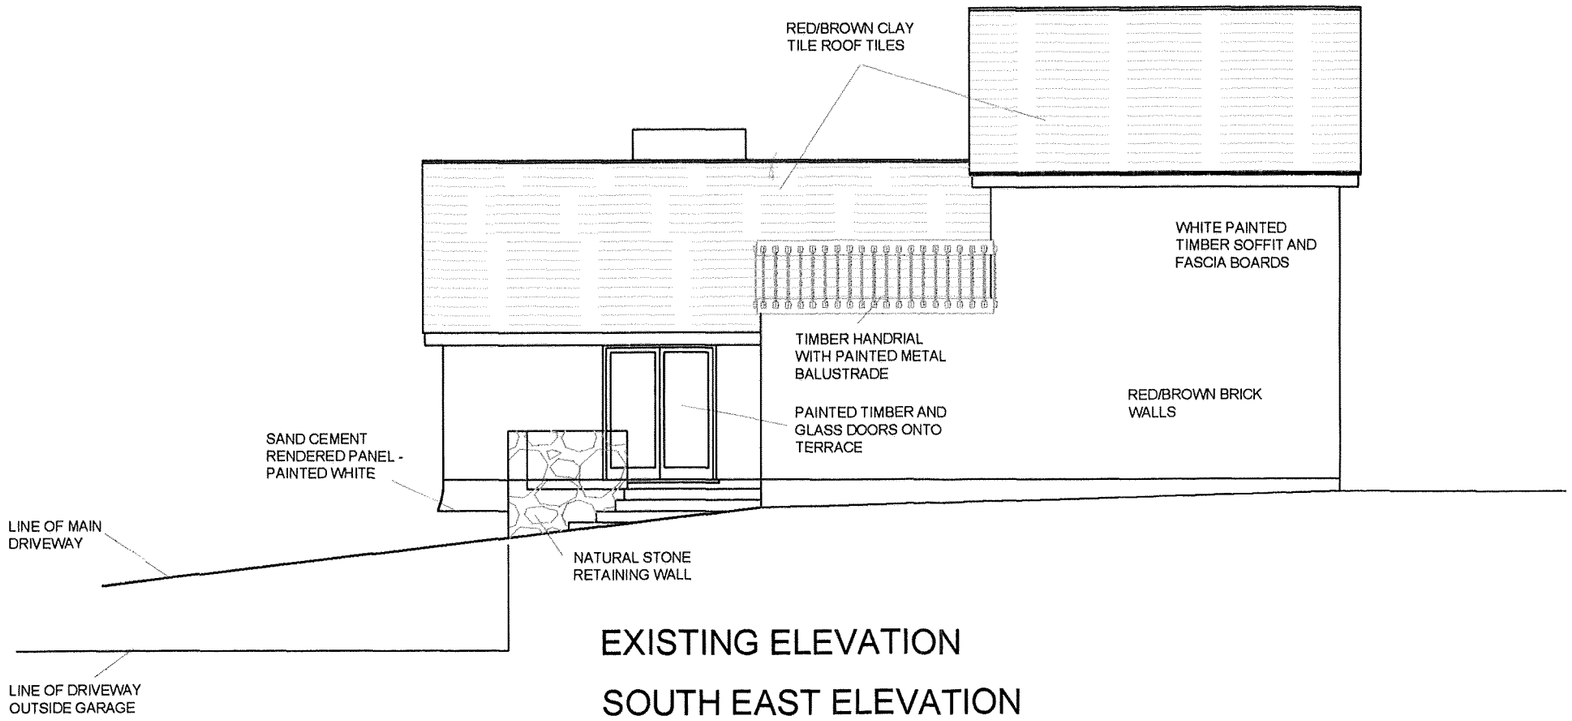

EXISTING ELEVATION

SOUTH EAST ELEVATION

client
MR & MRS MELLOR

project
WOODSIDE
CHEDDLETON ROAD
BIRCHALL, LEEK

drawing
SOUTH EAST ELEV.
EXISTING & PROPOSED

scale 1:100@A3 | date SEPT 08 | drawn RF

number 08 905:04:00 revision

WOODSIDE
CHEDDLETON ROAD
BIRCHALL, LEEK.

SITE PLAN.
1:500.
08.905 : 05.

Bil

Croft
Wood Dene
BIRCHALL PARK AVENUE
BOUNDARY CLOSE
Oakwood
The Conifers
Brooklands
Silverwood
Woodside
Hillside
Daybreak
Horizon
Sandybrook
Willow Bank
Birchdale
SANDYBROOK